



North West Elevation @1:50



South West Elevation @1:50




South East Elevation @1:50



North East Elevation @1:50

**For Planning Only
Not for Construction**

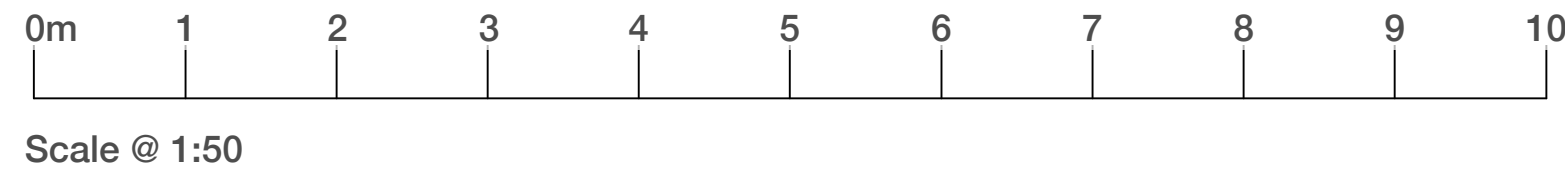

PROPOSED ARCHERY AND CAVING ELEVATIONS

Cross Lanes Hotel
Bangor Road, Cross Lanes, Wrexham
for
Robinwood Activity Centres

15-077-P10

October 2016 1:50 @ A1 (1:100 @ A3)