



tel: 0113 3453957
email: highwaymen@viasolutions.com

PROPOSED RESIDENTIAL DEVELOPMENT


LAND ADJACENT TO BOTTOM ROAD,
SUMMERHILL, WREXHAM

HIGHWAY IMPROVEMENTS

SCALE 1:500 @A3

DATE JULY 2016

DRAWING No 1606403a

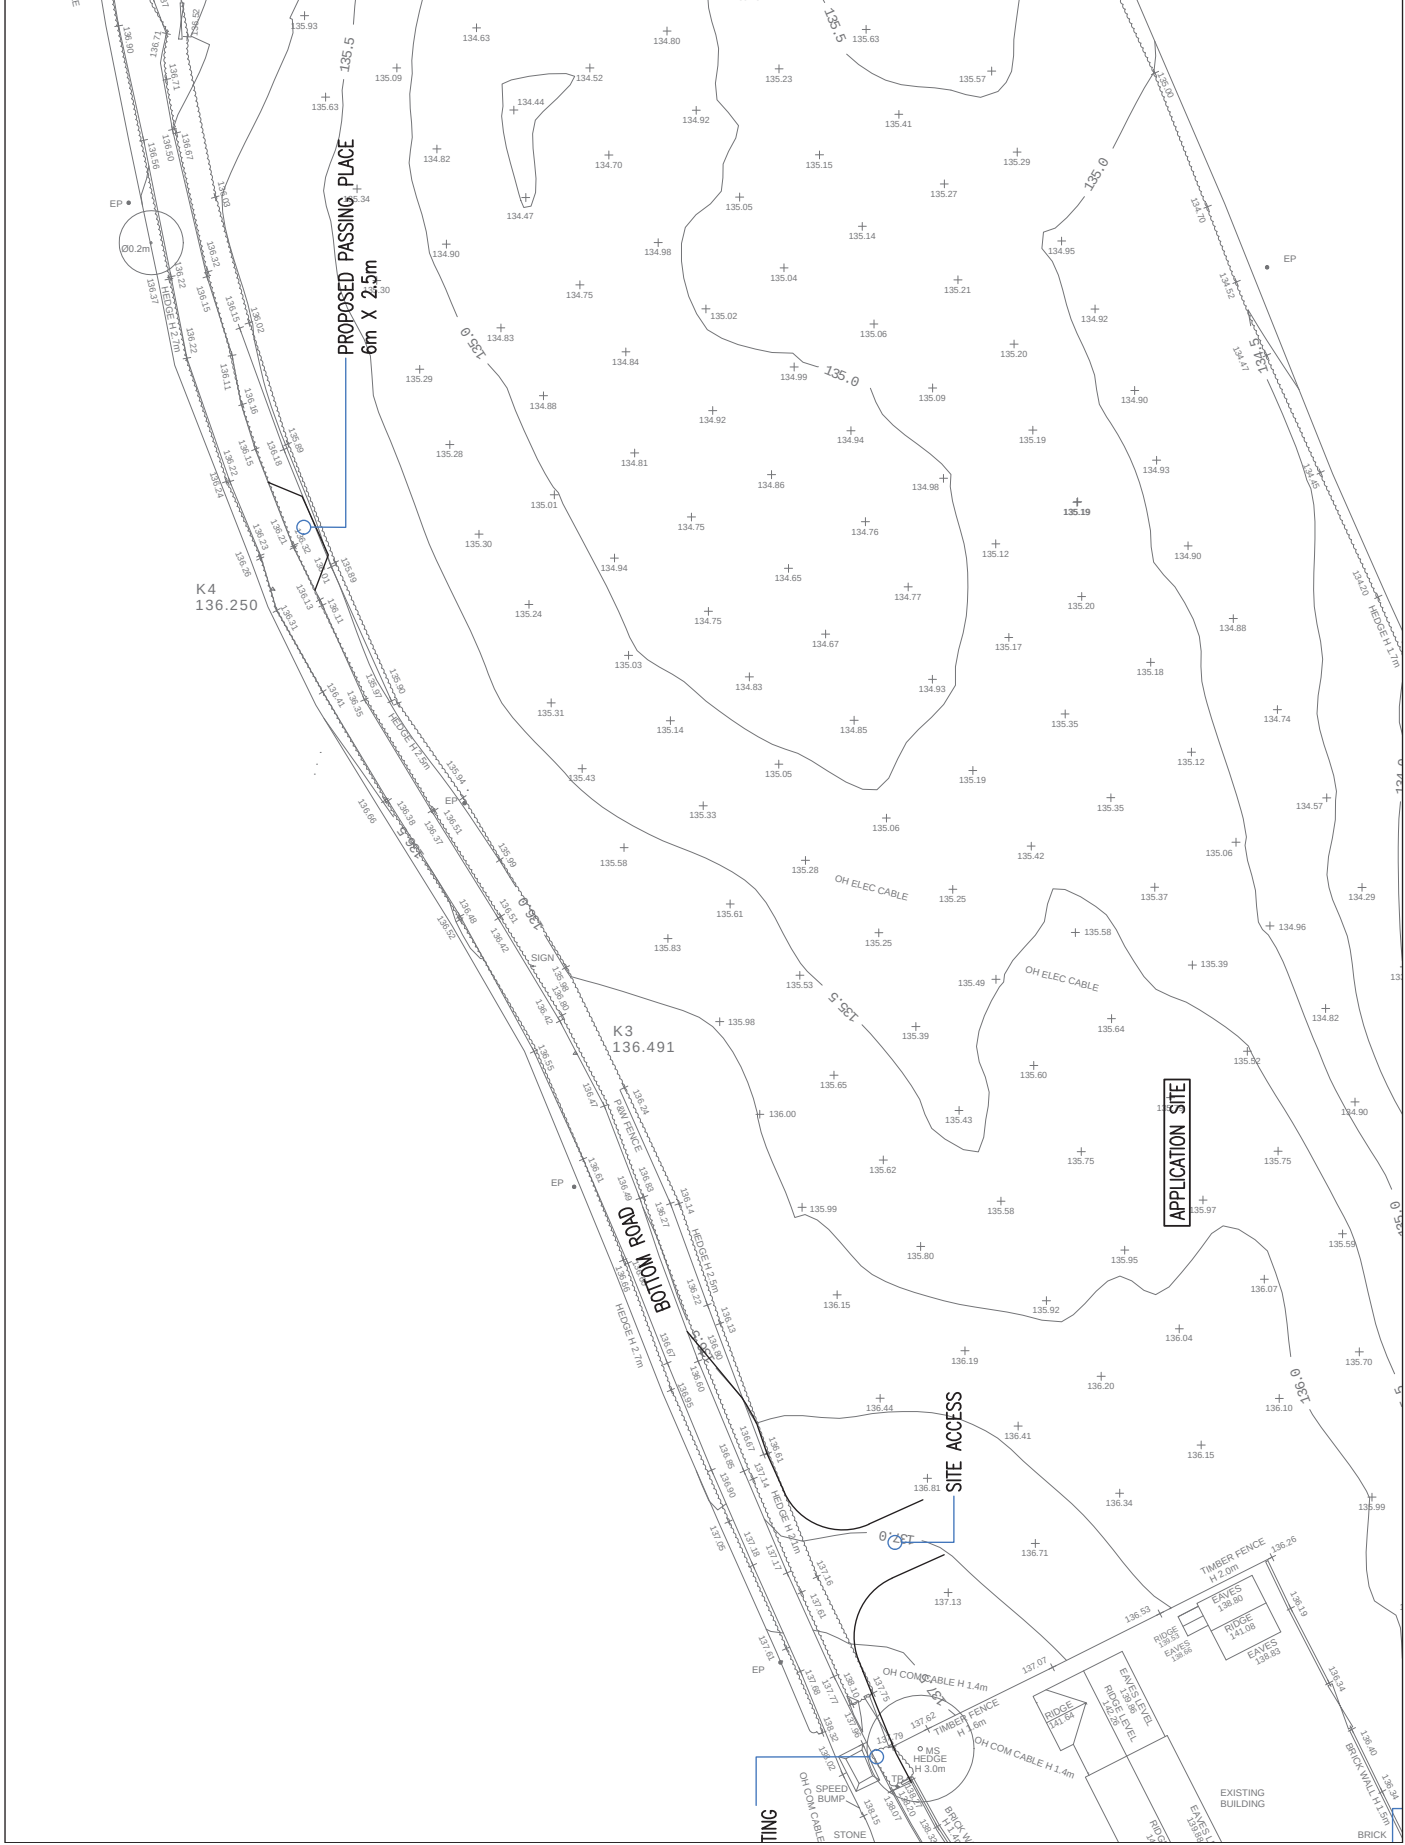

THIS DRAWING SHOWS THE PRELIMINARY DESIGN ONLY AND IS SUBJECT TO DETAILED DESIGN AND LOCAL AUTHORITY APPROVAL