
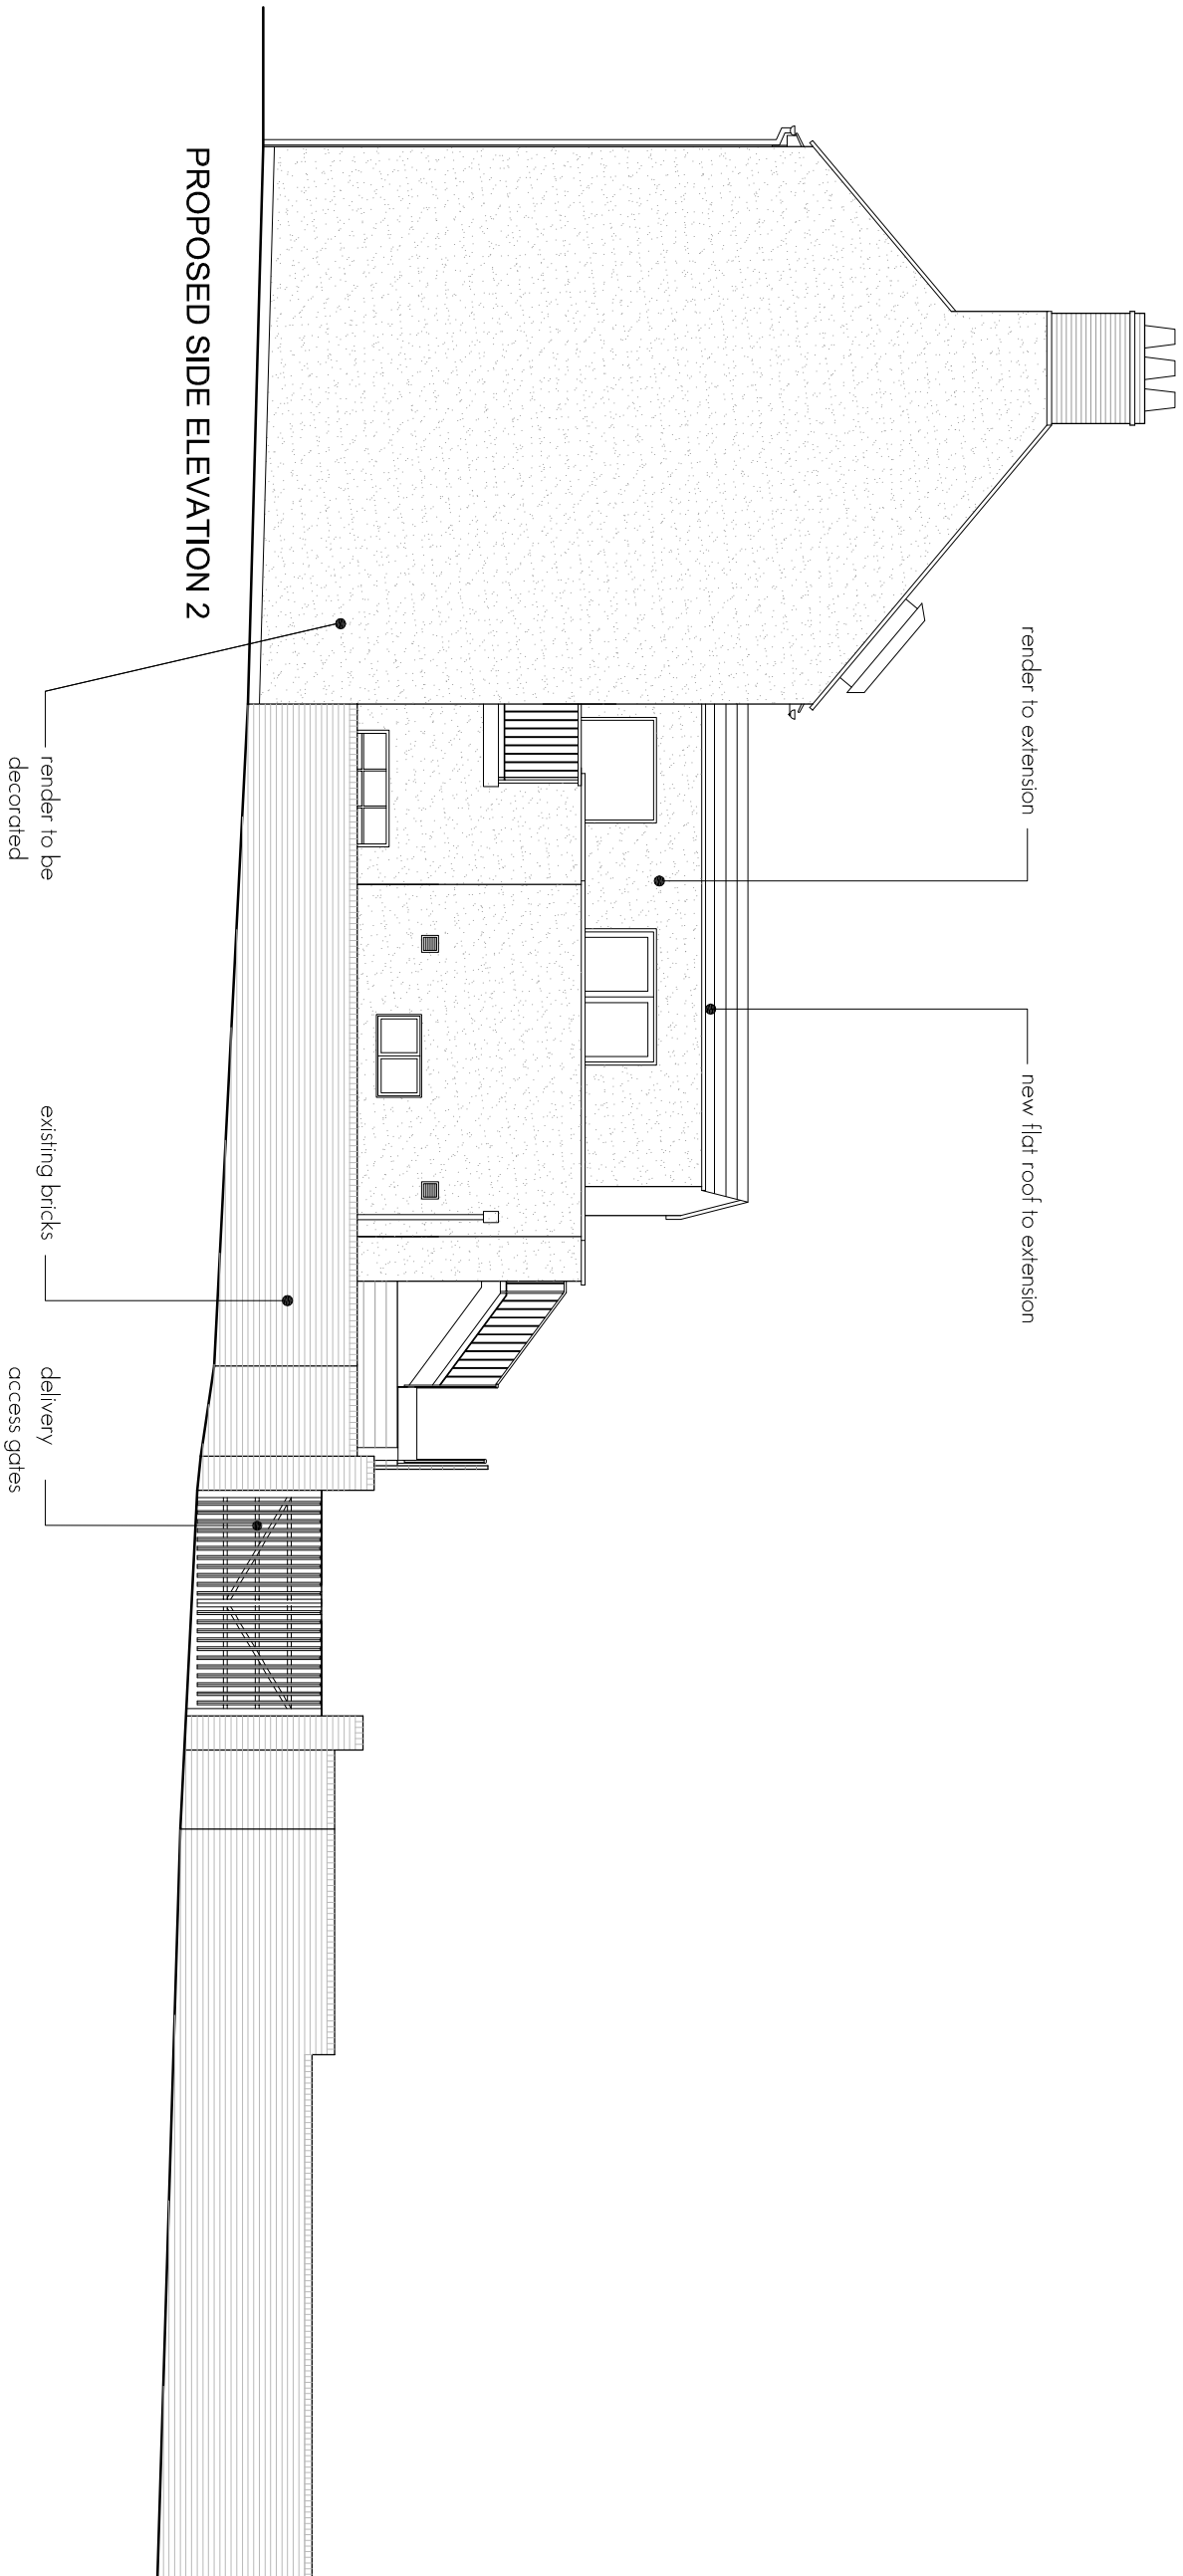


Do not scale off this drawing. All dimensions to be checked on site prior to manufacture and construction. This drawing is the property of Just+ Architects and should not be reproduced without permission. All discrepancies to be brought to the attention of the architect immediately. This drawing to be read in conjunction with the specification / bill of quantities and related drawings.

REVISION		
-	PLANNING ISSUE	26.08.2016
A	Kitchen extract added to Elevation 3	JHD
B	Amendments added to elevations	06.09.2016
C	Elevations updated to suit amended layout	28.09.2016
D	Kitchen extract moved to rear, side existing wall and new parapet finished in render	05.10.2016

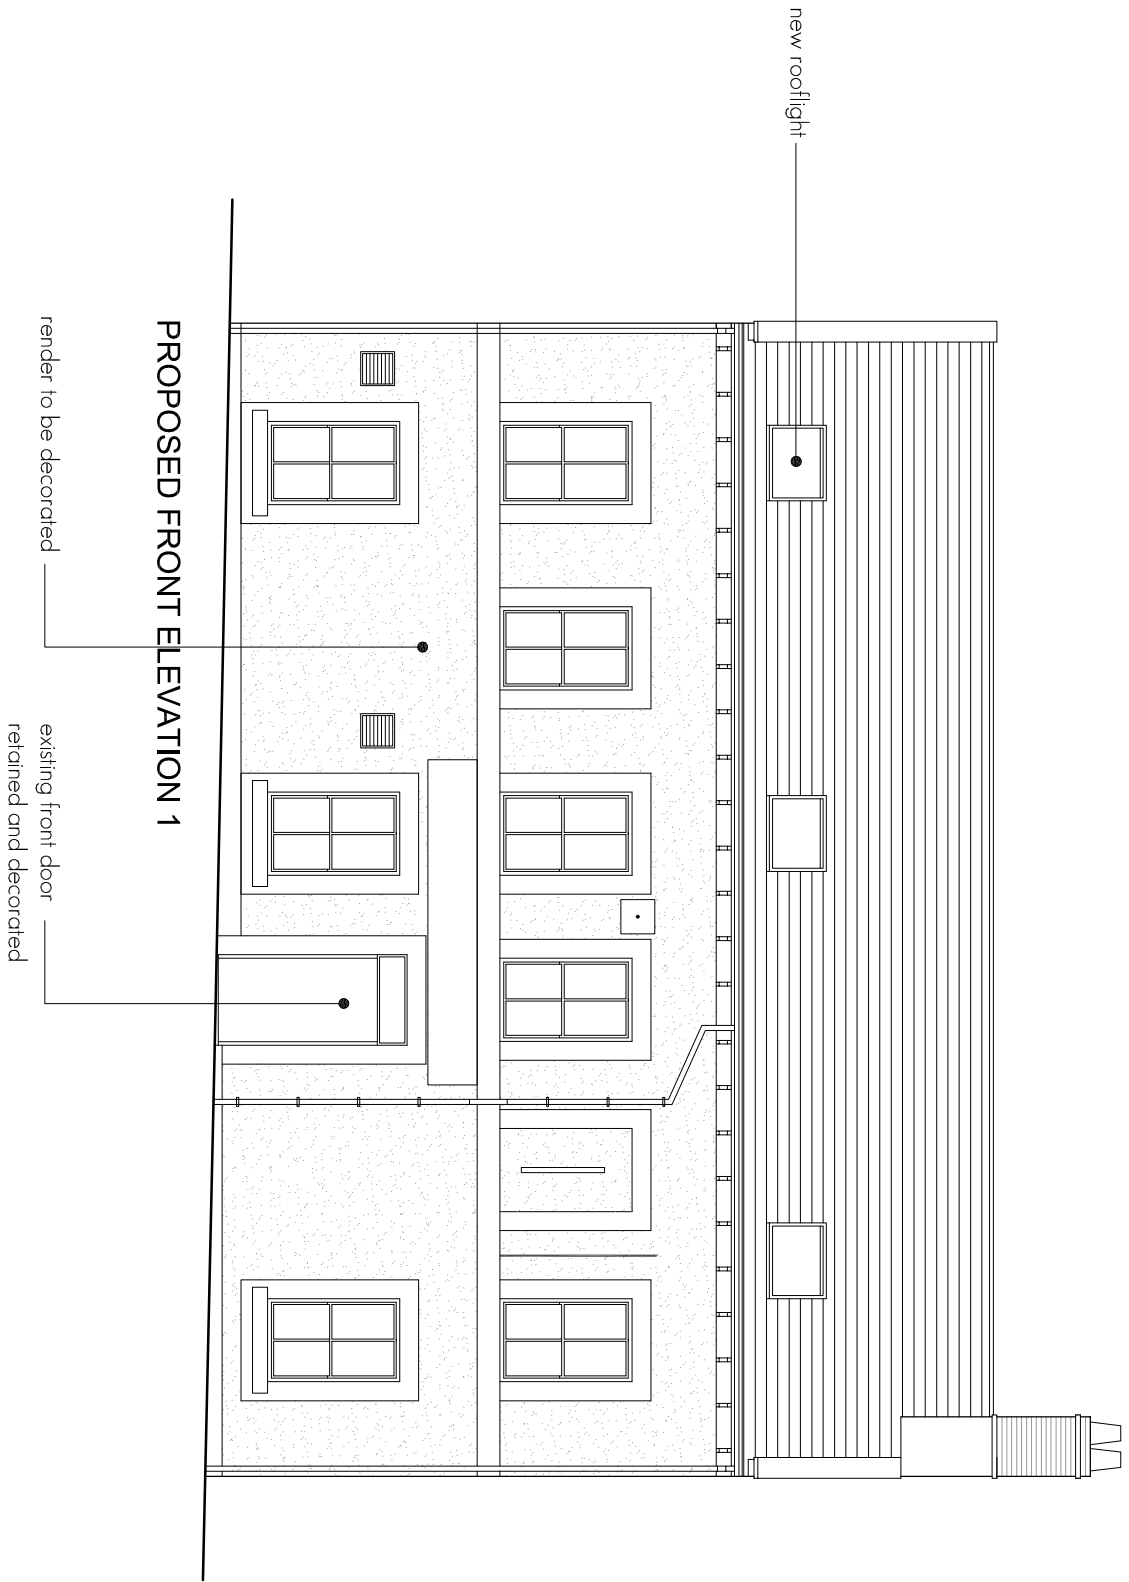

client	BARDONRICH
project	THE FAT BOAR WREXHAM
title	PROPOSED ELEVATIONS 1 AND 2
job No.	BDR03
dwg No.	AV01 / D
scale	1:100 @ A2
drawn	JHD

JUST

ARCHITECTS

3 Jordan Street
Manchester
M15 4PY
0161 237 5500
info@justarchitects.co.uk