
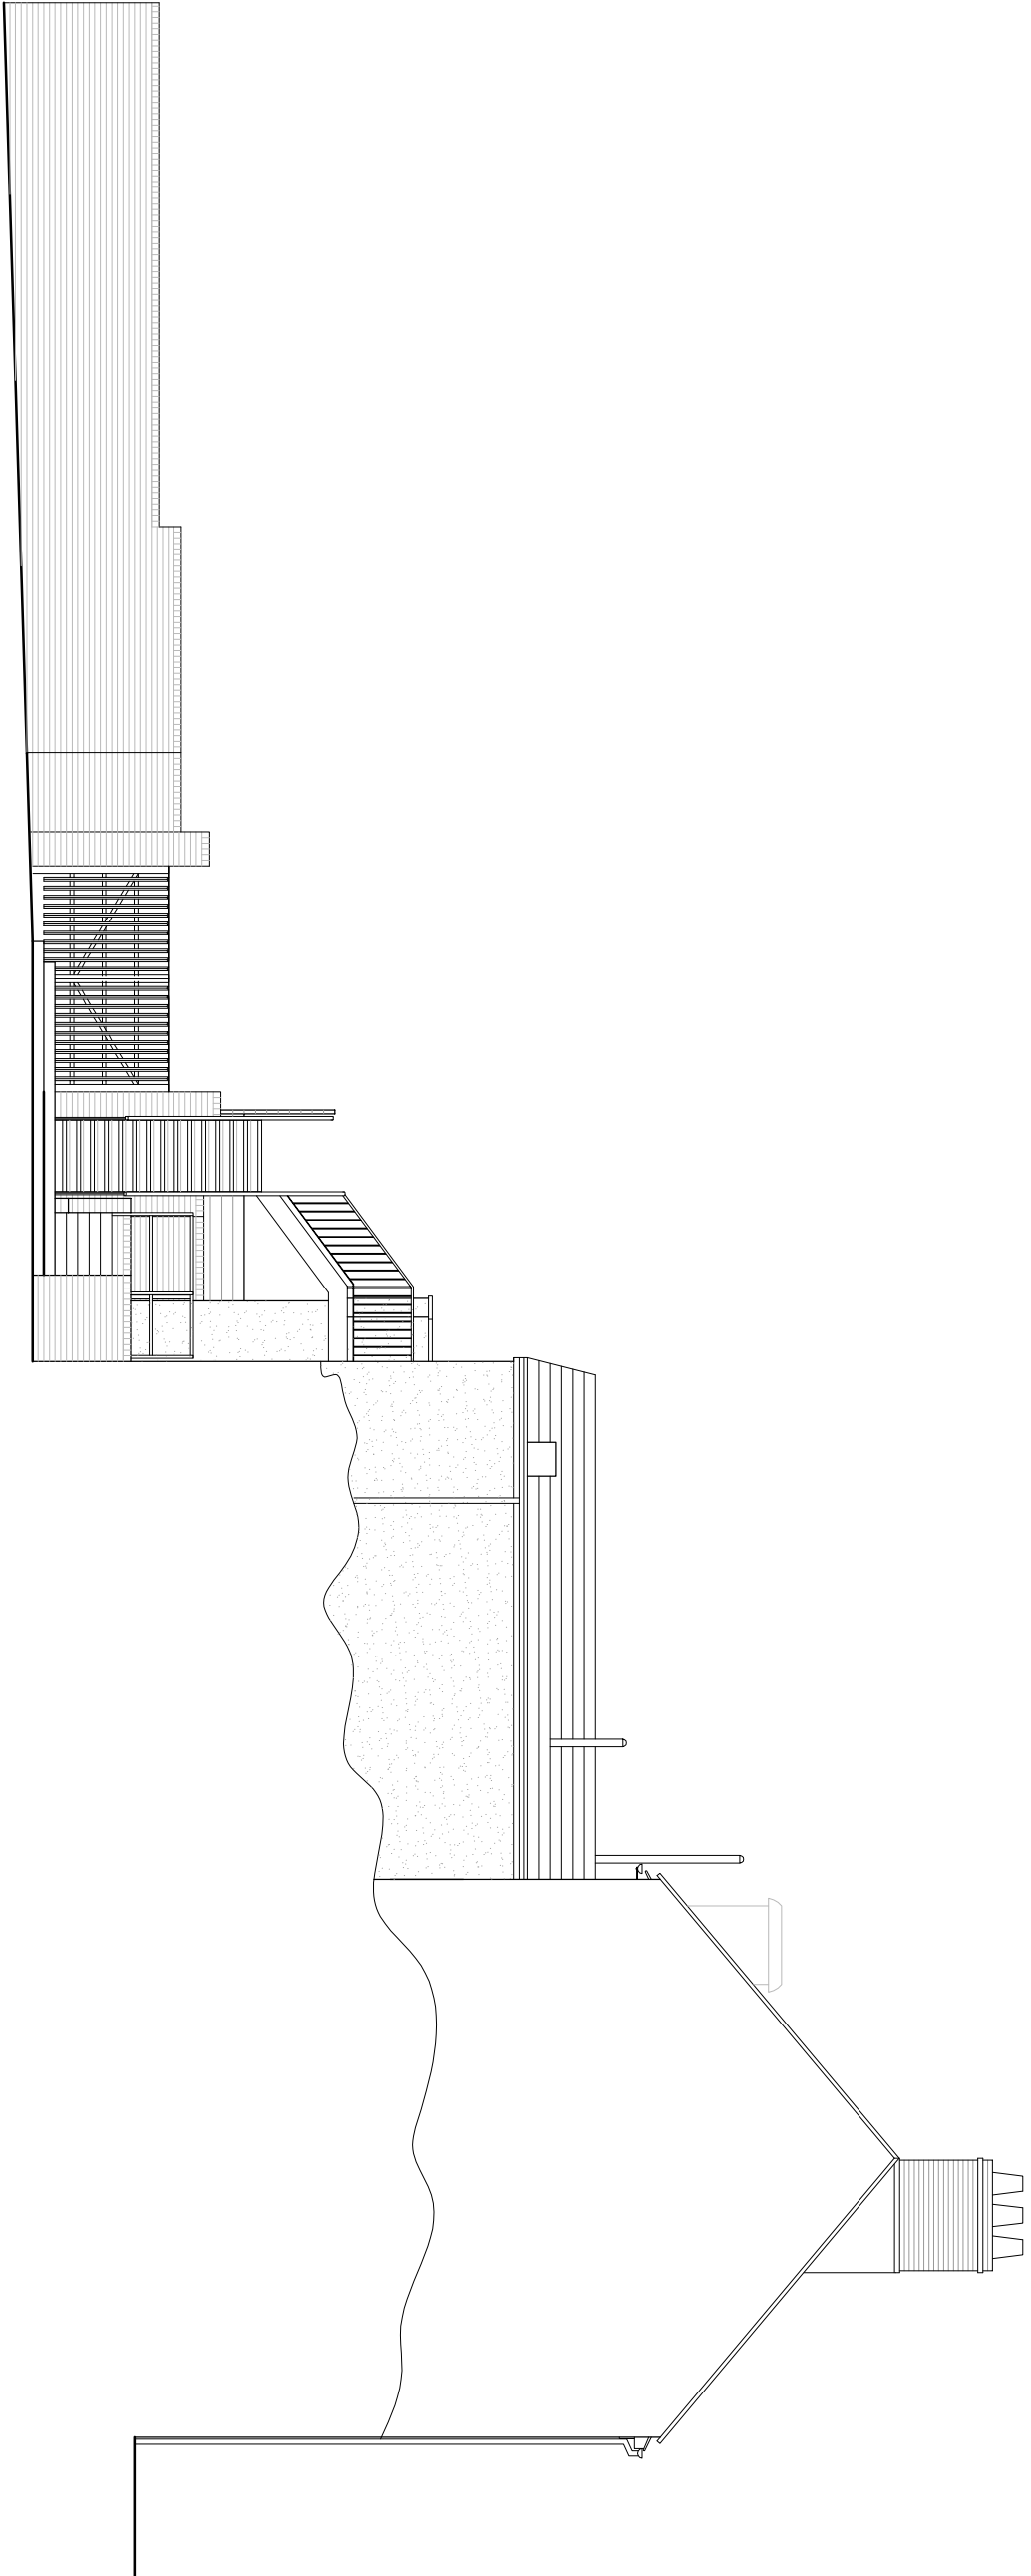


Do not scale off this drawing. All dimensions to be checked on site prior to manufacture and construction. This drawing is the property of Just+ Architects and should not be reproduced without permission. All discrepancies to be brought to the attention of the architect immediately. This drawing to be read in conjunction with the specification / bill of quantities and related drawings.

REVISION		
-	PLANNING ISSUE	26.08.2016
A	Kitchen extract added to Elevation 3	30.08.2016
B	Amenditions and Elevation 4 added	06.09.2016
C	Elevations updated to suit amended layout	28.09.2016
D	Kitchen extract moved to rear, side existing wall and new parapet finished in render	05.10.2016
E	Kitchen extract amended	07.10.2016

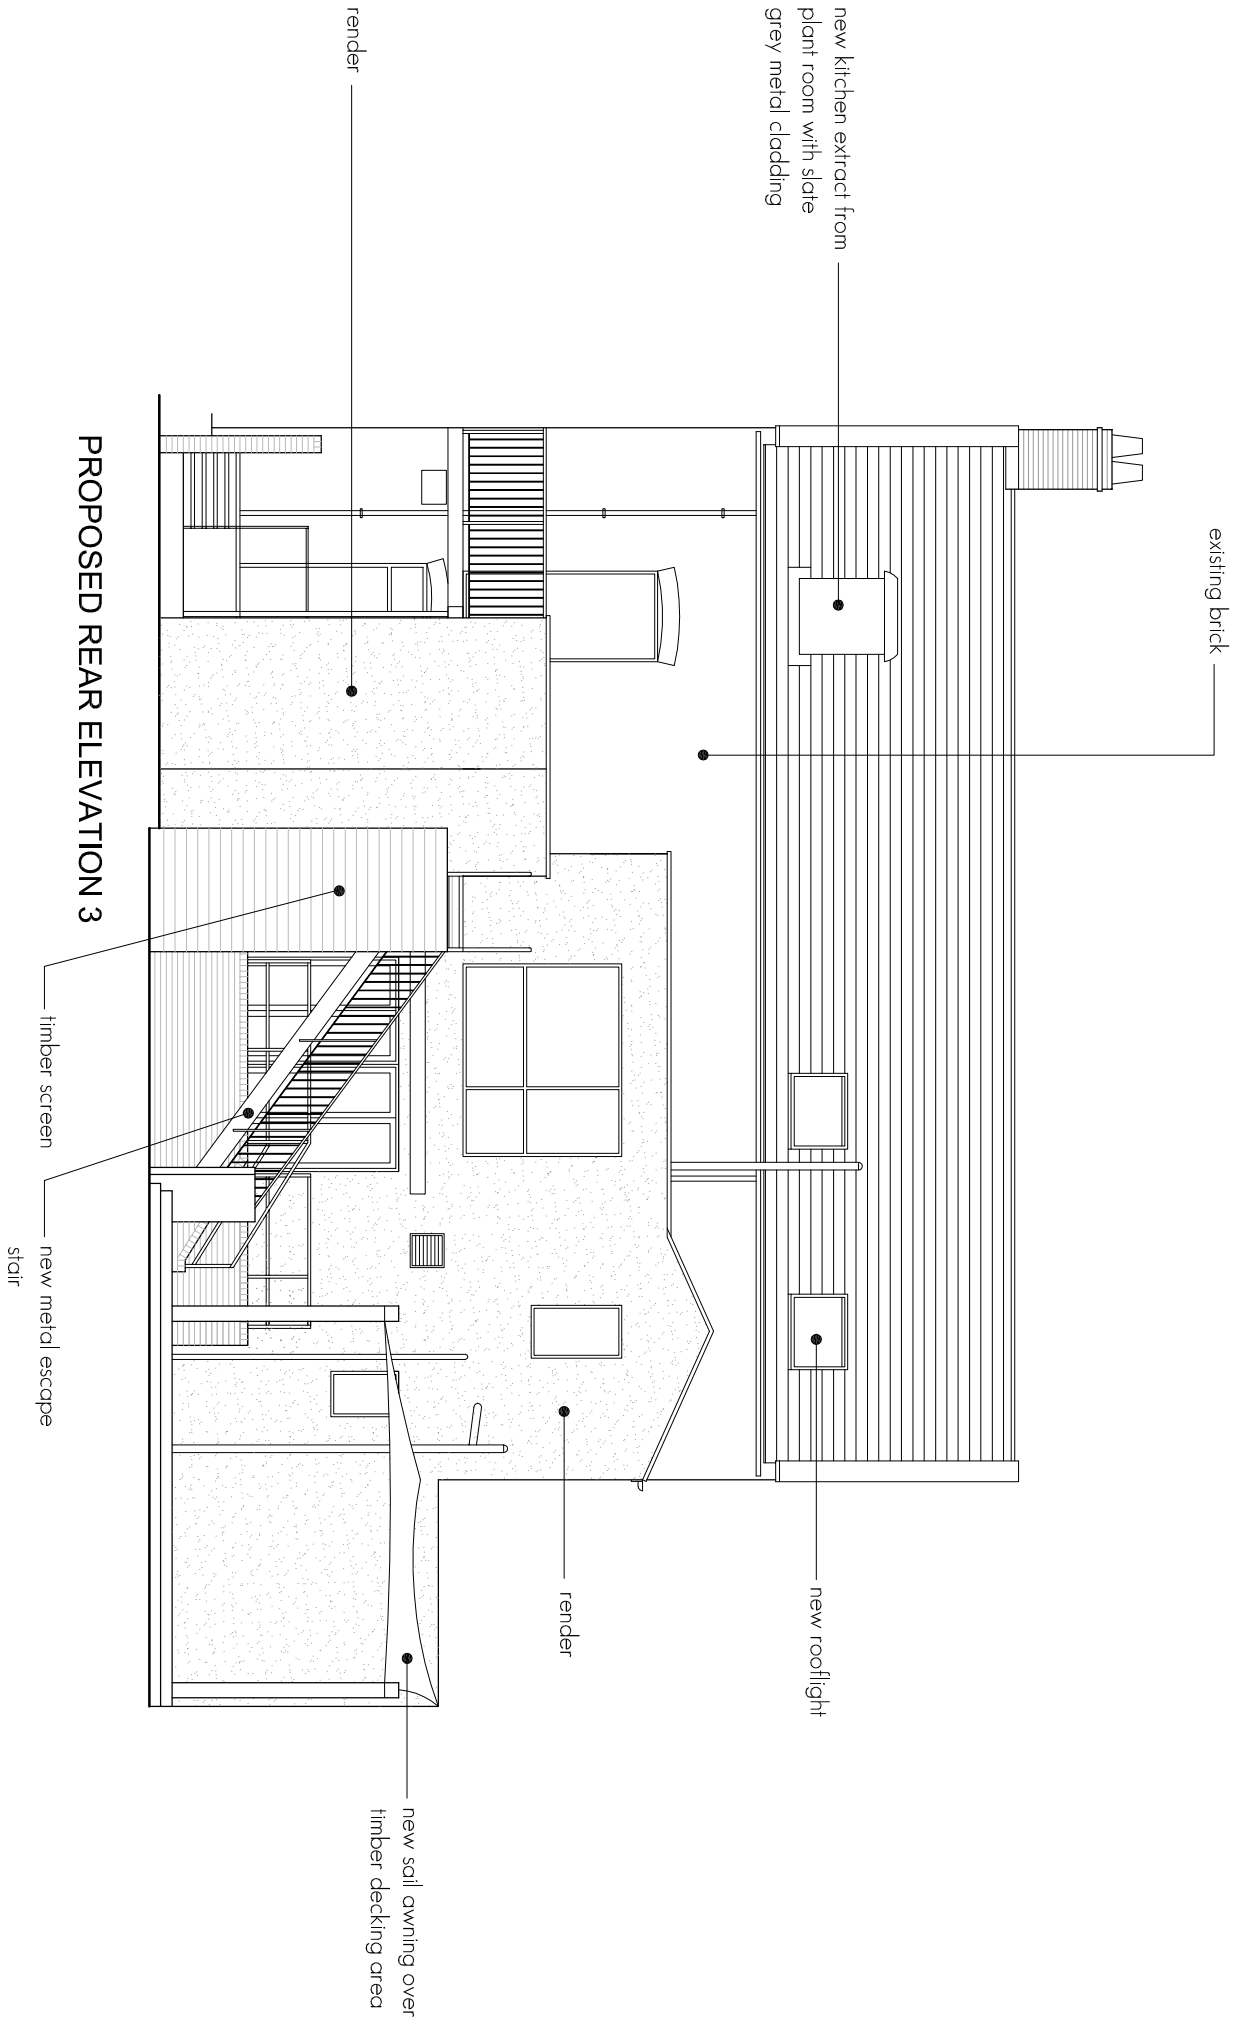

BARDONRICH	client
THE FAT BOAR WREXHAM	project
PROPOSED ELEVATIONS 3 AND 4	title
BDR03	job No.
AW02 - E	dwg No.
1:100 @ A2	scale
JHD	drawn

JUST

ARCHITECTS

3 Jordan Street
Manchester
M15 4PY
0161 237 5500
info@justarchitects.co.uk