


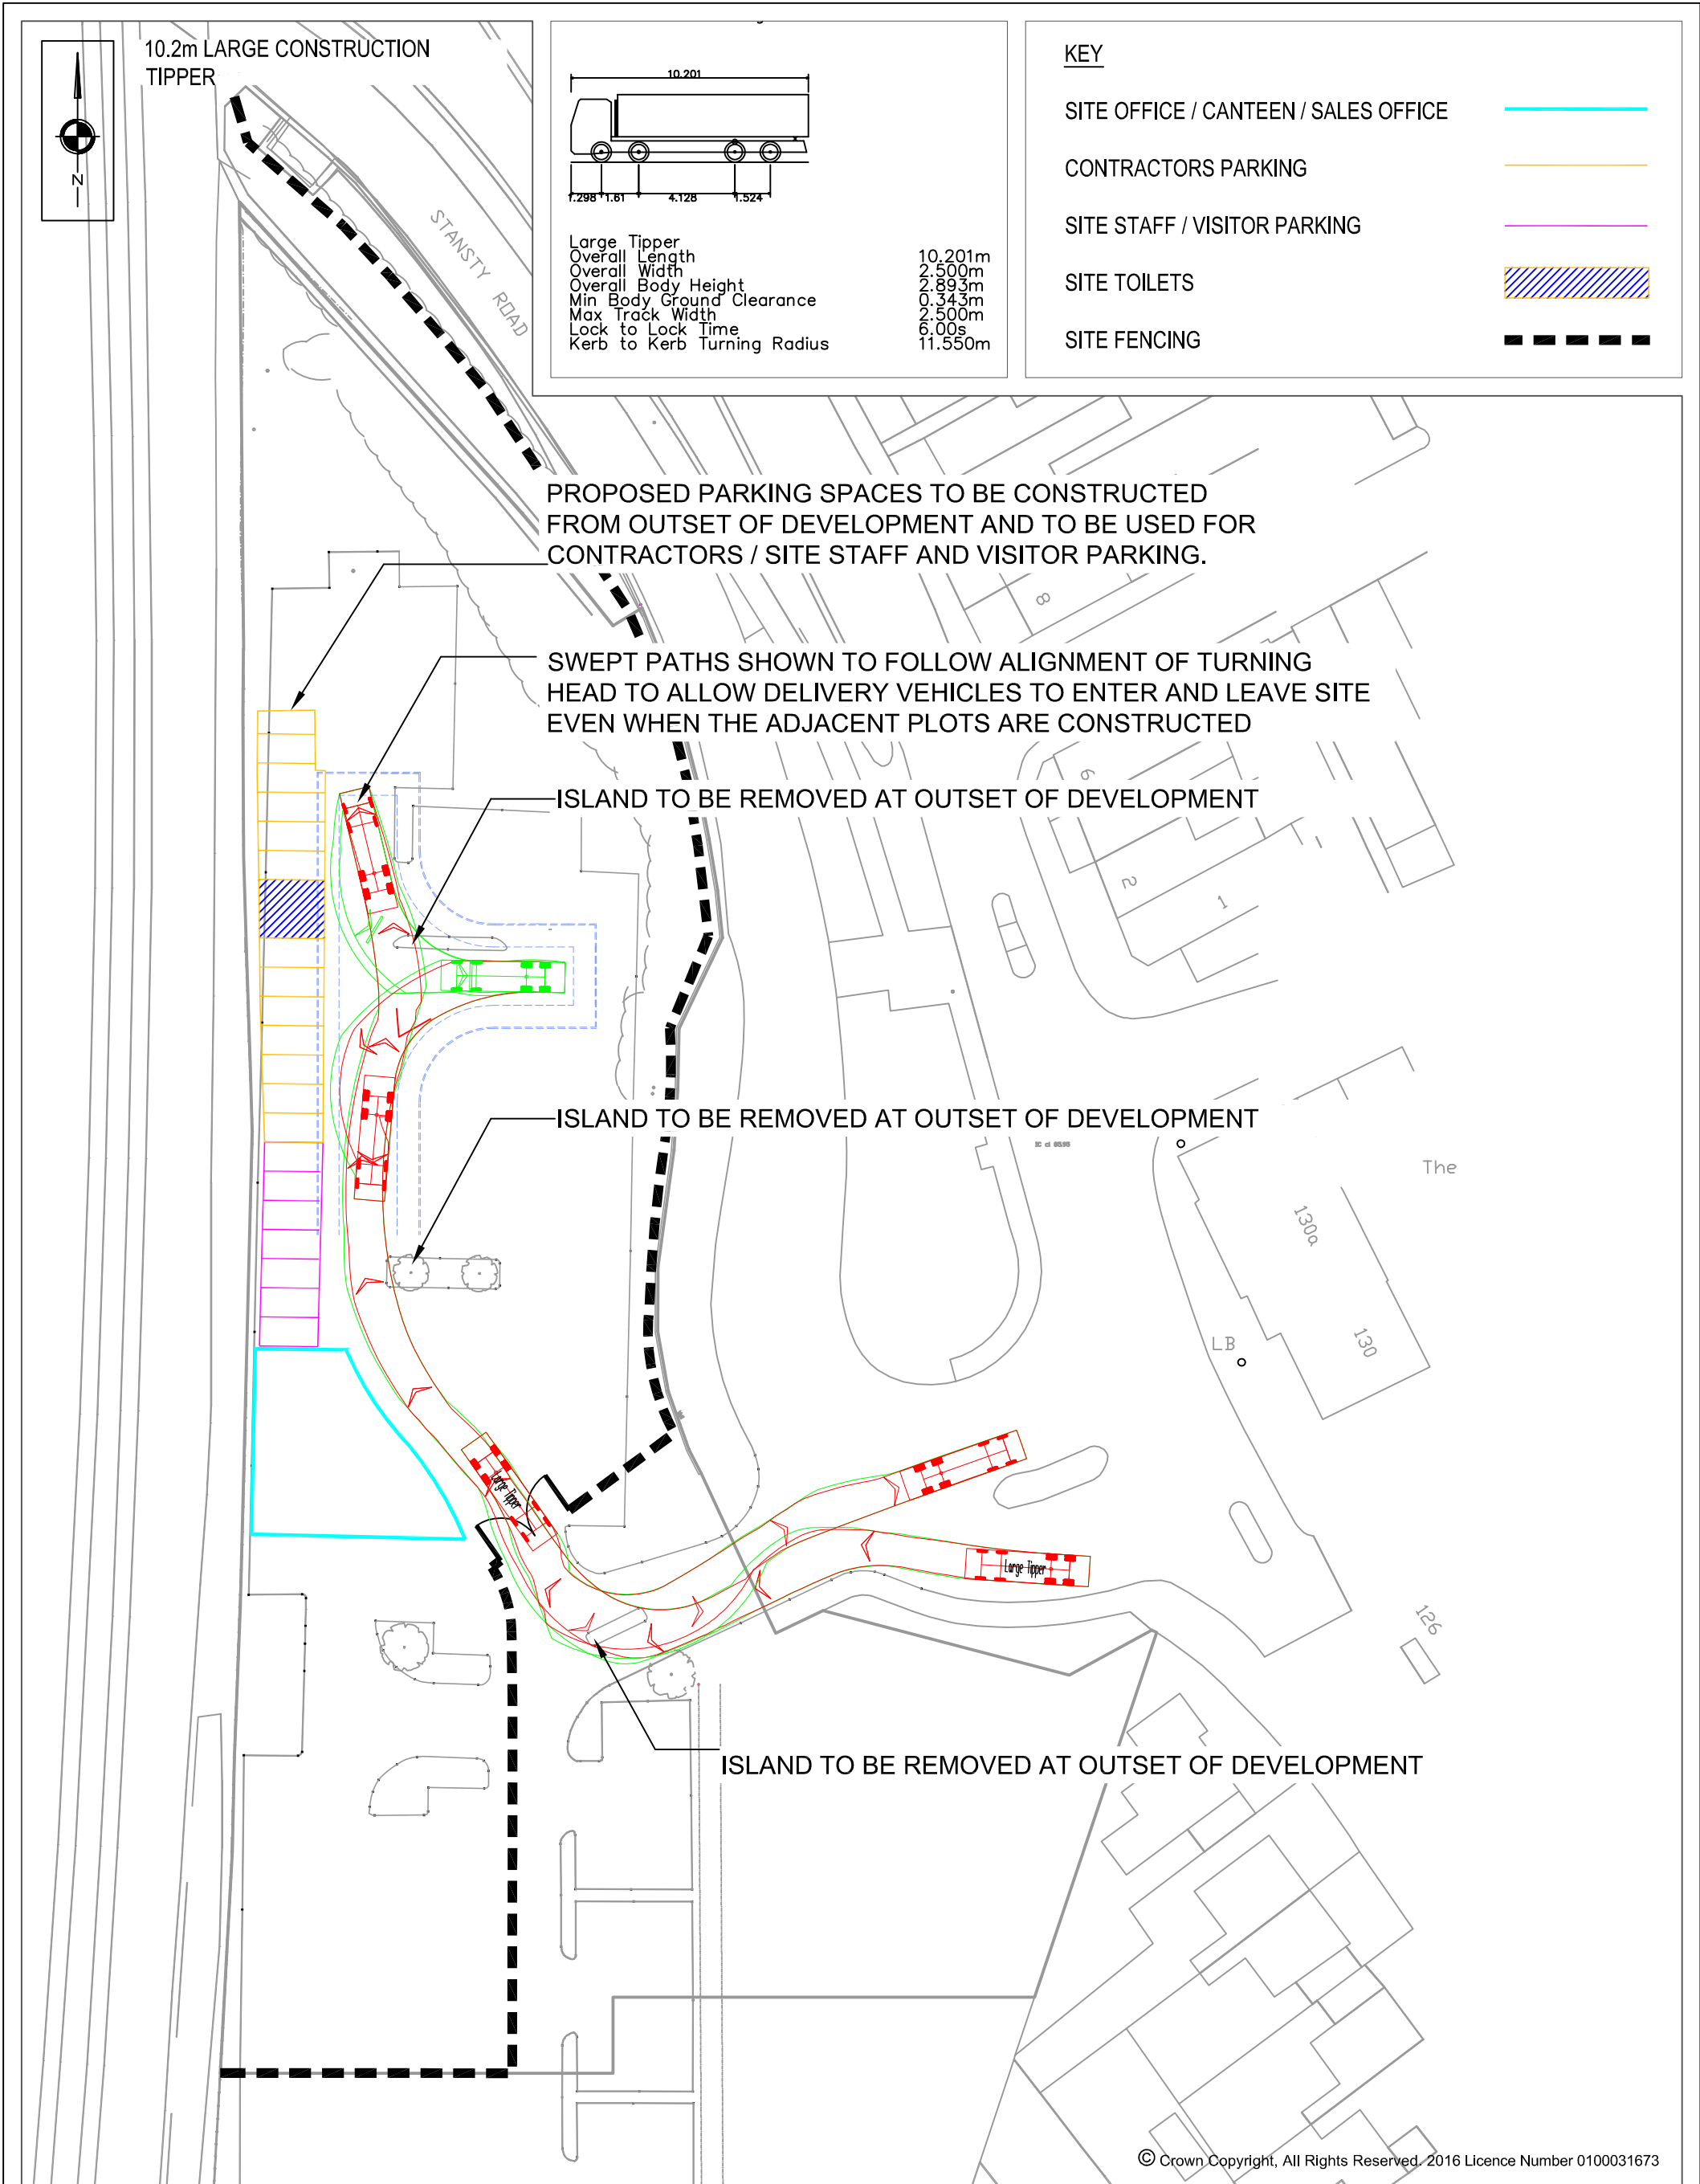

SCP Transportation Planning : Infrastructure Design Colwyn Chambers, 19 York Street, Manchester, M2 3BA, Tel 0161 832 4400, www.scptransport.co.uk, Email info@scptransport.co.uk	Project Title GOWER HOMES STANSTEY ROAD, WREXHAM	Drawing Title SWEPT PATH ANALYSIS ON CONSTRUCTION MANAGEMENT PLAN. 10.2m LARGE CONSTRUCTION TIPPER	Scale 1:500 @ A3	By BA	Drawing No. SCP/15246/F04
			Date 26.07.2016	Checked PT	
			Approved/ Unapproved -	Status PLANNING	Revision -