



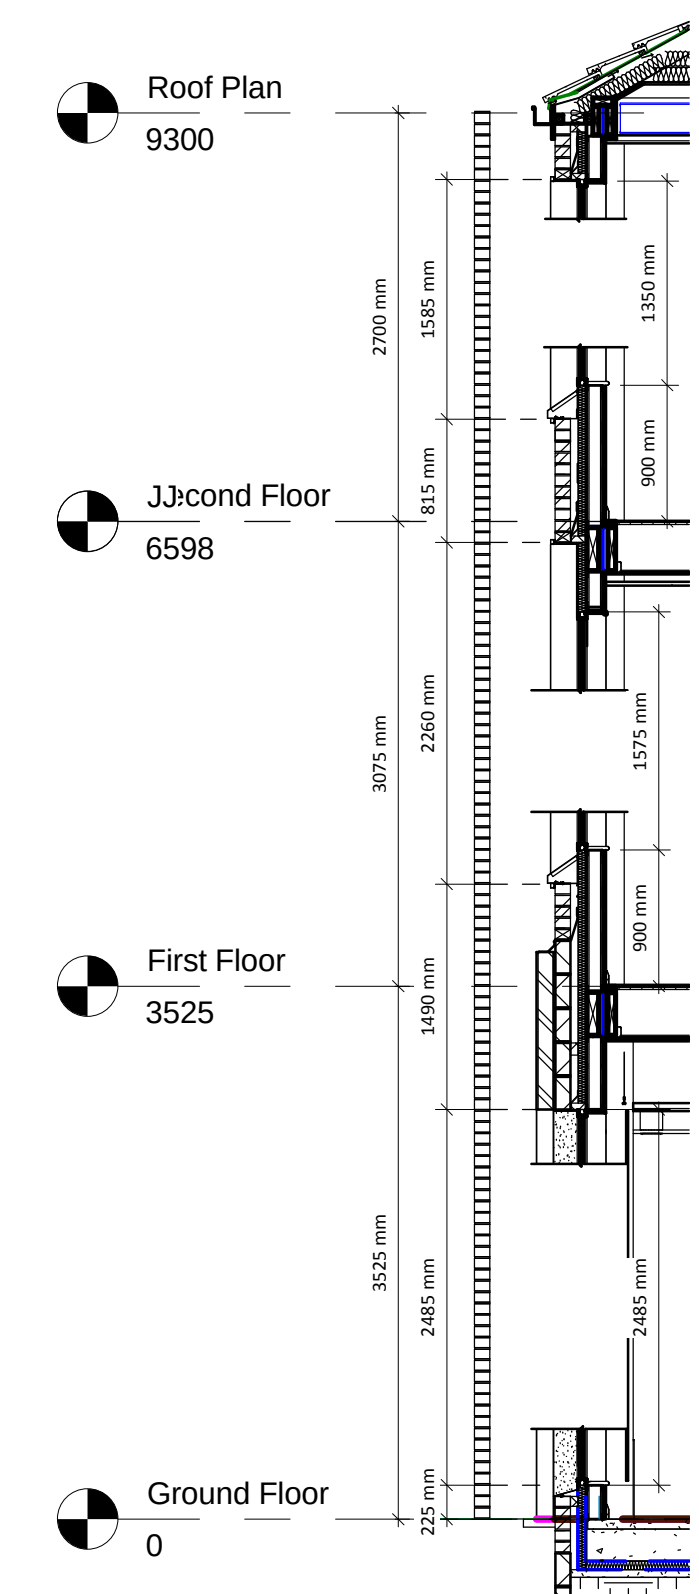

- Square dark grey powder coated aluminium rainwater products.
- Green/Blue textured metal panel
- Grey powder coated aluminium frames
- White or off-white surround
- Sloping metal cill in colour to match window frames

Front Elevation Levels
1 : 50


1 King Street elevation
1 : 50

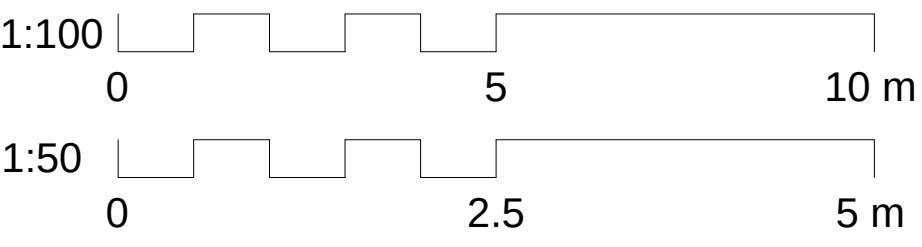

Aluminium lining round all windows, projecting 10mm beyond face of brickwork, sealed all round to brick using flexible sealant, pcc paint system finish (colour to be confirmed immediately prior to manufacture.)

NOTE: Architect and supplier to liaise to develop final assembly and profile details prior to preparation of suppliers final drawings.

JJ
6598

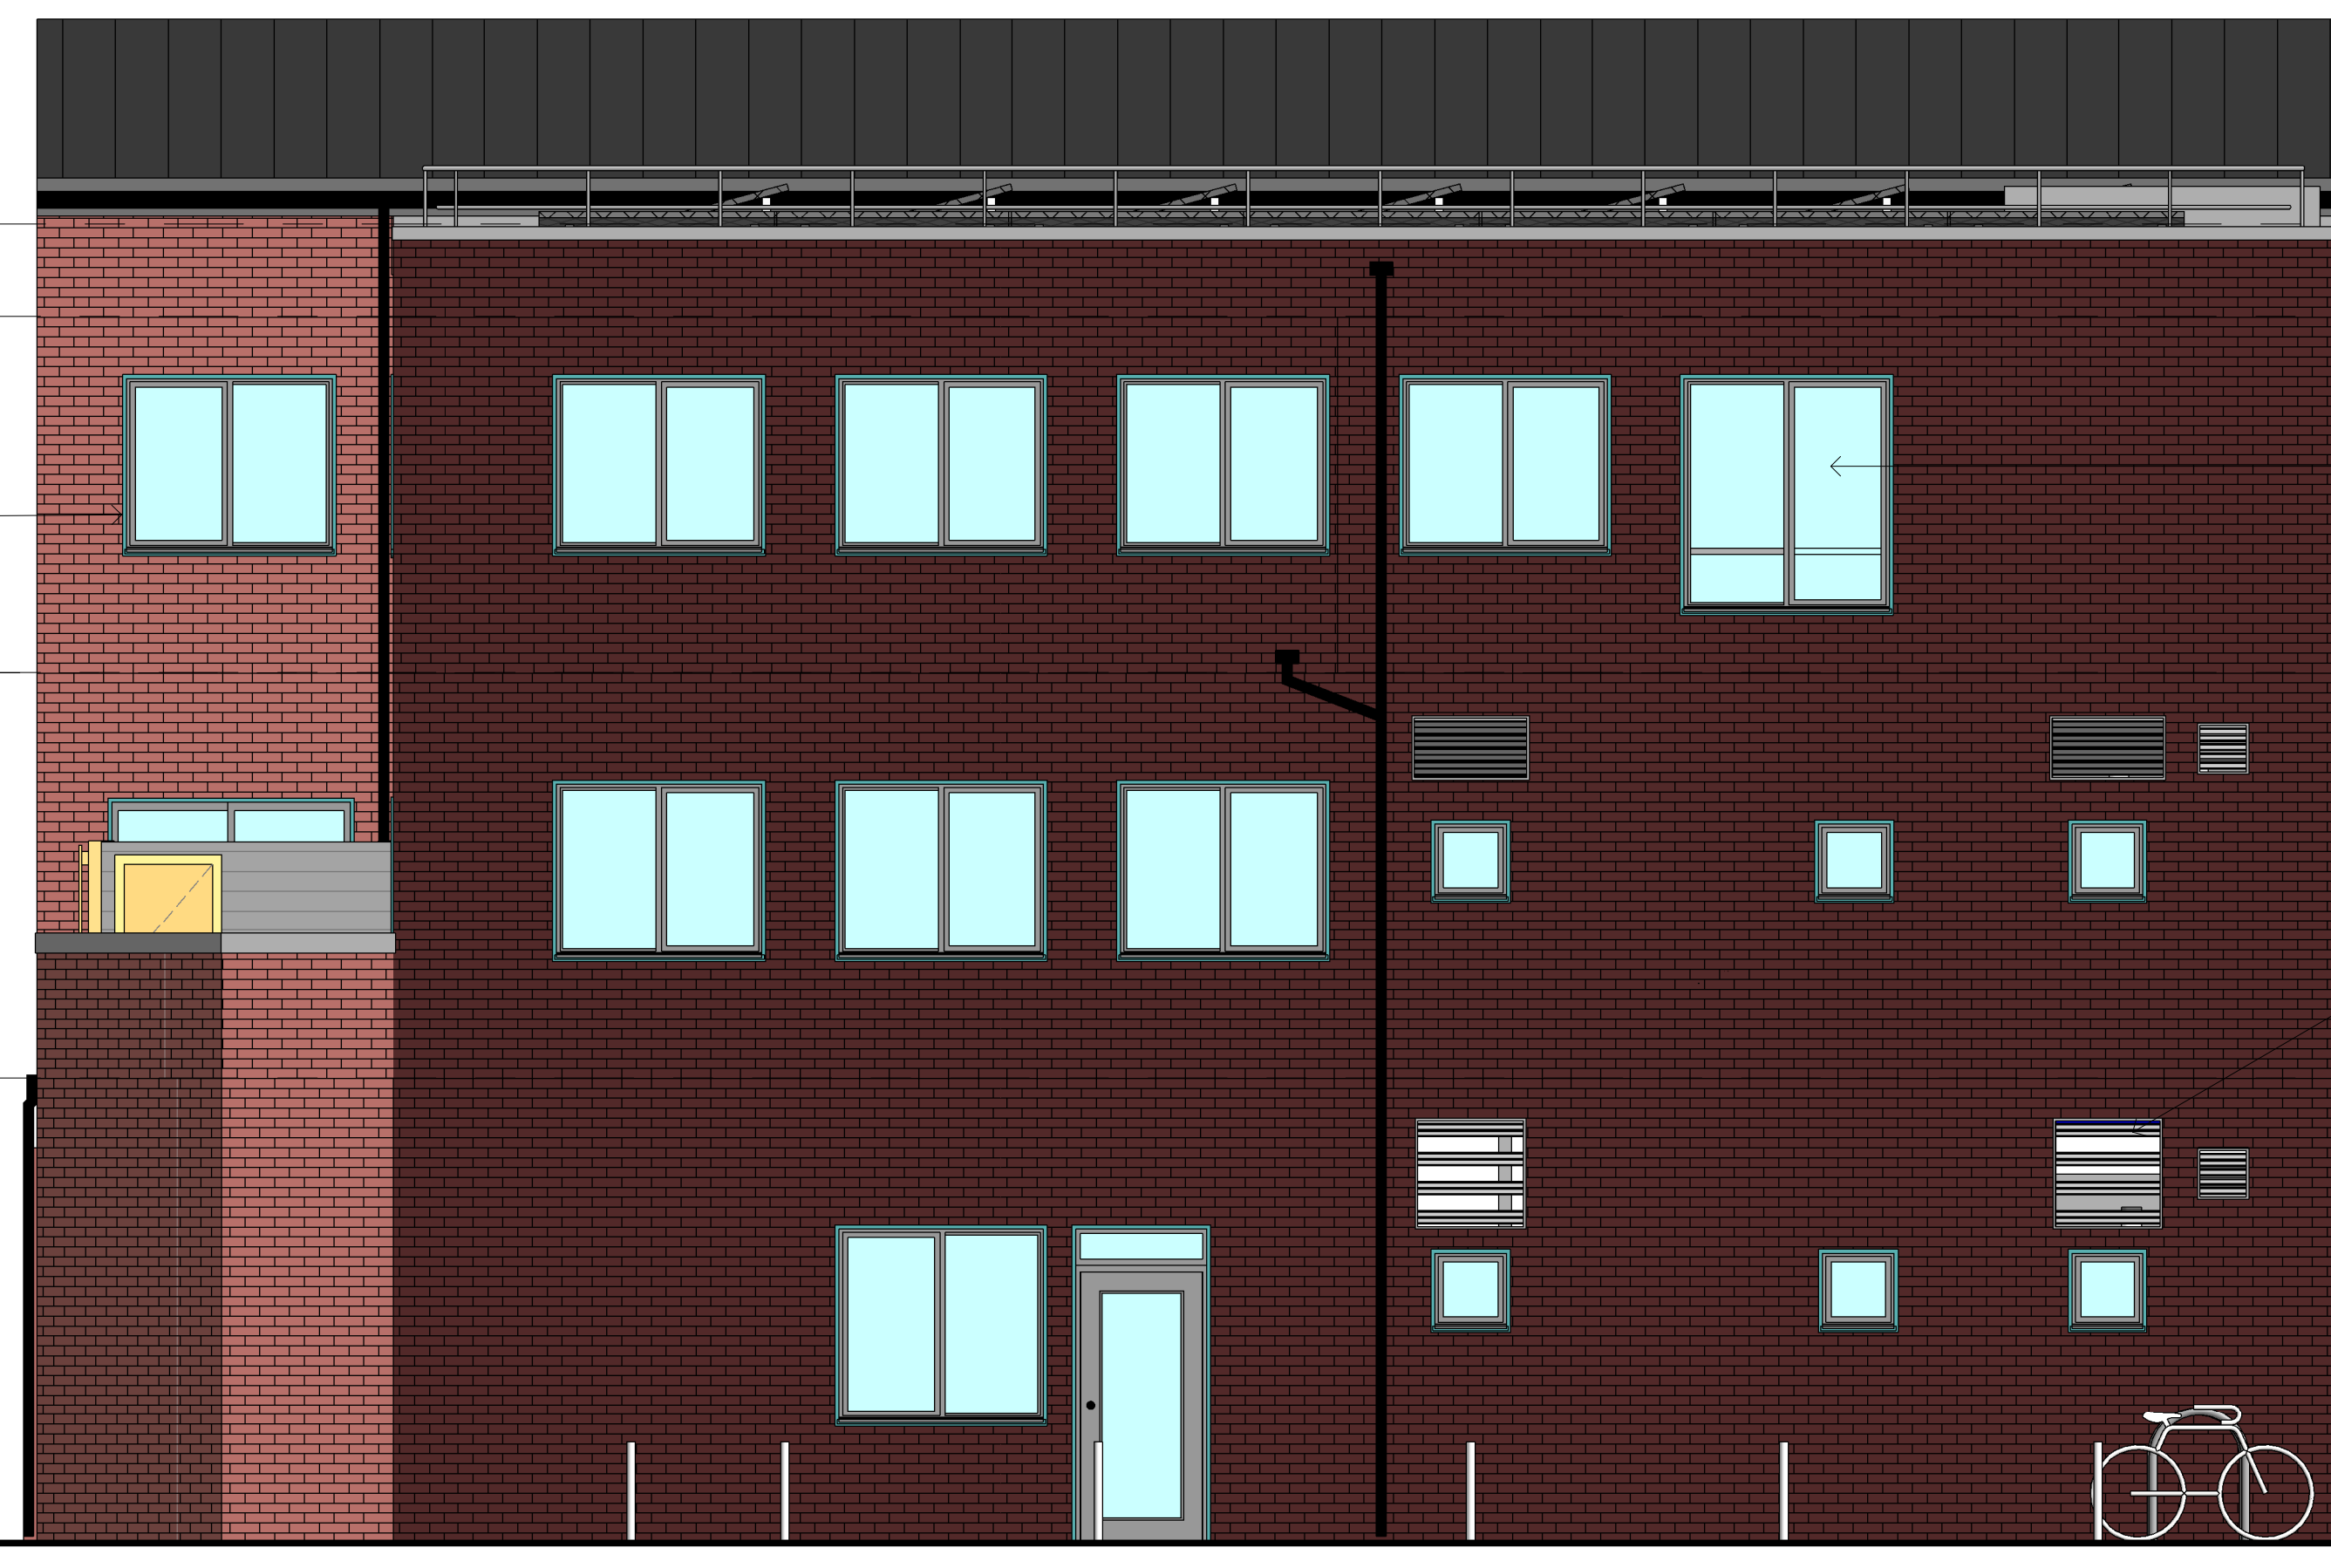

This windowMAY left uninstalled with temporary enclosure to allow access to tenant fit-out contractors after completion of main works. Contractor to obtain explicit instruction from Architect immediately prior to installation of this window to determine whether this requiremnt still stands.

Final positions and sizes of grilles and associated frames to be coordinated with M&E drawings

2 Car Park elevation
1 : 50

denovo
design
ARCHITECTURE INTERIOR DESIGN CONSERVATION

DENOVO DESIGN LTD
89 WOOD STREET, LIVERPOOL L1 4NU
tel: (0151)708 4999 fax:(0151)708 5335
e: post@denovodesign.ltd.uk
www.denovodesign.ltd.uk