



Scale V: 1:200
H: 1:200

Section B - B'

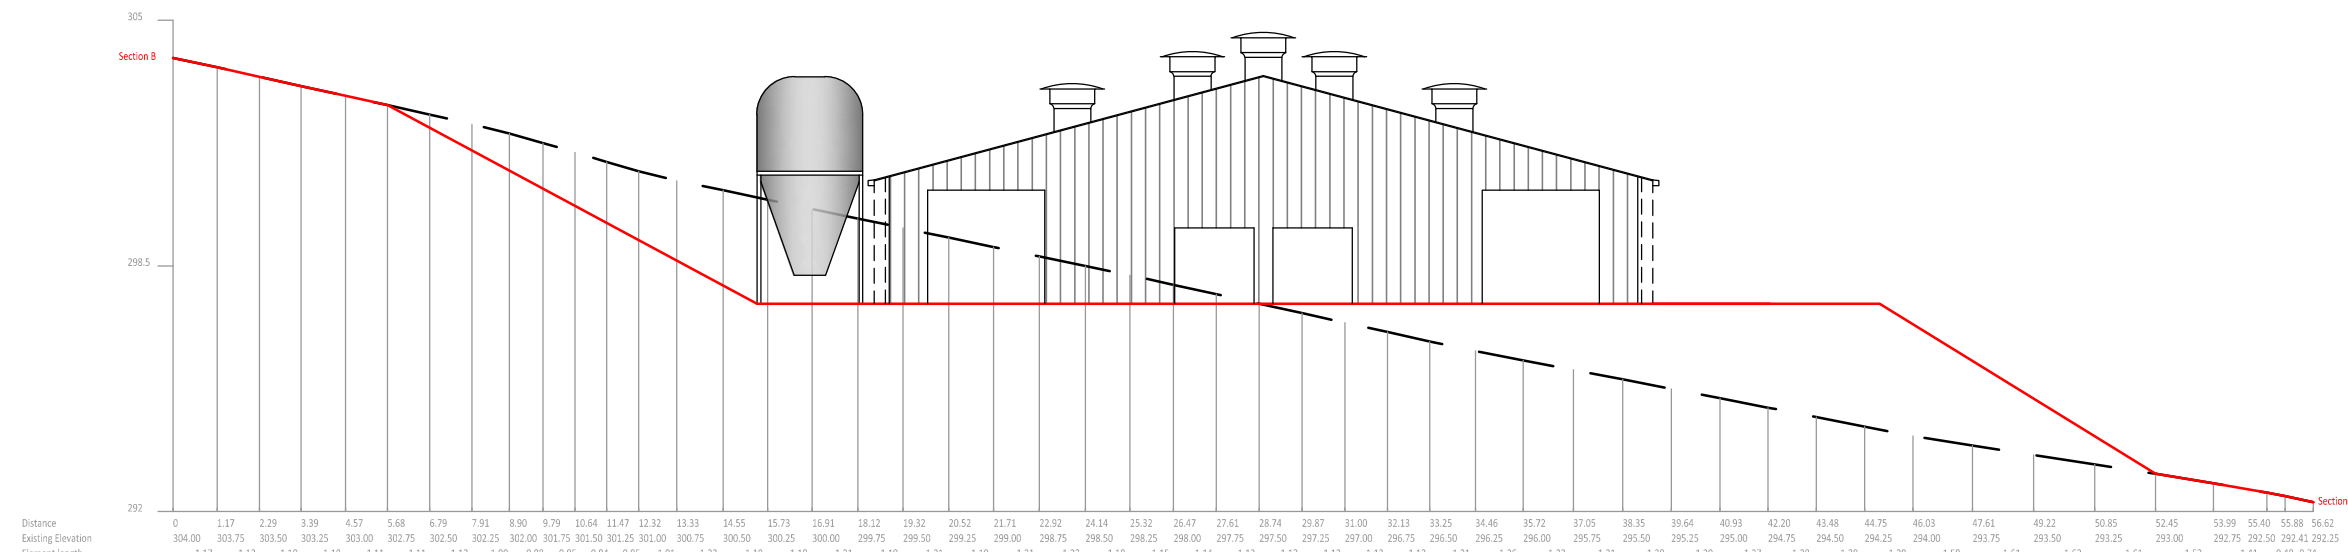


Scale V: 1:200
H: 1:200

Section C - C'

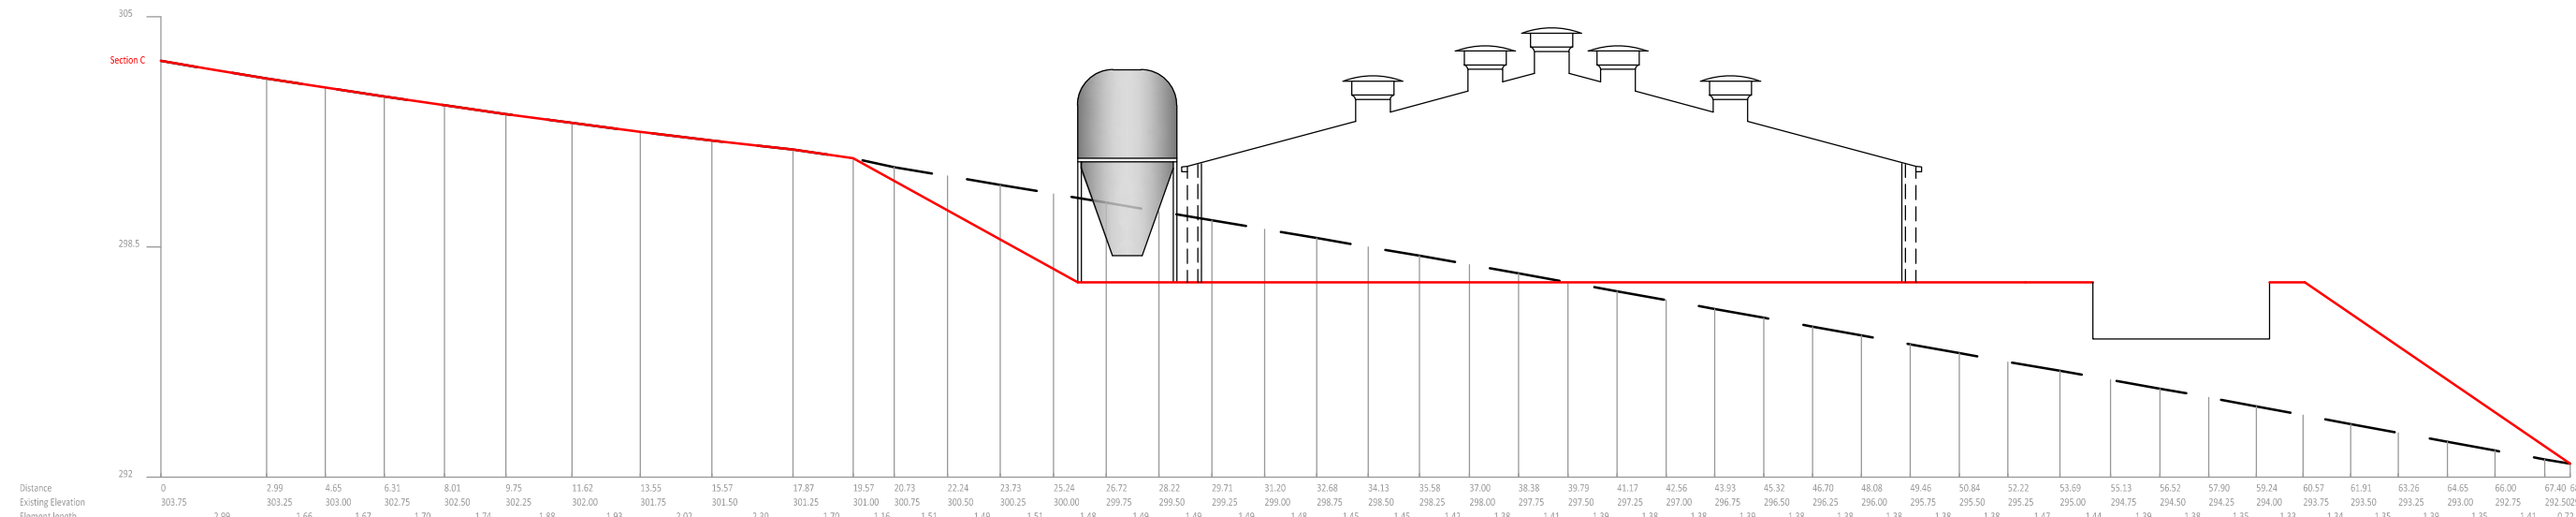


Scale V: 1:200
H: 1:200

Section D' - D

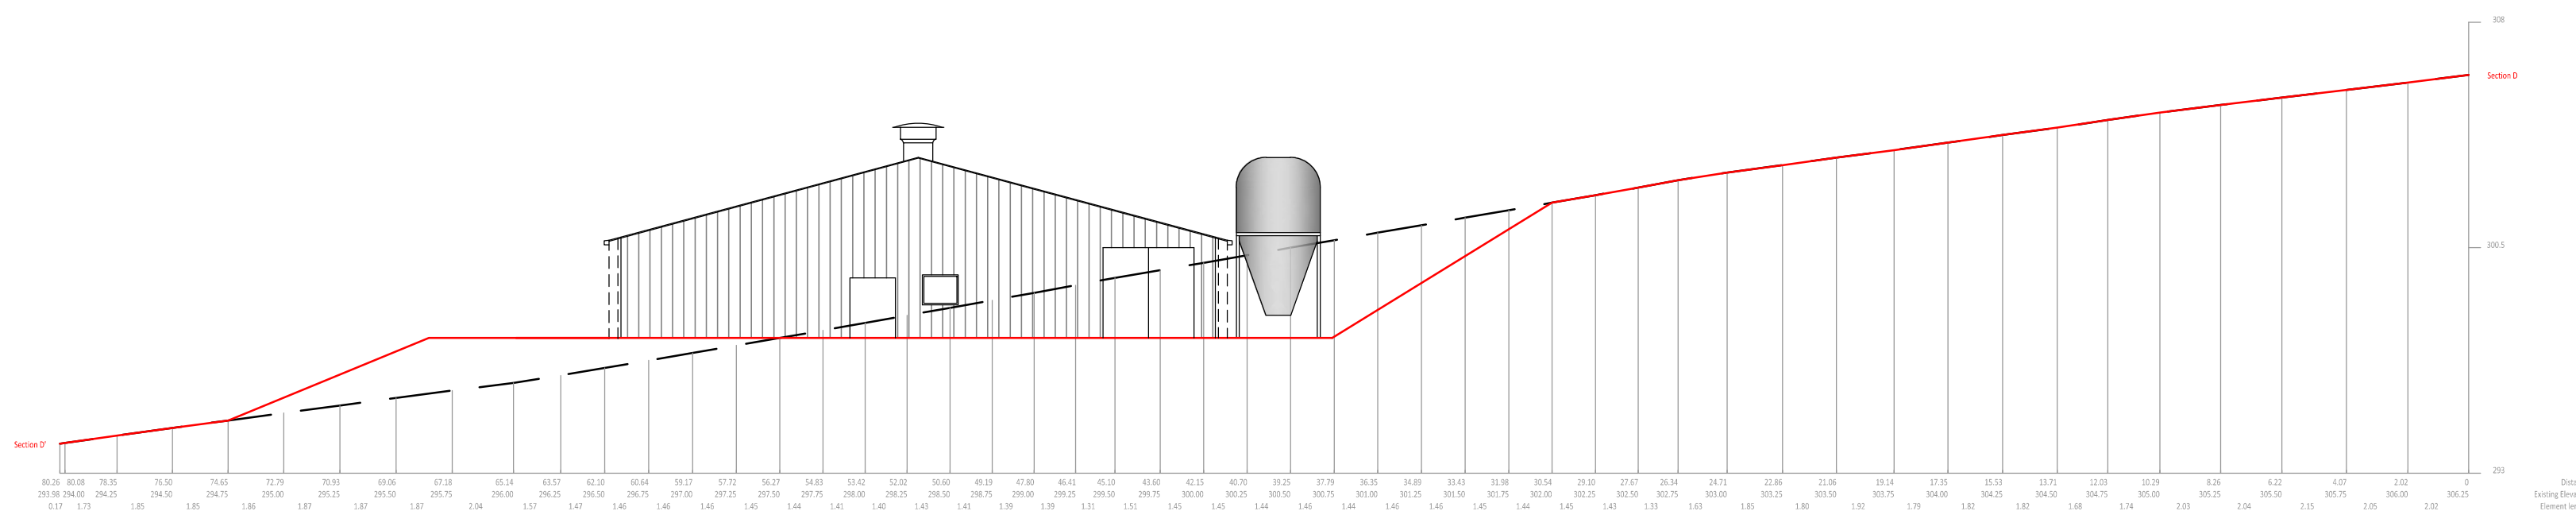

Scale V: 1:200
H: 1:200

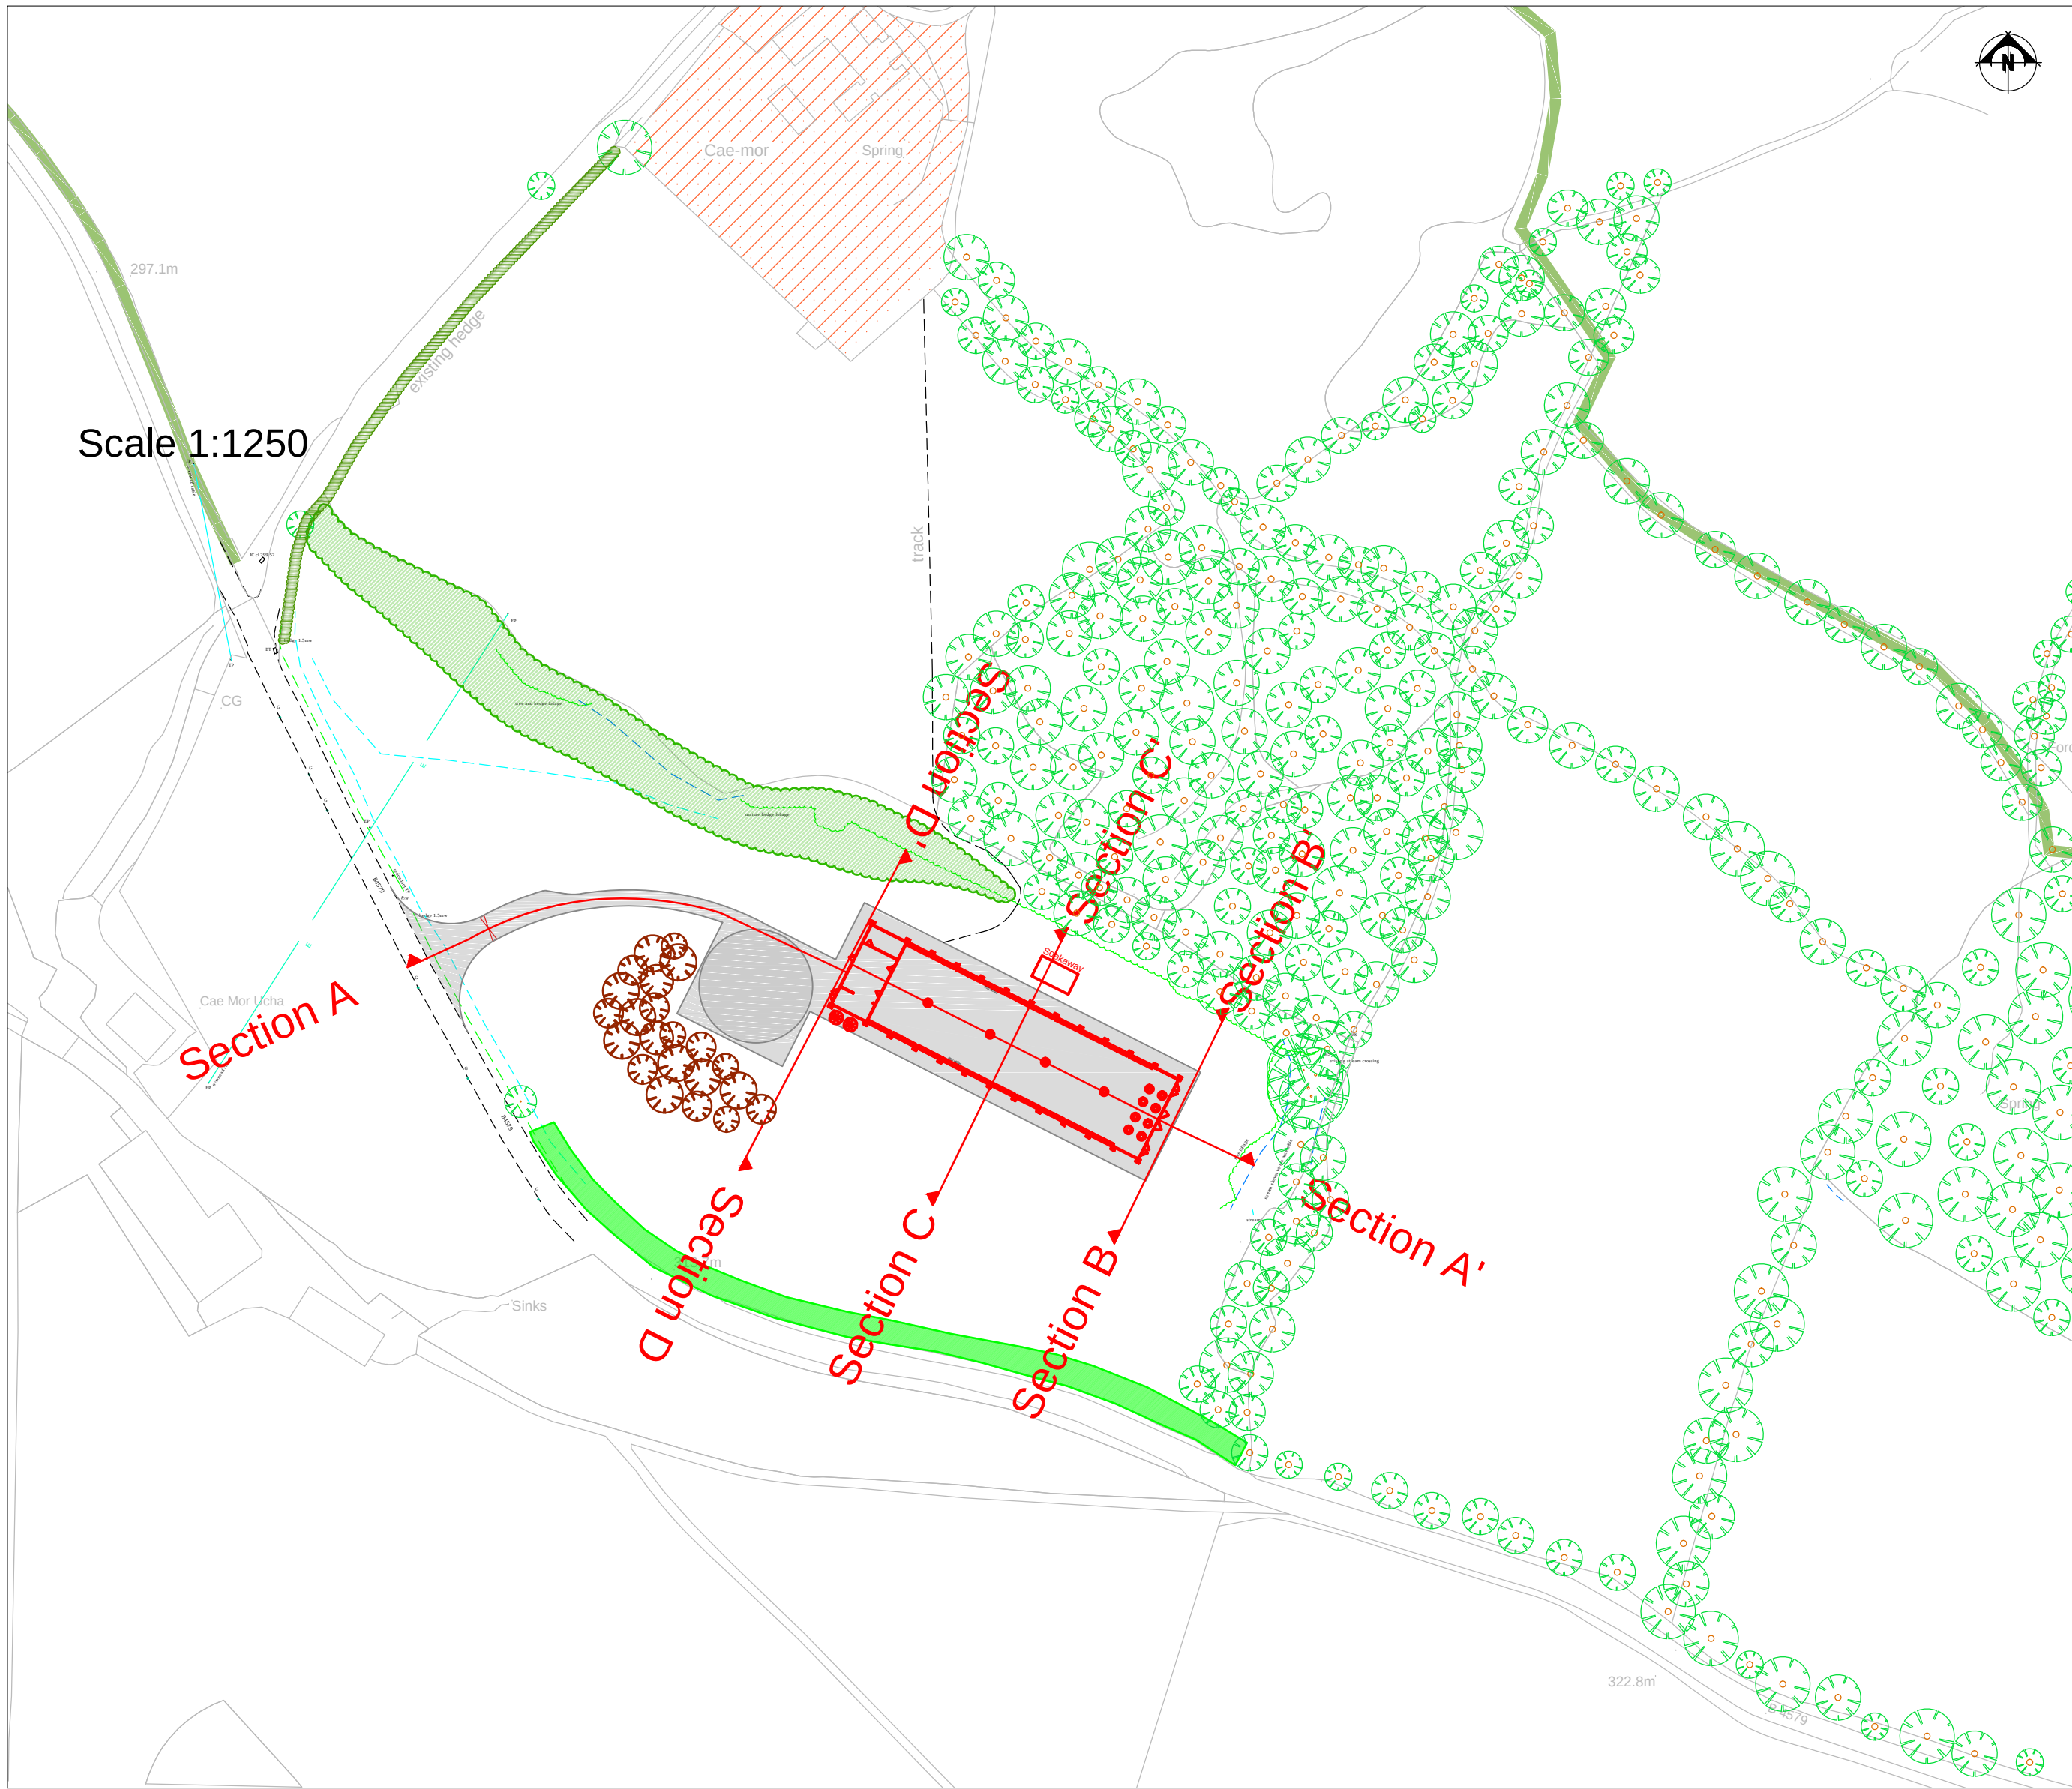

THIS DRAWING IS TO BE READ IN CONJUNCTION WITH ALL RELATED DRAWINGS. ALL DIMENSIONS MUST BE CHECKED AND VERIFIED ON SITE BEFORE COMMENCING ANY WORK OR PRODUCING SHOP DRAWINGS. THE ORIGINATOR SHOULD BE NOTIFIED IMMEDIATELY OF ANY DISCREPANCY. THIS DRAWING IS COPYRIGHT AND REMAINS THE PROPERTY ROGER PARRY & PARTNERS.

Proposed Ground
Existing Ground

Rev	Description	Date	Dr by	App by
Original				



Residential - Agricultural - Commercial

Job	16000 Free Range Egg Laying Unit
Title	Sections Plan
Location	Cae Mor Farm Llwynmawr Llangollen LL20 7BE
Client	E & J Morris
Scales	1:200 @ A0
Drawing No.	RJC-MZ-1845-04
Drawn by	MZ
Date	06-10-2015

HOGSTOW HALL, MINSTERLEY
SHREWSBURY, SHROPSHIRE, SY5 0HZ
Tel: 01743 791336 Fax: 01743 792770
email: mail@rogerparry.net
Web address: www.rogerparry.net