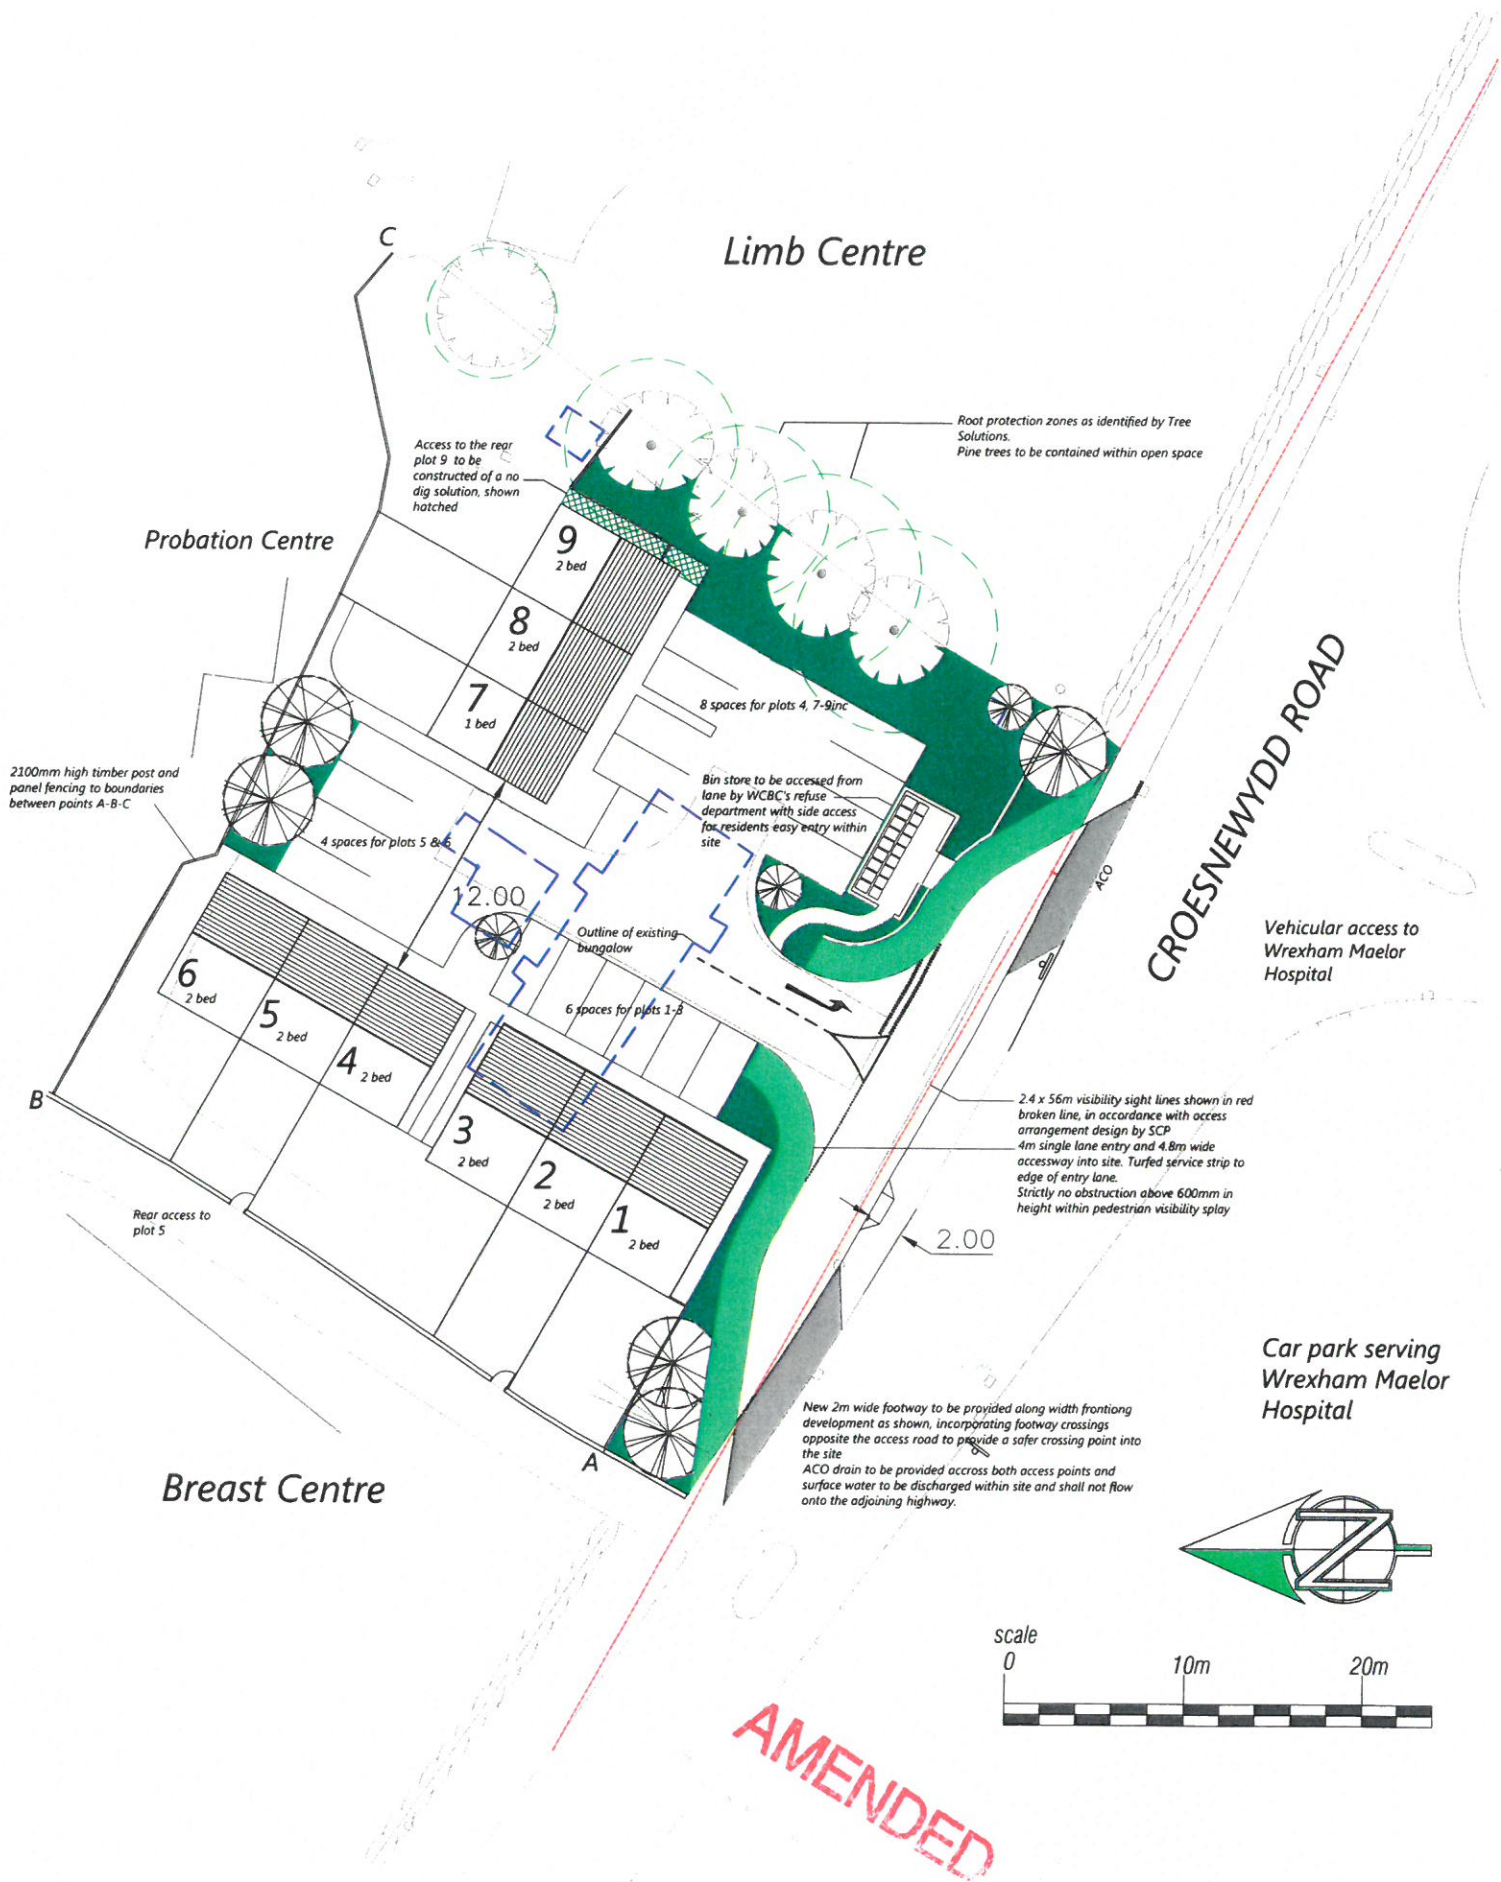


COPYRIGHT. DO NOT SCALE. CHECK DIMENSIONS ON SITE. REPORT ANY ERRORS OR OMISSIONS TO ARCHITECT.

Parry Davies Architects.			Chartered Architects.		
PROJECT TITLE	Briary Close, Croesnewydd Road, Wrexham		DATE	SCALE	REV
			December 2015	1:500 (D/A2)	1/1
DRAWN TITLE	Site Layout Plan		DRAWN DATE	13.5424/2	
				REV	
Studio 55:20, North Wales Business Park, Abergelle LL22 8LJ			Tel: 01745 585517 E-mail: PDPArchitects@aol.com		