


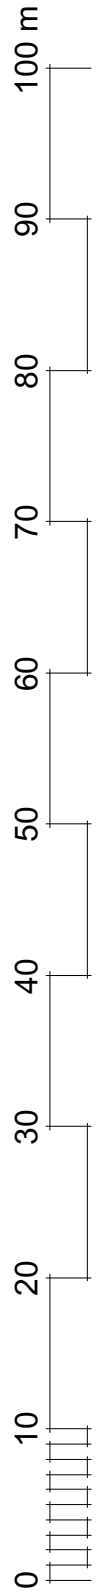

This drawing is the copyright of Axiom Architects. It is for planning application purposes only and may not be reproduced in whole or in part without permission. Drawings lodged for planning approval may be reproduced by the Planning Authority in accordance with the 'Copyright (Material Open to Public Inspection) (Marking of Copies of Plans and Drawings) Order 1990' and must carry the relevant copyright restriction note. **Do not scale** from drawings.



Z	24/5/16	DRAINAGE UPDATED AND MATERIALS SHOWN	ACR
Y	03.05.16	DEVELOPMENT AREAS, ESTATE ROAD, PFS LOCATION ALTERED	ACR
X	19.04.16	DEVELOPMENT AREAS SHOWN	ACR
W	07.04.16	ROAD LAYOUT ALTERED	ACR
V	07.04.16	ROAD LAYOUT ALTERED	ACR
U	05.02.16	LAYOUT ALTERED	ACR
T	2.11.15	LAYOUT UPDATED	ACR
S	6.10.15	TITLE UPDATED	ACR
R	24.9.15	SCHEME LAYOUT ALTERED	ACR
Rev	Date	Description	By



**AXIOM
ARCHITECTS**

1 Brooklands Yard Southover High Street Lewes East Sussex BN7 1HU
Tel. 01273 479434 www.axiomarchitects.co.uk

Client
LIBERTY PROPERTIES DEVELOPMENT LTD

Project
**HOLT ROAD
WREXHAM**

Drawing
PROPOSED SITE LAYOUT

Scale	Status	Date	Drawn	Checked
1:500@A1; 1:1000@A3	PLANNING	23.05.16	ACR	
Drawing No.		Revision		

3621/P104 Z