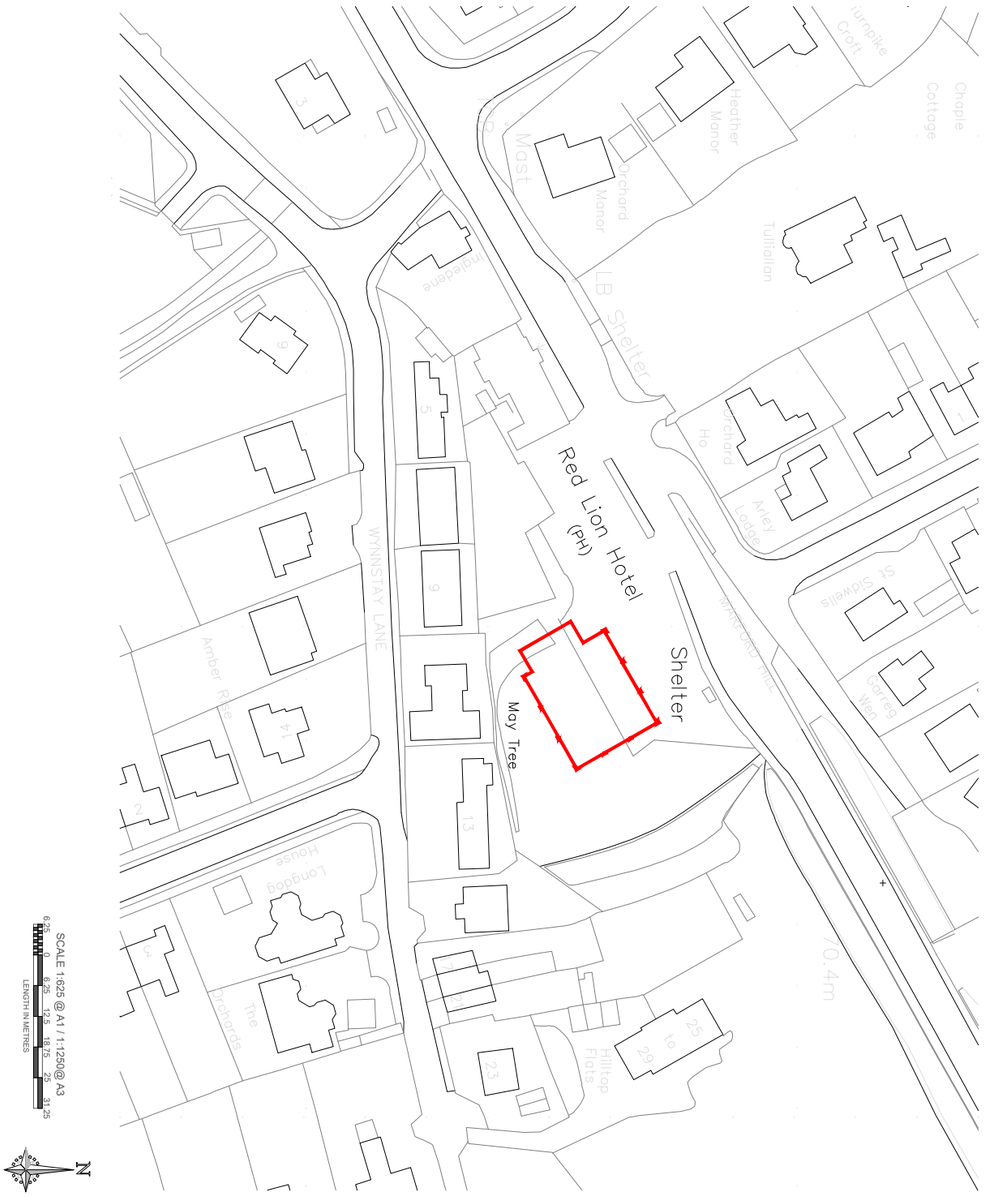

inspire design
10 Ty Nant Court, Morganstown, Cardiff CF15 8LW. T:- 029 2022 7926
Venture House, 2 Arlington Square, Downshire Way, Bracknell, RG12 1WA. T:-02031 378079

Date 29.03.16
Scale 1:625@A1 1:1250@A3
Job No. 152701
Dwg No. AP02
Project RED LION, WREXHAM
Dwg Title LOCATION PLAN
Drawn By:-
Checked By:-

© 2016 Inspire Design Ltd