


Hard Landscaping Specification



A

Self-binding gravel (buff colour)
With edging curbs and parking bay delineation
Fully Permeable, 6 - 10mm resin bound aggregate
www.pavingexpert.com
"Cedec" - Or similar approved

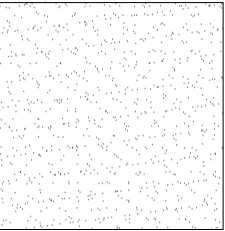


B

Indian Sandstone Paving Flags (buff colour)
600 or 560 modular series (do not mix)
www.pavingexpert.com - or similar approved

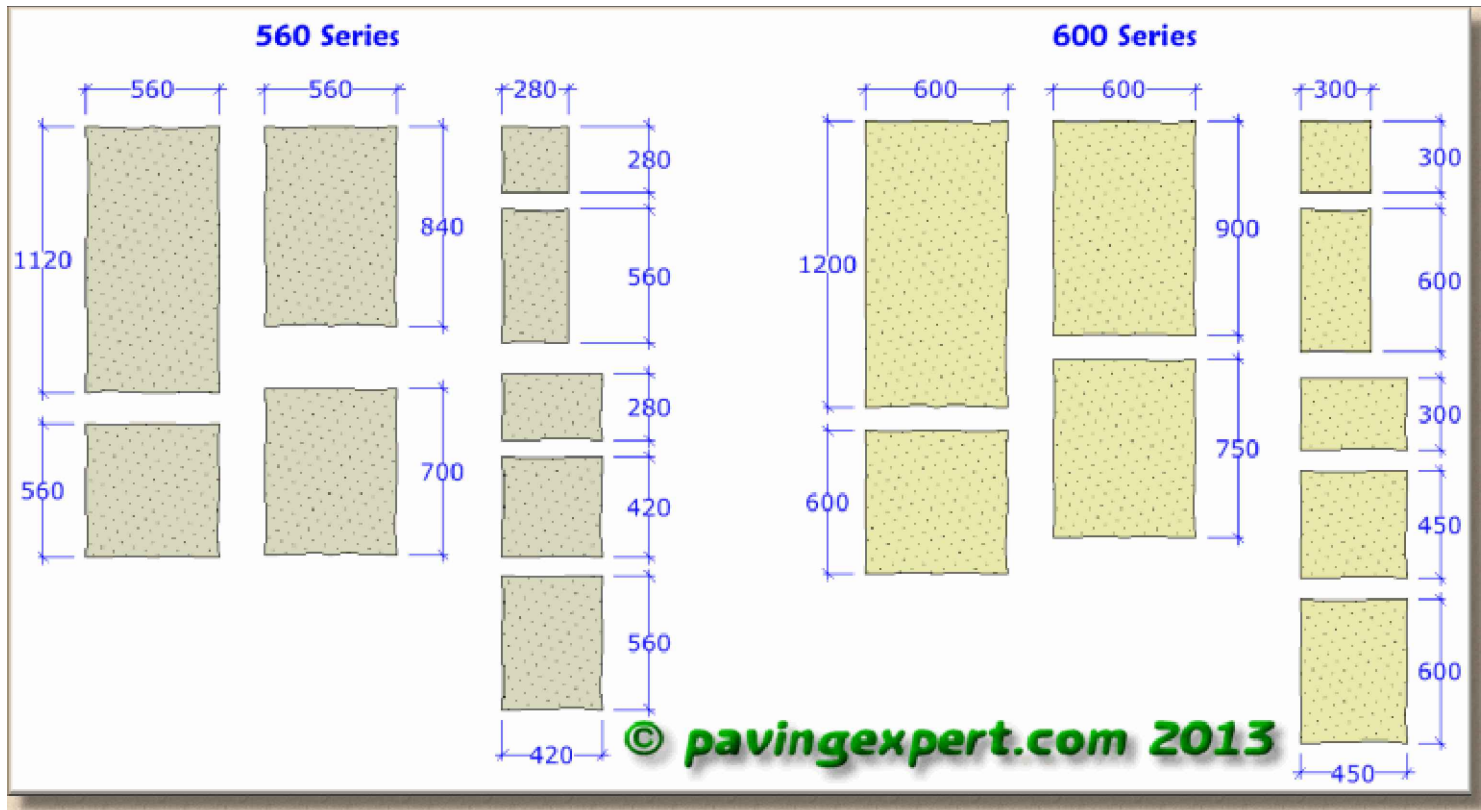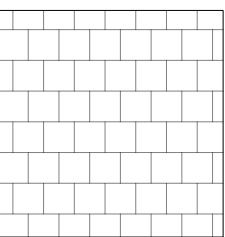


C

20mm blue slate chippings
apply 40mm thick layer to building edges
slate chippings to be washed before use
www.powelljones.co.uk - or similar approved

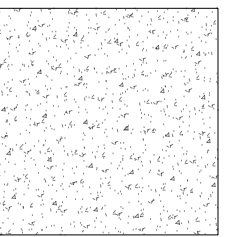

D

New 1.5m vertical timber post
and rail fencing and gates

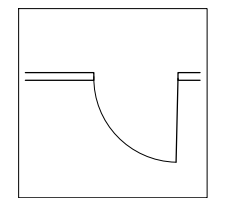

Soft Landscaping Specification


E

Ideal Lawn Turf and topsoil
www.cheshireturfandtopsoil.co.uk/ - or similar approved




F

shrubs - refer to planting schedule

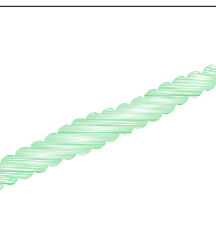


G

Oak and Beech tree - refer to planting schedule

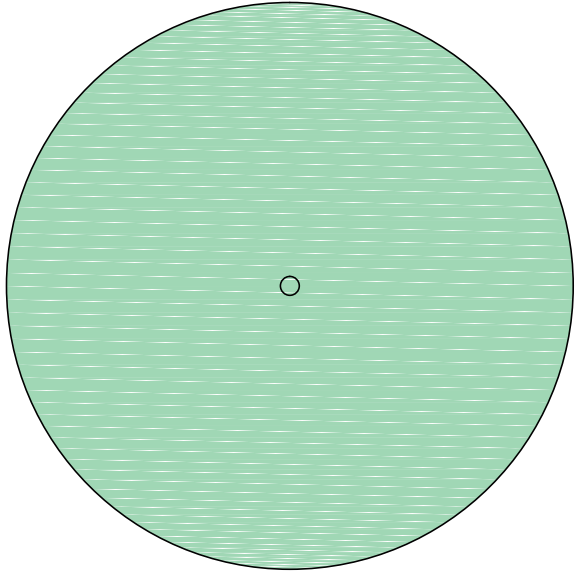


H

hedges - refer to planting schedule

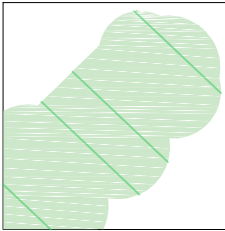


J

Trees (general) - refer to planting schedule

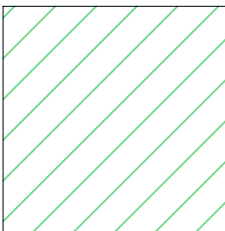

K

fruit trees - refer to planting schedule

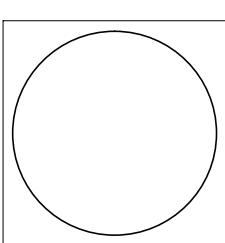

Planting Schedule

PLANT SPECIES	DENSITY	NOTES
SHRUBS (F)		Ensure all plants and trees are healthy and good representatives of their species form, with strong leaders and good branch formation
Acer Palmatum	1m centres	
Acer Palmatum dissectum	1m centres	
Hebe rakaiensis	450mm centres	
Hydrangea 'Annabelle'	1m centres	
Hydrangea macrophylla	1m centres	
Mahonia japonica	1m centres	
Skimmia japonica 'Rubella'	600mm centres	
HEDGES (H)		
Corylus avellana (hazel)	Plant in double staggered rows at 400mm centres. Maintain at 1500mm high	
Cretaeus monogyna (hawthorne)		
Acer campestre (field maple)		
Prunus laurocerasus (cherry)		
TREES (G)		
Fagus sylvatica (beech)	10m centres	
Quercus robur (oak)	10m centres	
TREES (GENERAL) (J)		
Betula pubescens (silver birch) (Ja)	1-3m centres	
Pinus sylvestris (scots pine) (Jb)	1-3m centres	
Acer campestre (field maple) (Jc)	1-3m centres	
TREES (FRUIT) (K)		
Malus (apple) (Ka)	As shown on drawing	
Prunus (cherry) (Kb)	As shown on drawing	

NOTES

Drawing for planning purposes only.
All dimensions to be checked on site before work commences.
All operations to be carried out when weather is suitable.
Do not carry out topsoiling, seeding or planting when ground is waterlogged, frost bound or excessively dry.
Water new plants as necessary to maintain healthy growth until established.