


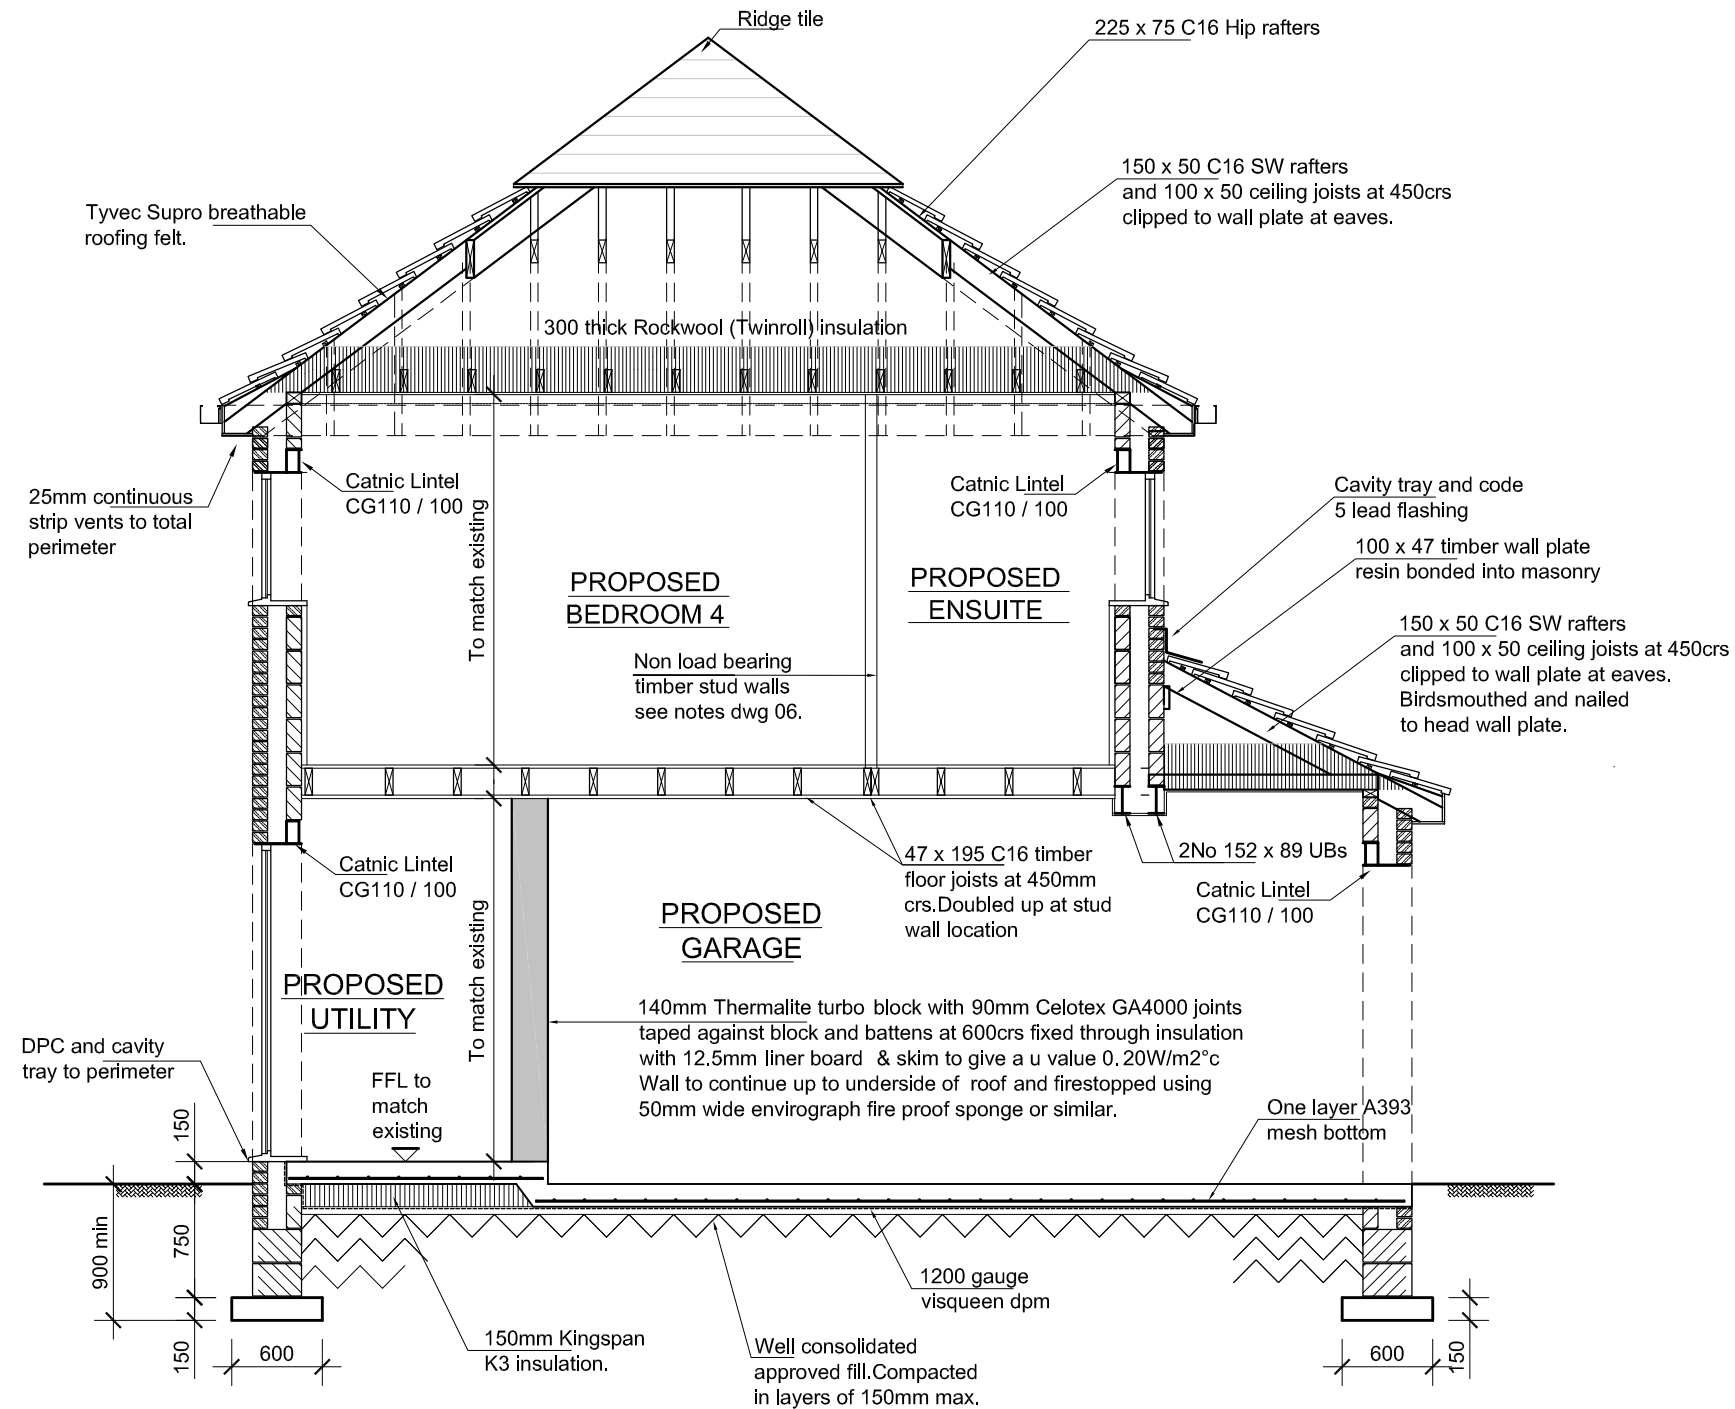

TYPICAL SECTION

Existing foundations to be exposed and approved by building control prior to excavation of new footings. Possible underpinning of existing foundations required local to new structural work.

- 1) All existing lintels, foundations and walls to be checked and approved by building control before any work is commenced
- 2) Prior to casting foundations, bearing strata to be approved.
- 3) All lintels to be approved by manufacturer to suit loading conditions prior to ordering.

Refer to Howard Taylor Associates drawing M1797 / 01 for structural details

Rev A - Title block updated

Note.
The building contractor to check and confirm all levels, dimensions, heights etc prior to commencement of any work on site together with the workability of the drawings.

Proposed Two Storey Garage and Bedroom Side Extension and Single Storey Porch Extension Front
64 Church View
Chirk
North Wales
For Julian Lloyd Esq.

Scale 1 : 50

Date Dec 15

05A

PROPOSED SECTION