




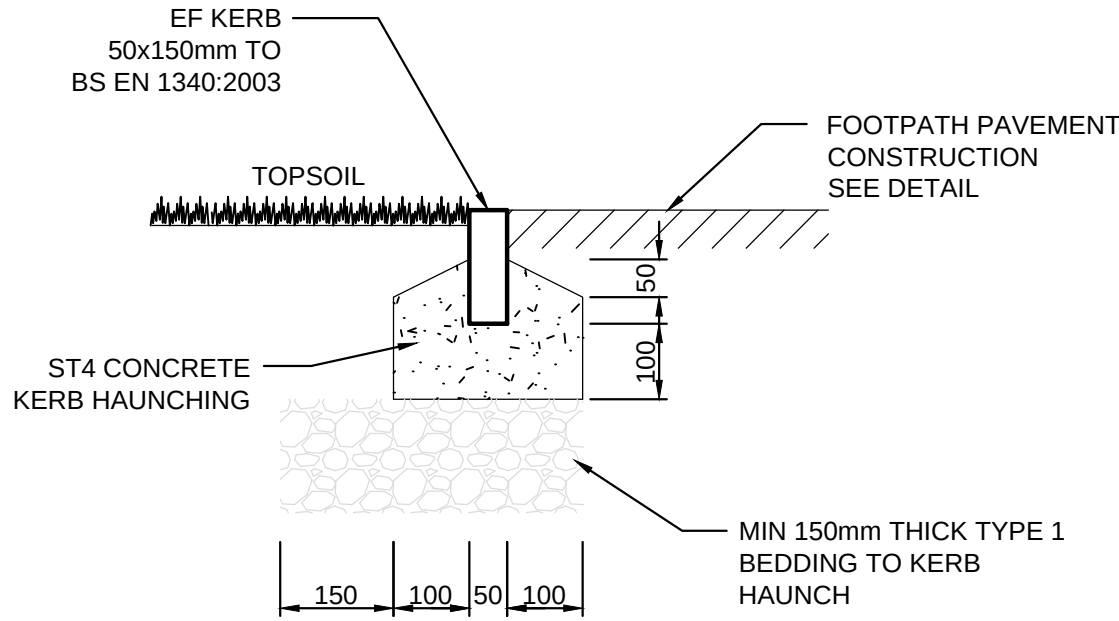


EF KERB EDGING  
SCALE 1:10

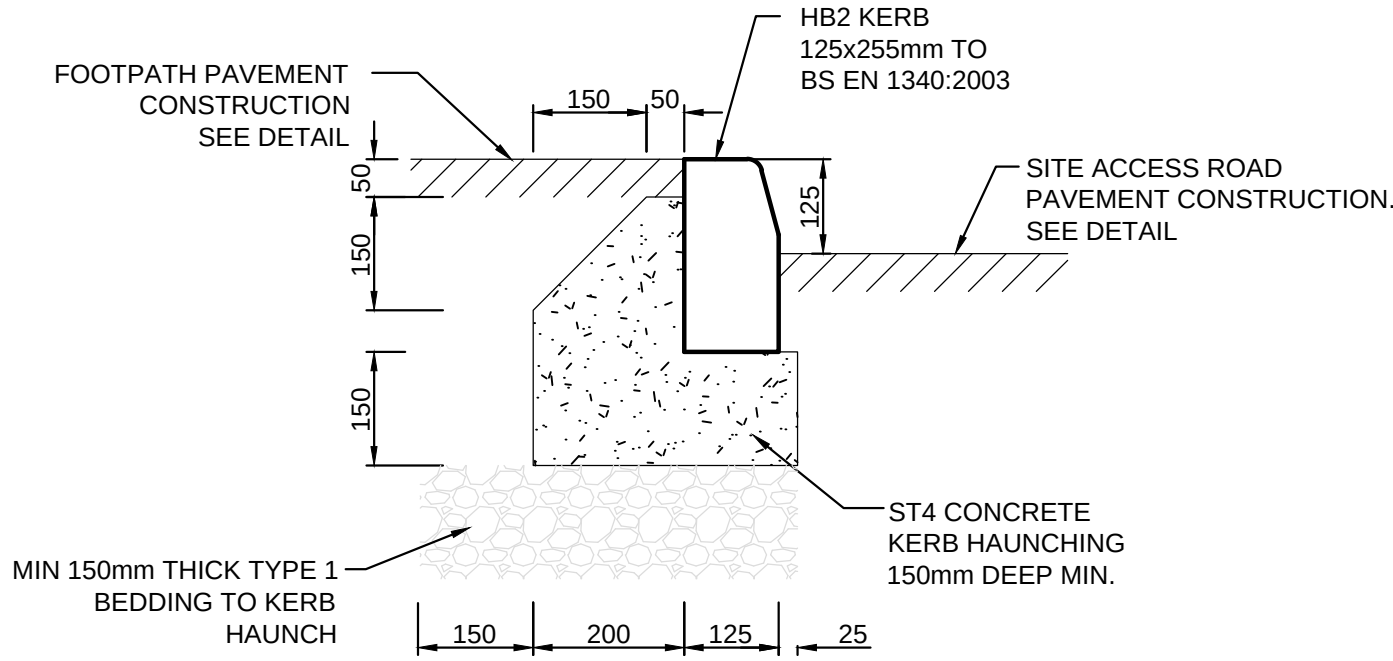


HB2 KERB  
SCALE 1:10

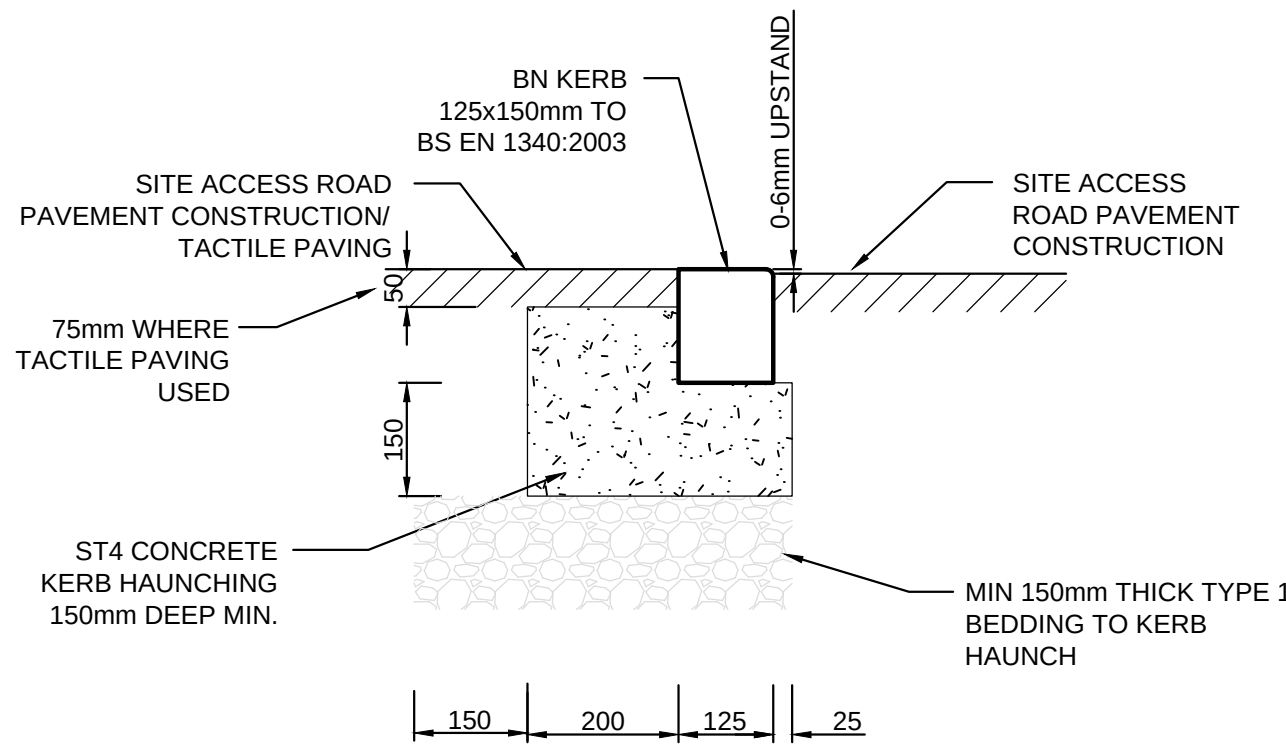


INVERTED BN KERB  
SCALE 1:10

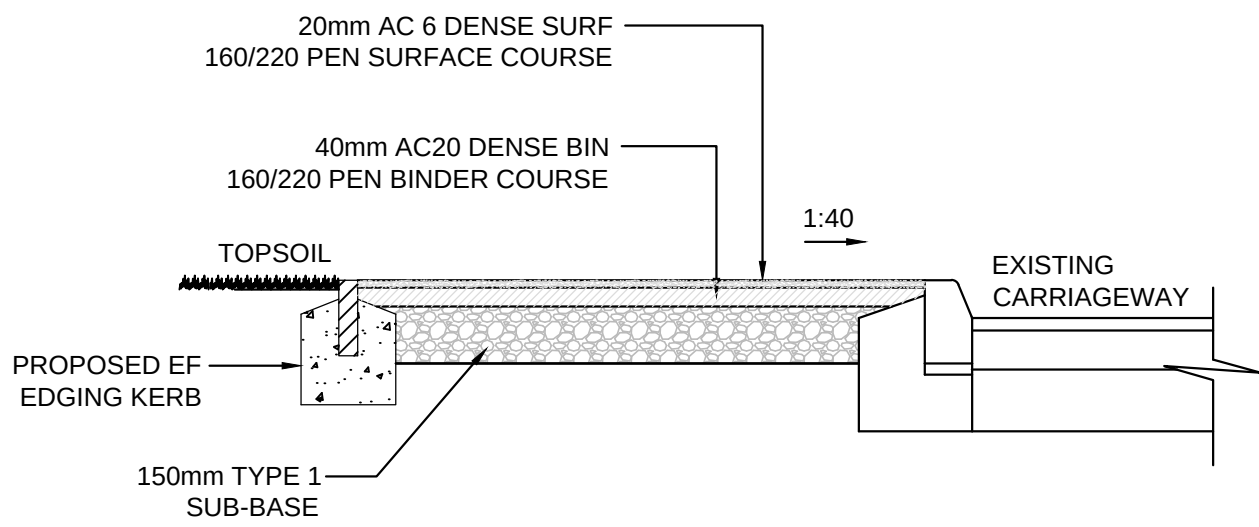


SECTION THROUGH  
PROPOSED FOOTWAY  
SCALE 1:20

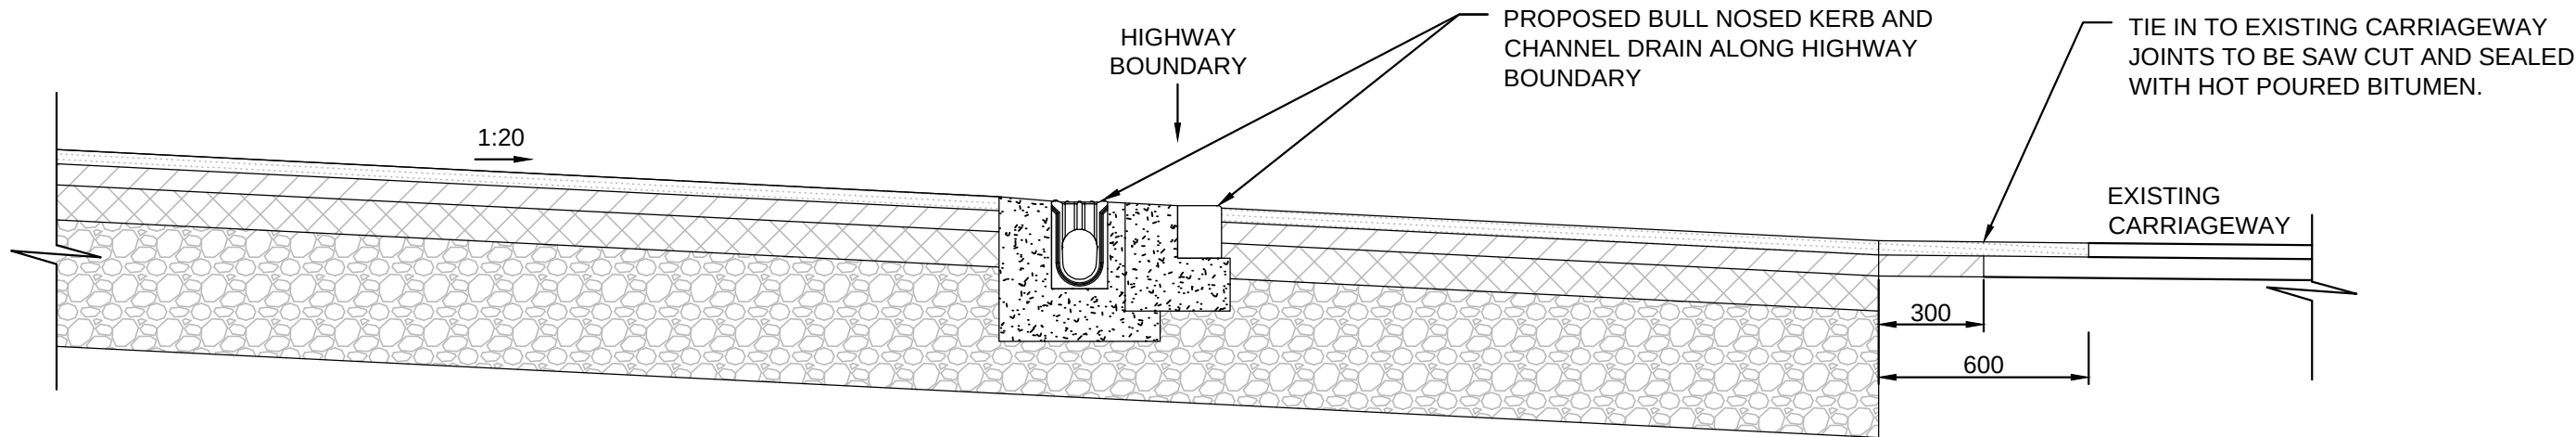


SECTION THROUGH  
PROPOSED HIGHWAY ACCESS  
SCALE 1:20

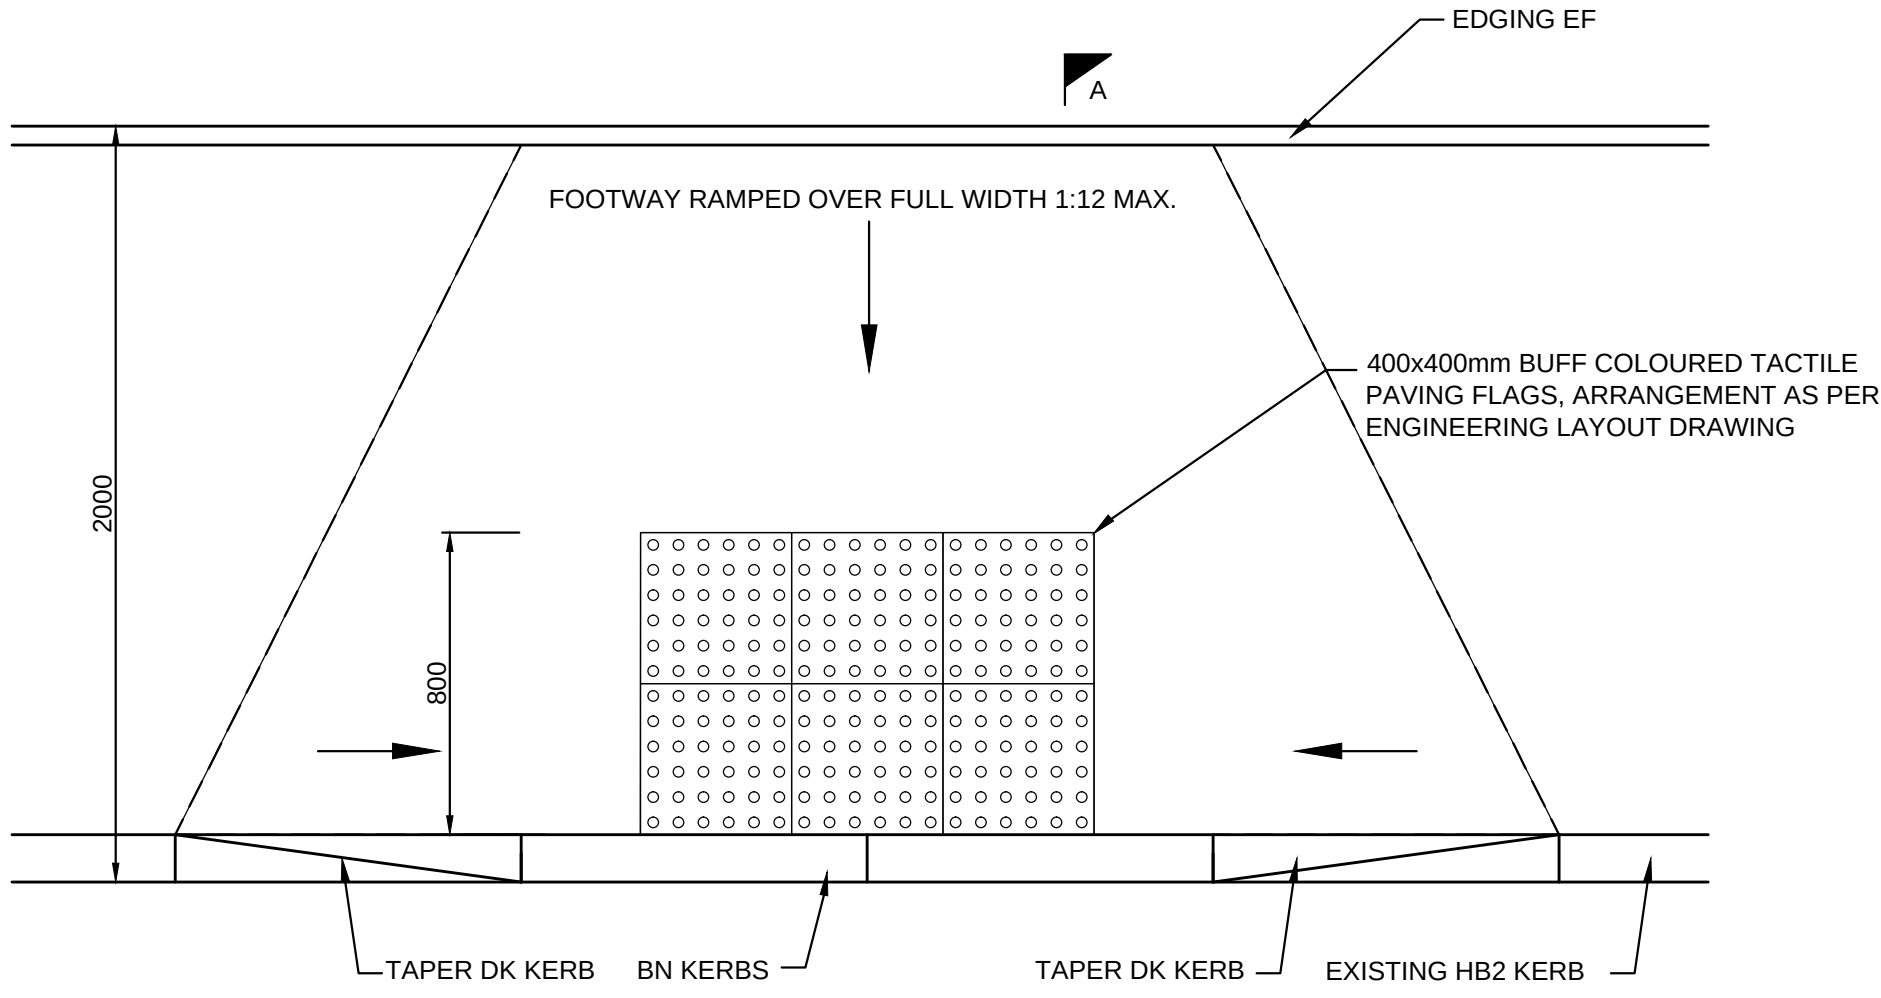


UNCONTROLLED CROSSING POINT  
SCALE 1:20

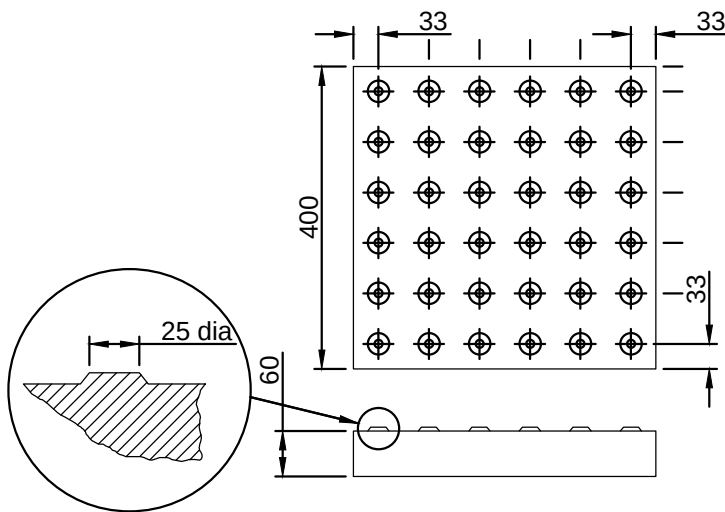

TACTILE FLAG  
SCALE 1:10

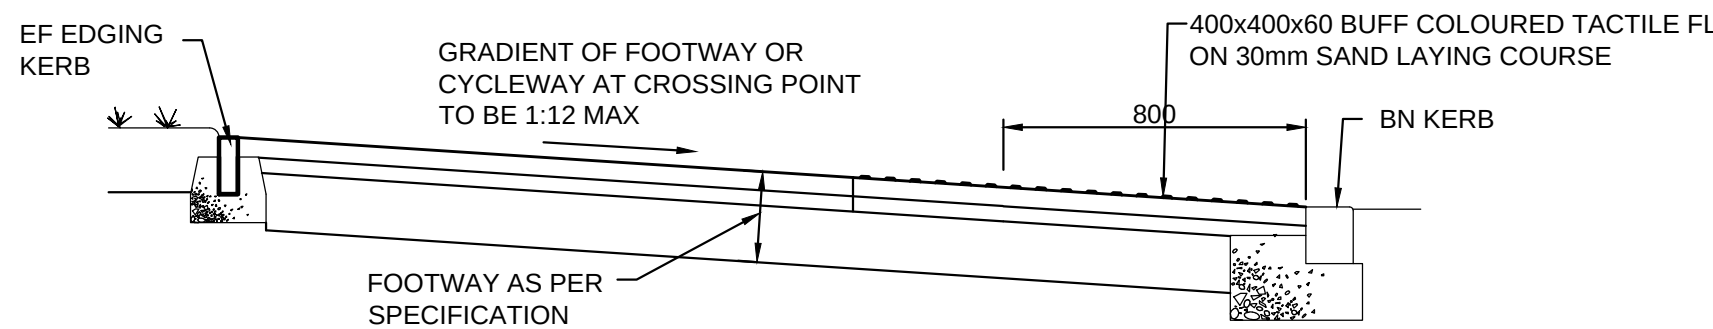

SECTION B-B  
UNCONTROLLED CROSSING POINT  
SCALE 1:20

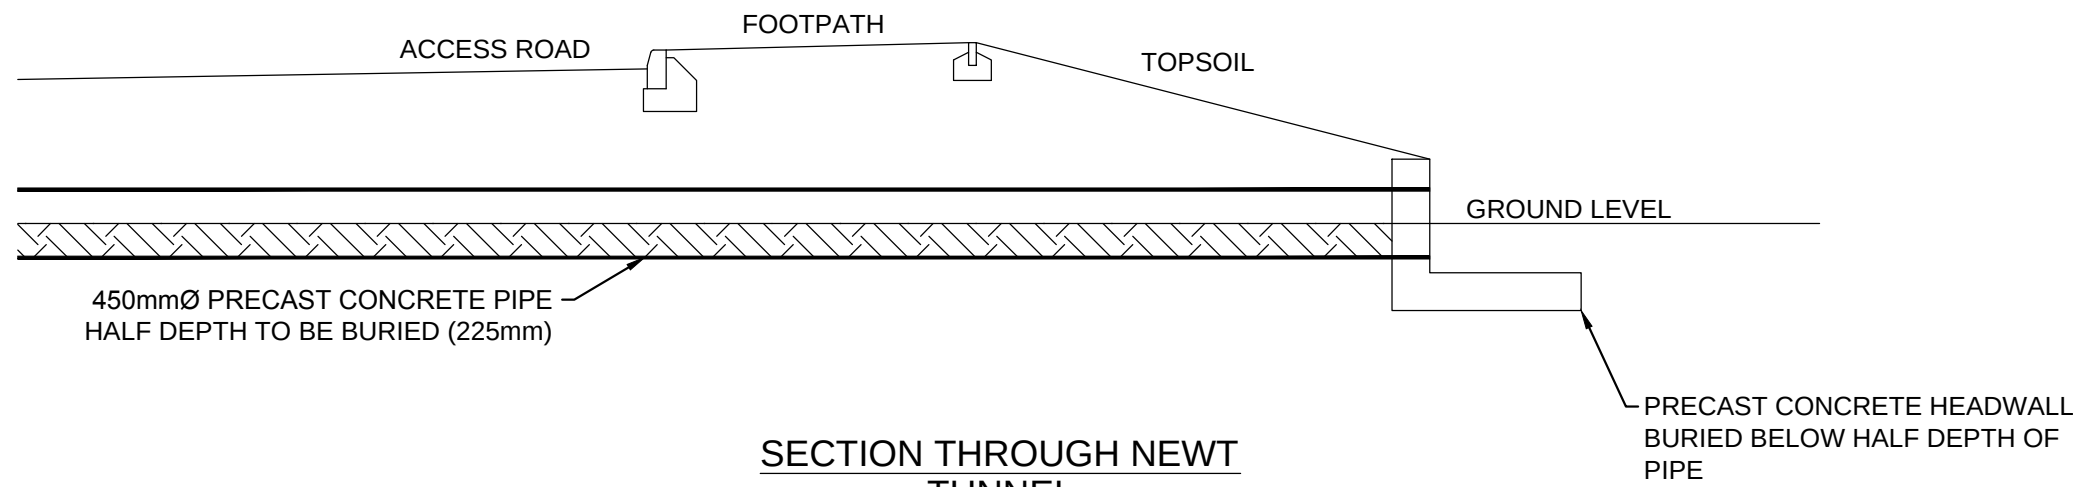

SECTION THROUGH NEWT  
TUNNEL  
SCALE 1:50

| Rev        | ACI | WDR | WDR | First Issue | Date |
|------------|-----|-----|-----|-------------|------|
| 03/08/2016 |     |     |     |             |      |

Purpose of Issue

FOR APPROVAL

Classification

Commercial in Confidence

Client

Bester Ltd.

Project

Bryn Lane Biomass Plant  
Wrexham

Drawing

Proposed Highway Works  
Construction Details

| Scale @ A1 | Drawn | Checked | Approved |
|------------|-------|---------|----------|
| As Shown   | ACI   | WDR     | WDR      |

| Project No. | Date       |
|-------------|------------|
| CS088487    | 03/08/2016 |

| Drawing Identifier                                              | BS1192 Compliant |
|-----------------------------------------------------------------|------------------|
| Project - Originator - Zone - Level - File Type - Role - Number | revision         |
| BIO-CAP-XX-700-DR-C-0004                                        | P01              |

**CAPITA**  
Property and Infrastructure  
Bryn Eiras, Abergale Road, Colwyn Bay, North Wales  
LL29 8BY - 01492 510 200  
www.capitaproperty.co.uk  
Capita Property and Infrastructure Ltd.