


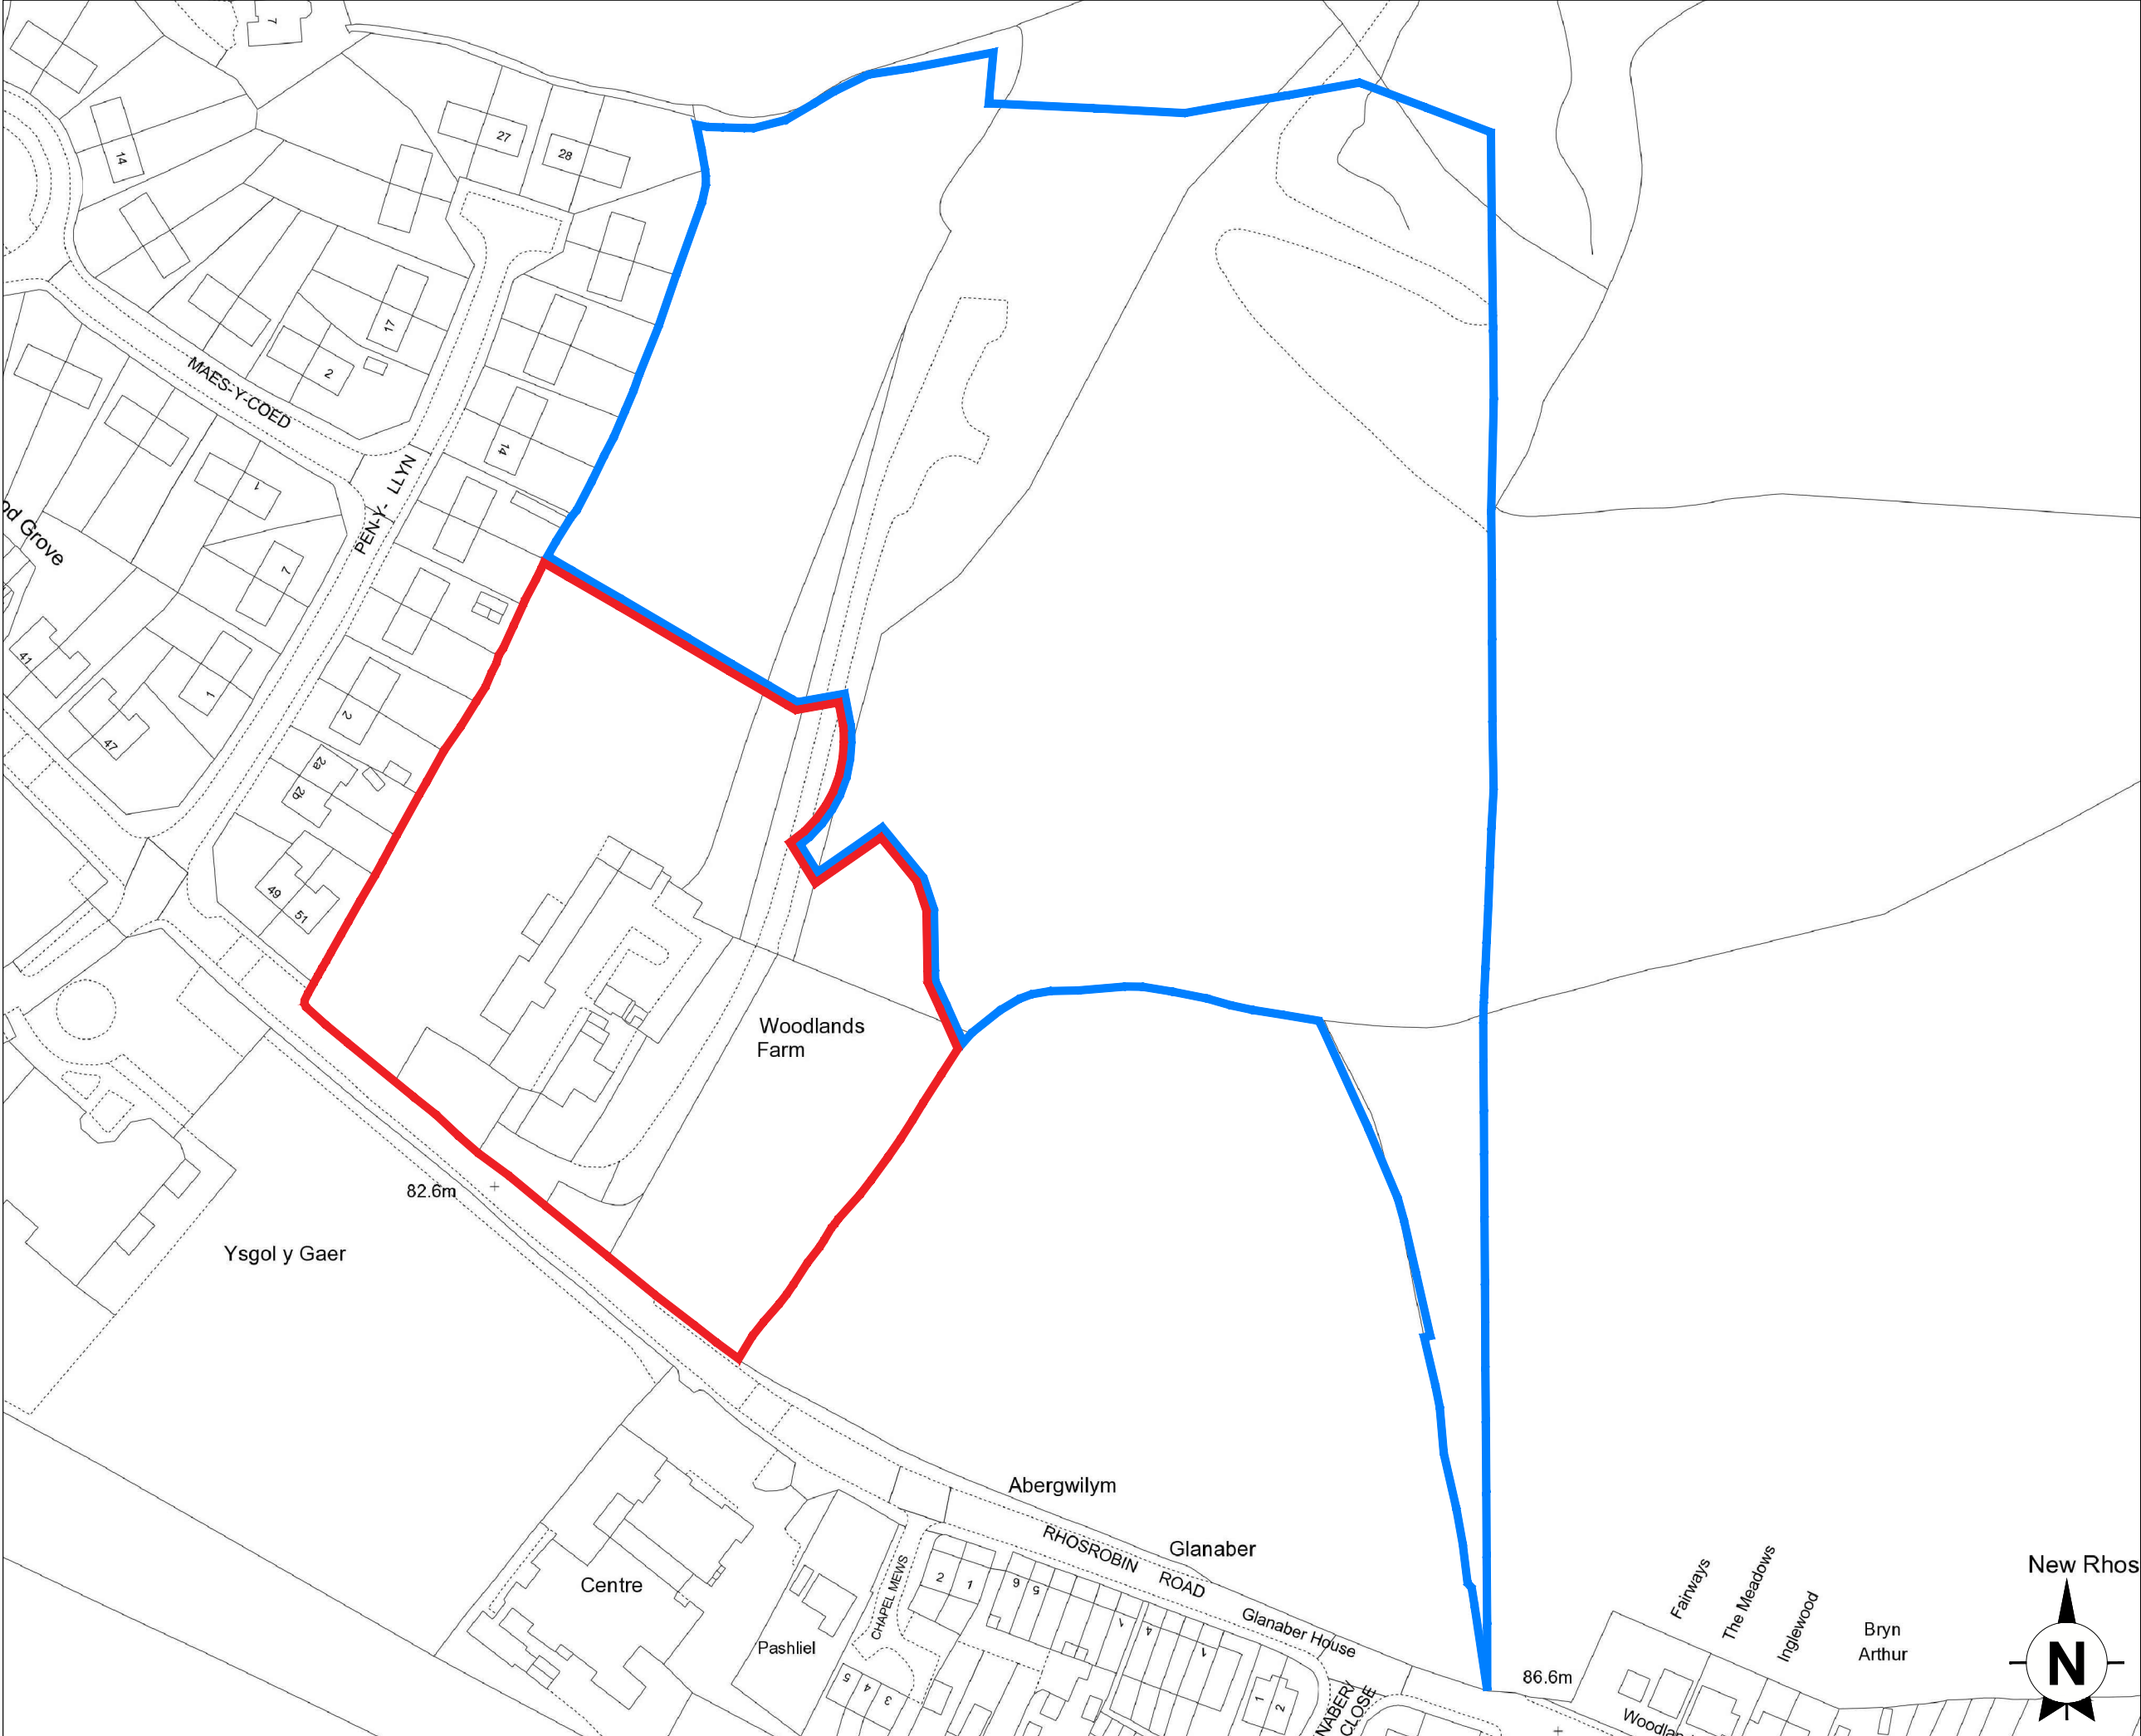

This drawing is the copyright of AXIS P.E.D Limited and may not be loaned, copied or reproduced in any way - or used for any offer, quote, tender or construction purposes without written consent of the company to do so

Follow any figured dimensions - do not scale. IF IN DOUBT ASK.

Revision History		Date

Application Boundary

Other land under the ownership or control of the applicant

Chester Office: Well House Farm Brerton CH4 8DH		South Manchester Office: Canella House 76 Water Lane Wilmslow SK9 5BB		axis 0844 8700 007 www.axisped.co.uk
client: Wales and West Housing Association				
project: Woodlands Farm Housing Scheme Phase 1				
drawing title: Statutory Plan				
date: July 2016	drawing number: 1957-01-001	drawn by: SM	checked: AR	
scale(s): 1:1250@A3		status: -- rev: --		
planning environment design				