


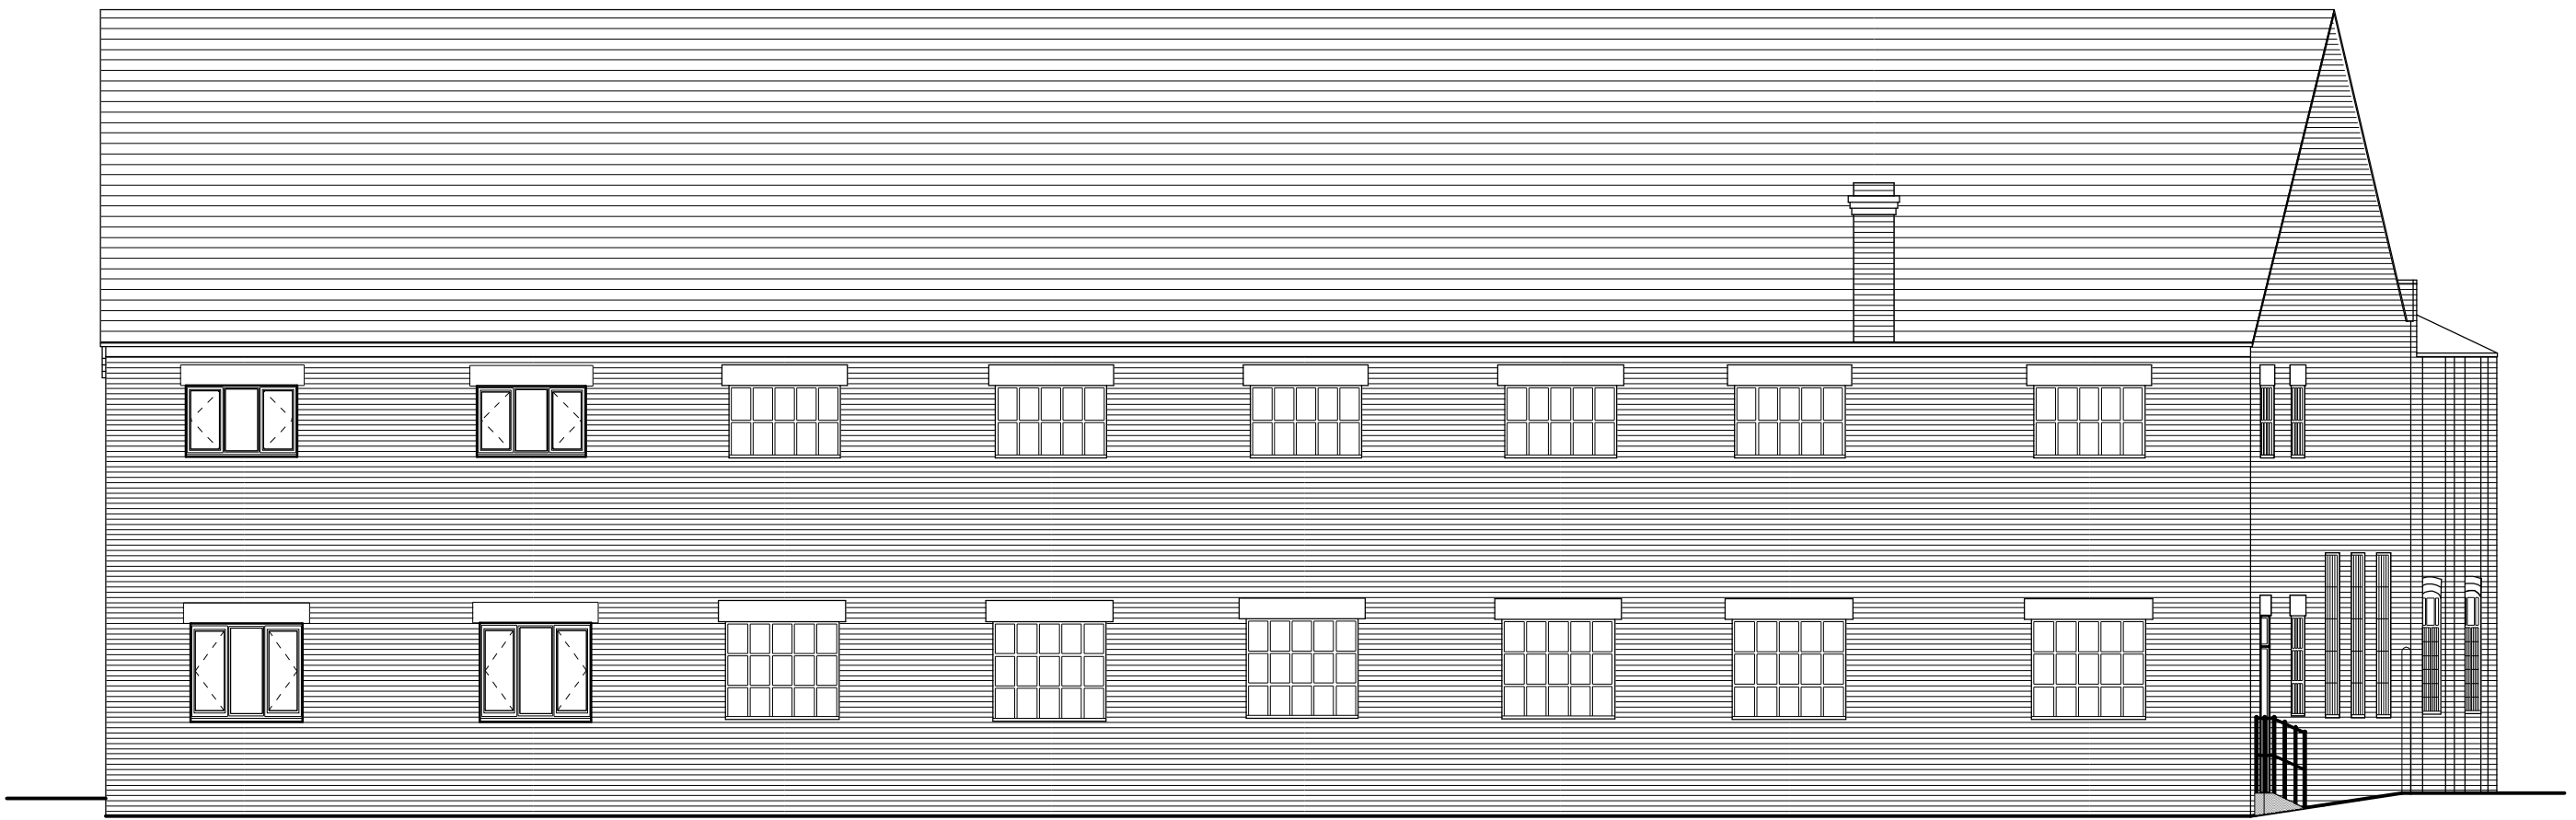

External Facing Materials
External walls are to comprise facing brick to match existing to Local Authority approval.
Brickwork to be pointed to give a weather struck finish.

Roofing Materials
Roof coverings to remain as existing as part of proposal.

All windows are to comprise sealed double glazed units set in good quality uPVC frames.

All fascias and soffits are to remain as existing.

Rainwater to be collected into guttering downpipes as existing.

A	06/16	Design Amends	D.J.E.
Rev	Date	Detail	Initial

Project: Proposed Alterations to Units at Maesgwyn Road, Wrexham, LL11 2AP.	
Title: Planning: Elevations	Scale: (A1) 1:100
Drawn By: D.J.Edwards	Date: March 2016
Drawing No: D080/002	Sheet: 2 of 2



Office 3K4, Redwither Tower,
Redwither Business Park,
Wrexham. LL13 9XT
Tel: 01978 356500
www.blueprintarchitectural.com