


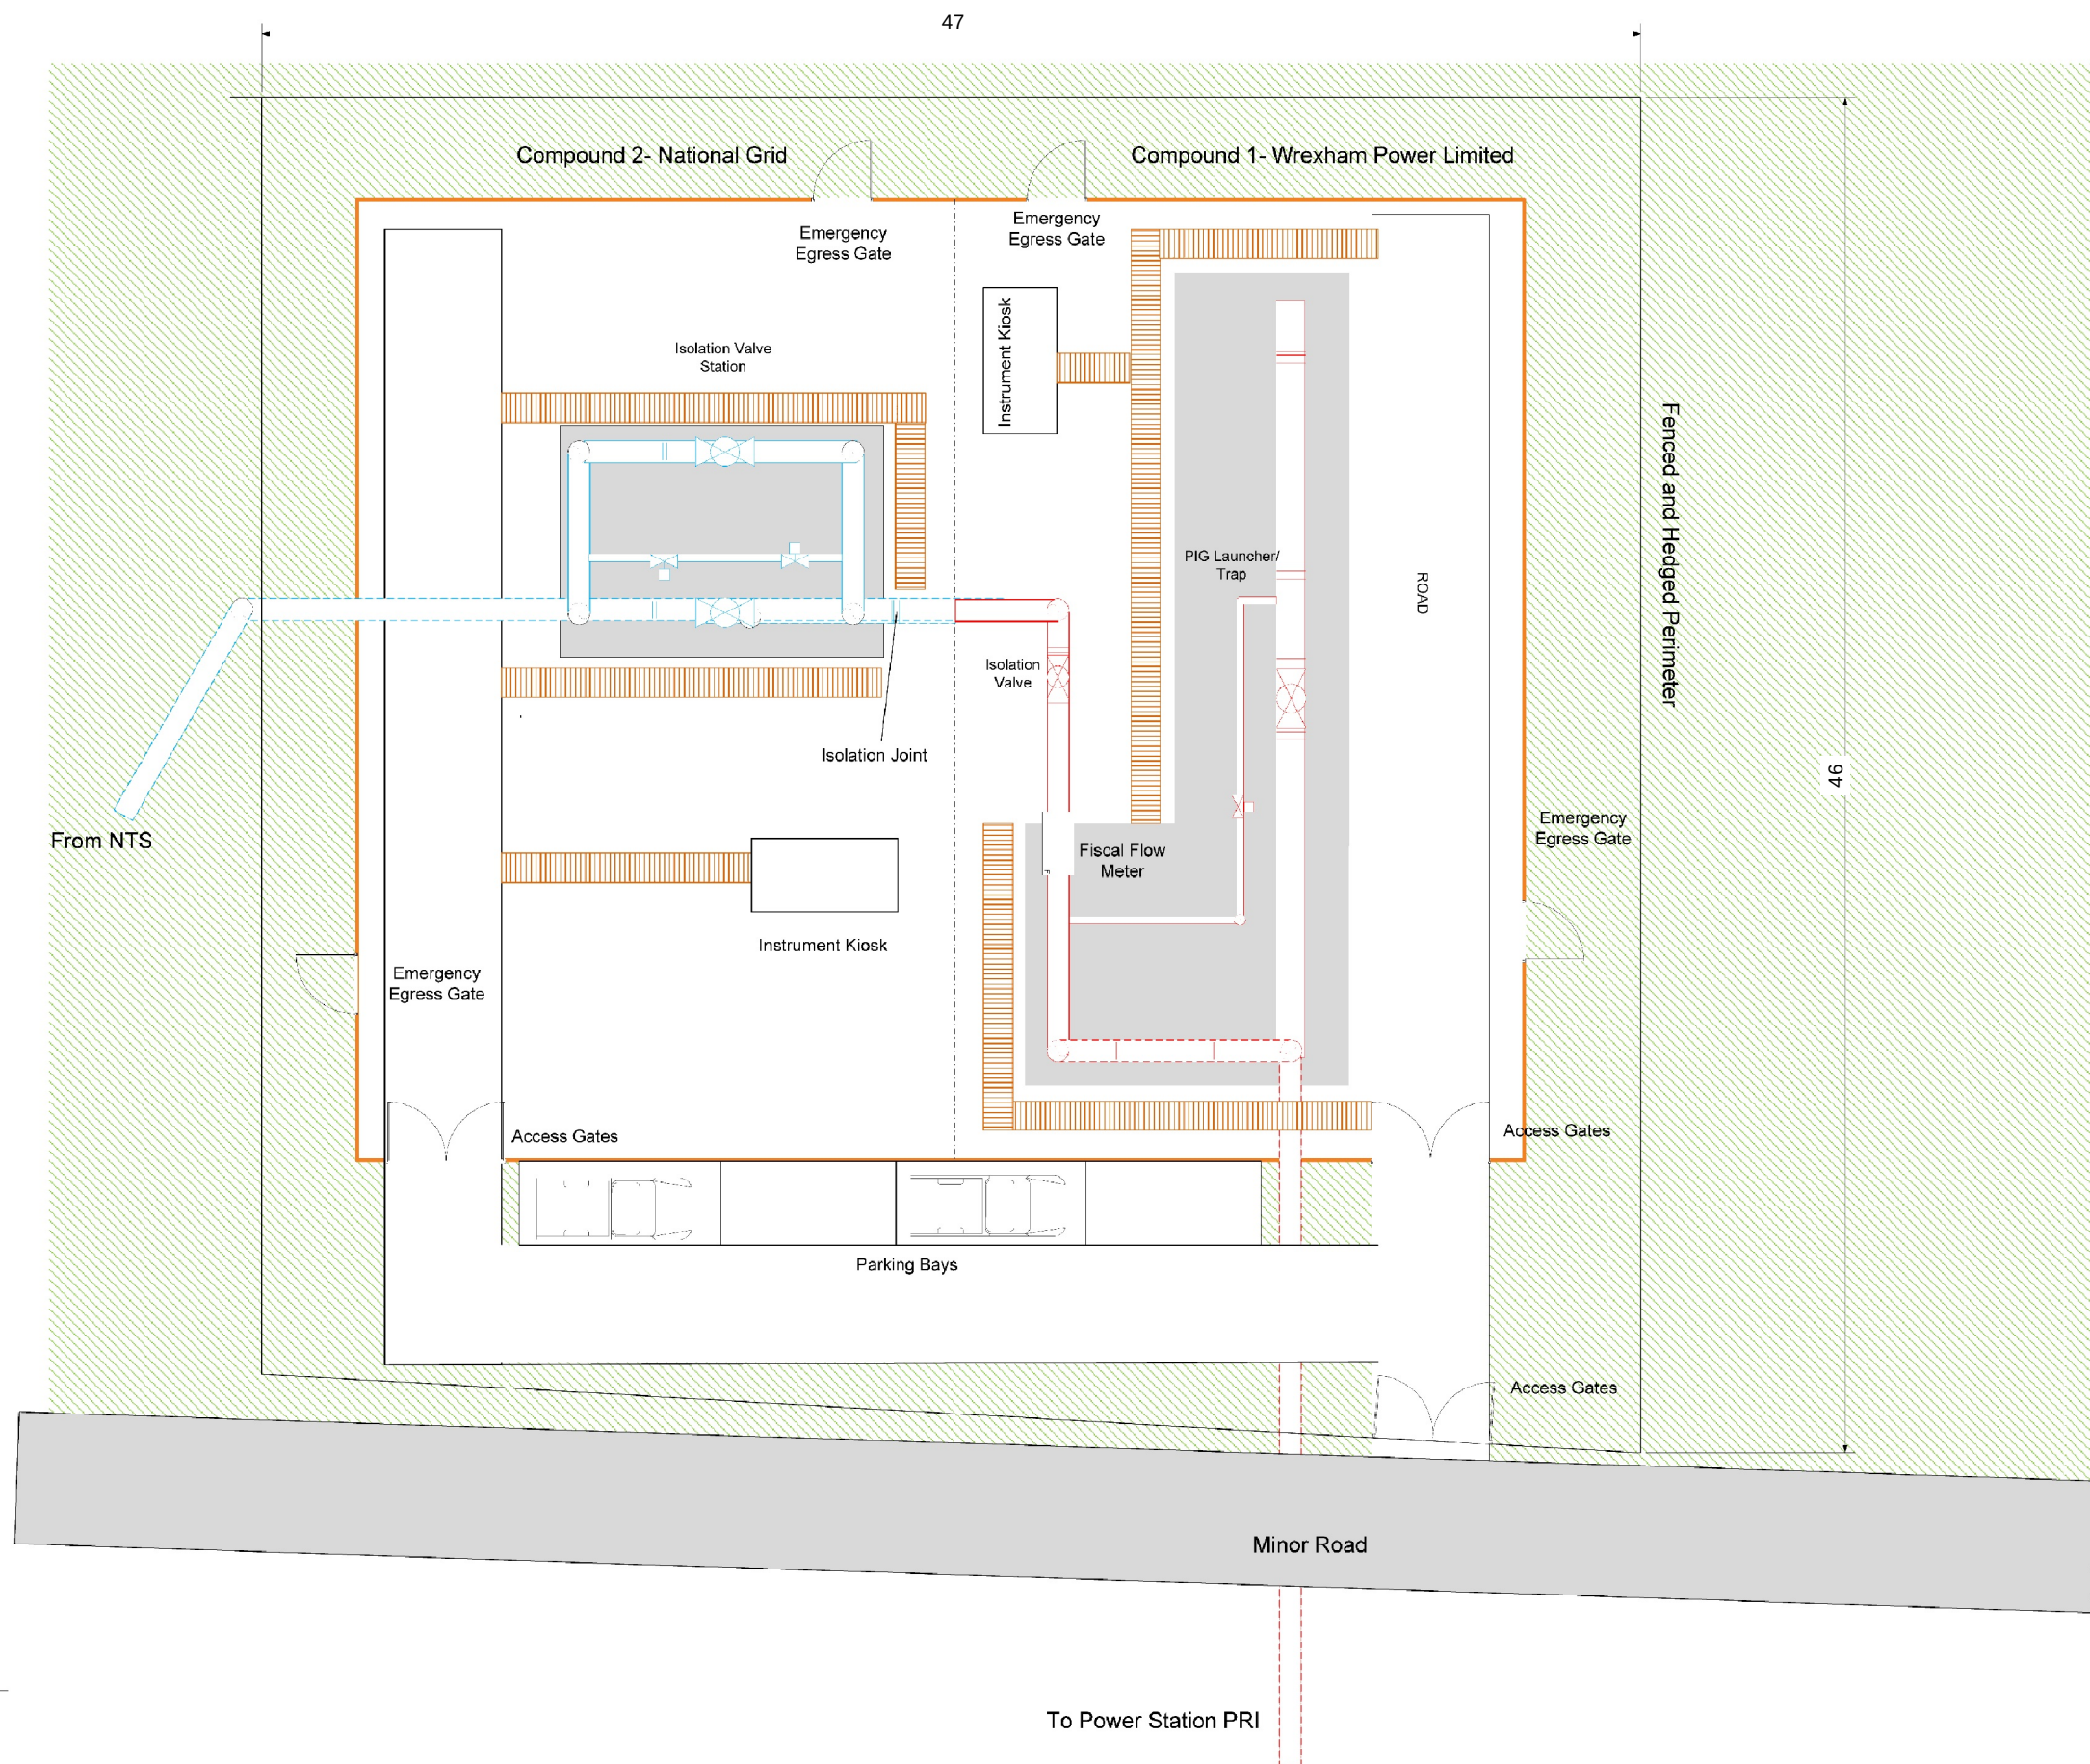

Revisions

Description	Date:
Layout revision	March 2016
Title revision	April 2016

Date:
18-4-2016

Drawn by: **WPL**
Document Reference: **AGI Illustrative**
APFP Regulations:

Drawing Title
WREXHAM ENERGY CENTRE:
GAS CONNECTION PLANNING
APPLICATION AGI
ILLUSTRATIVE LAYOUT

WREXHAMPOWERLIMITED

Plan 10

Scale 1:250 @ A3