


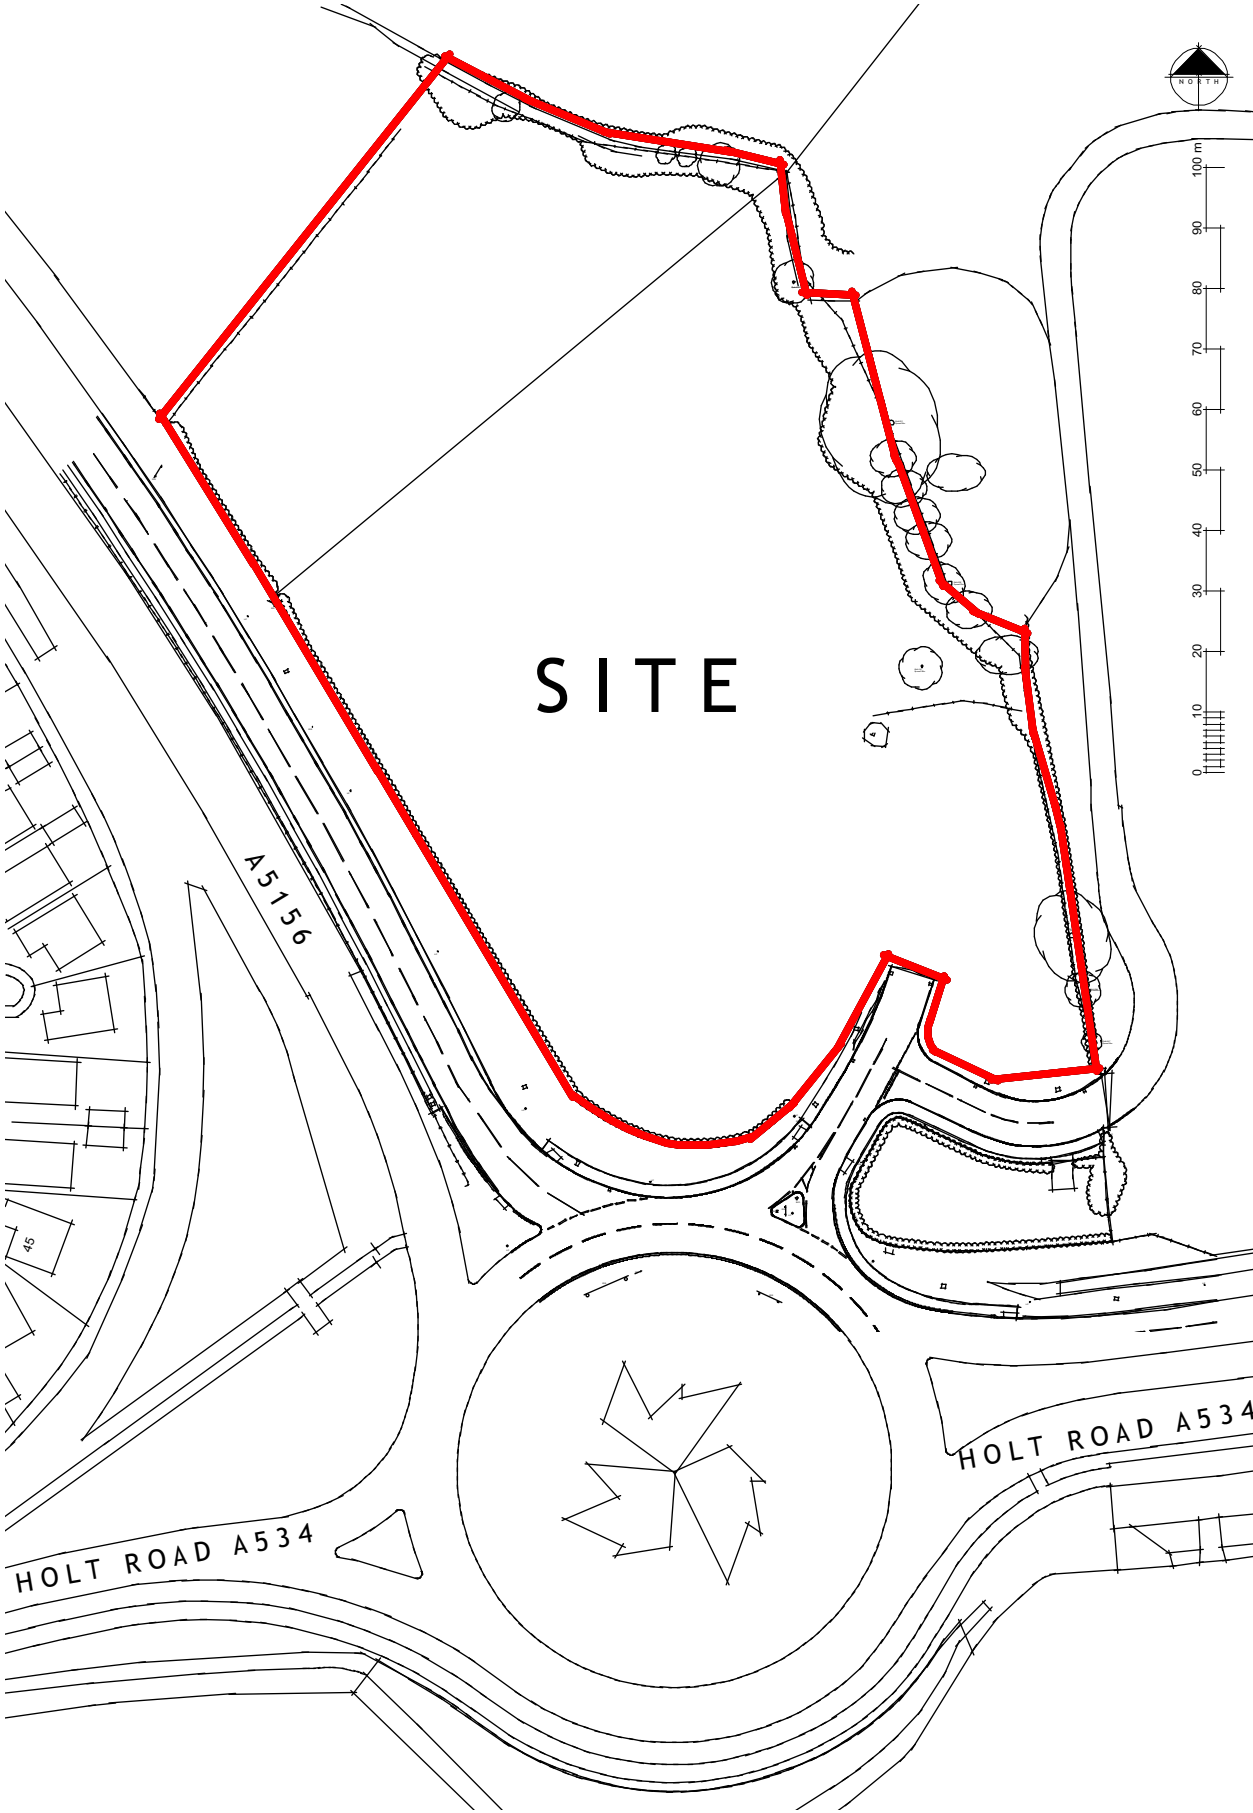

Rev	Date	Description	By
-----	------	-------------	----



**AXIOM
ARCHITECTS**

1 Brooklands Yard Southover High Street Lewes East Sussex BN7 1HU
Tel. 01273 479434 www.axiomarchitects.co.uk

Client
LIBERTY PROPERTIES DEVELOPMENT LTD

Project
**HOLT ROAD
WREXHAM**

Drawing
SITE LOCATION

Scale	Status	Date	Drawn	Checked
1:1250@A3	PLANNING	01/06/16	MG	
Drawing No.		Revision		

3621/P100