


SPECIFICATION


Wall

215mm thick brickwork screen walling with 440mm square piers built off concrete strip footings of size and depth to suit local ground conditions, with close-boarded timber screen fence infill panels as shown. Brickwork to be laid in stretcher-bond with a minimum of two courses in contrasting colour showing above final ground level. Contrasting colour brick on edge coping course to be laid on stretcher laid to extend 25mm from general face of wall or pier to form a drip mould as shown. Walls exceeding 12 meters in length with no exaggerated changes in direction to incorporate movement joints and the spacing of the first joint from a return should be no more than 6 meters.

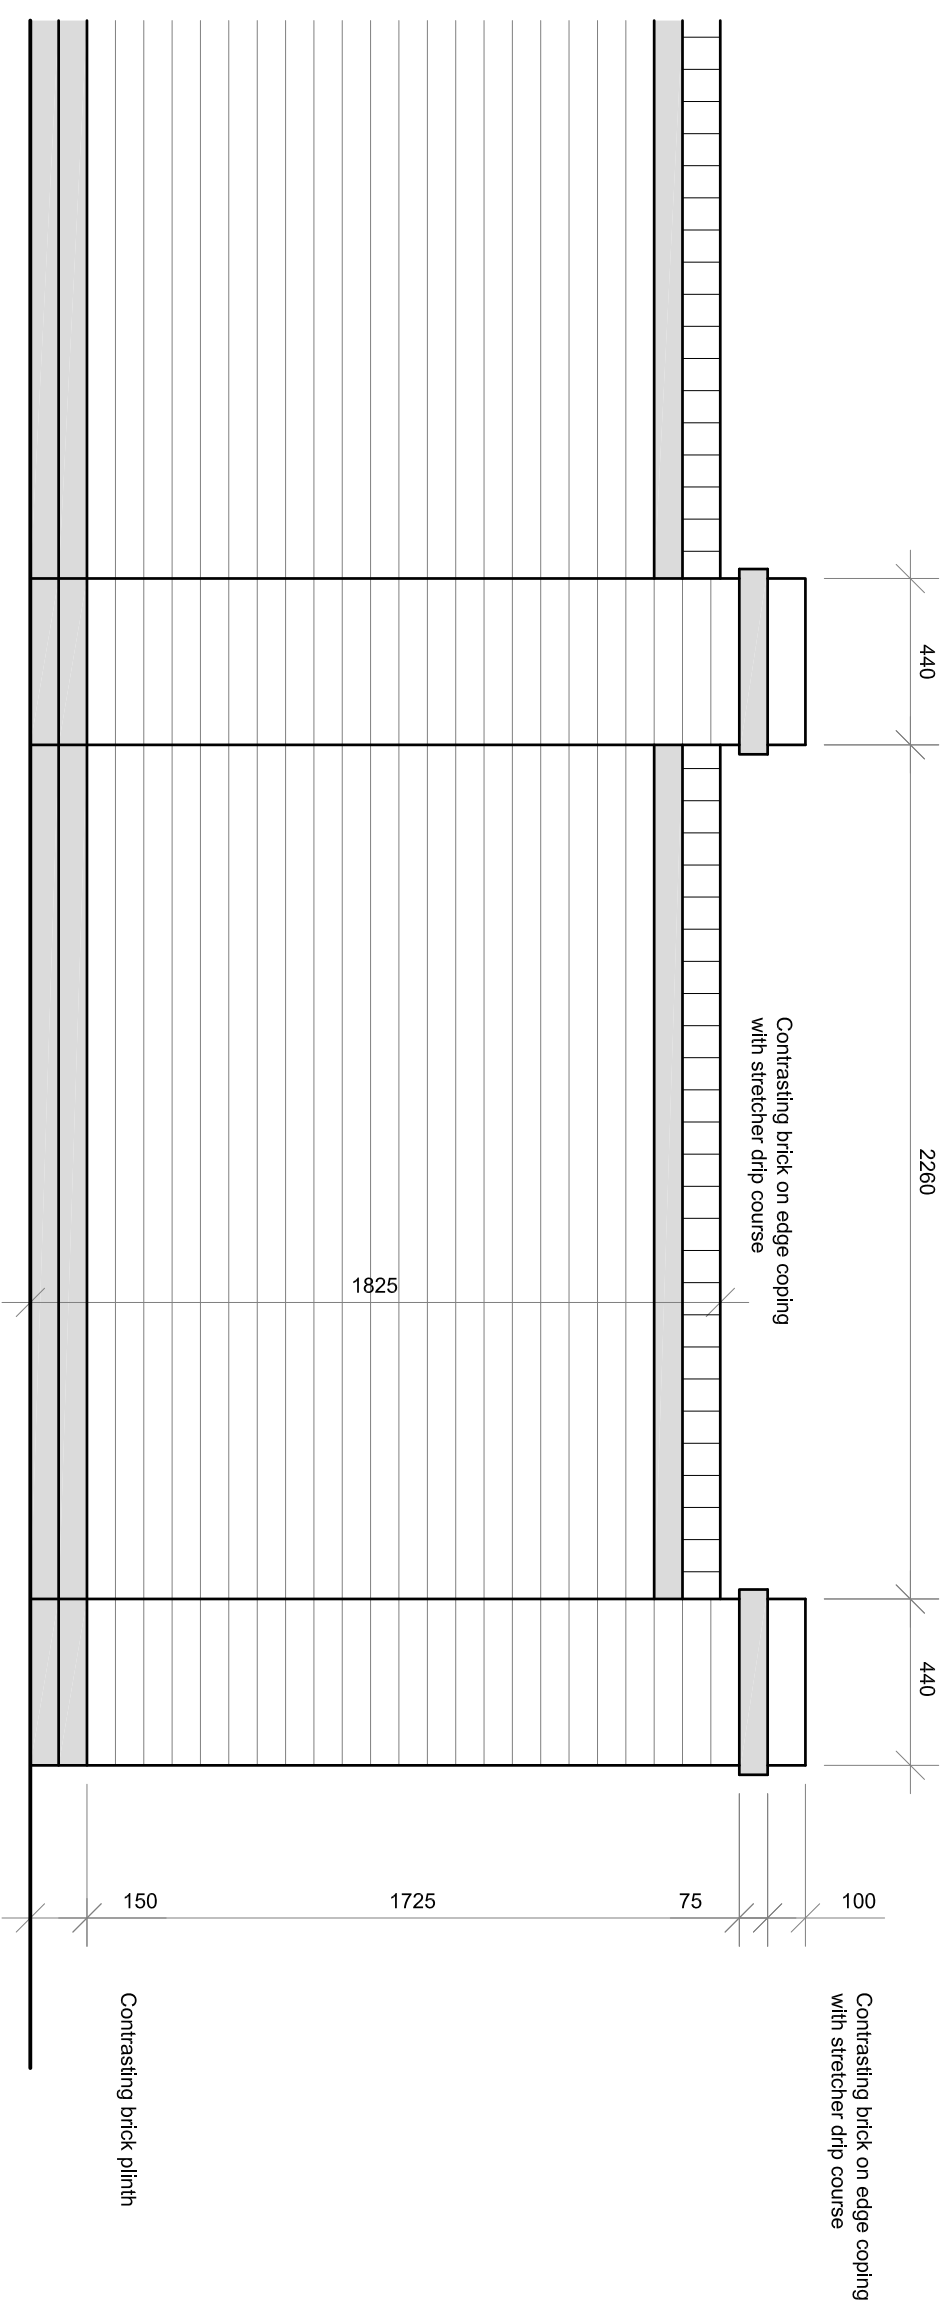

TYPICAL ELEVATION

Wall to be stepped at piers as required by specific levels on site

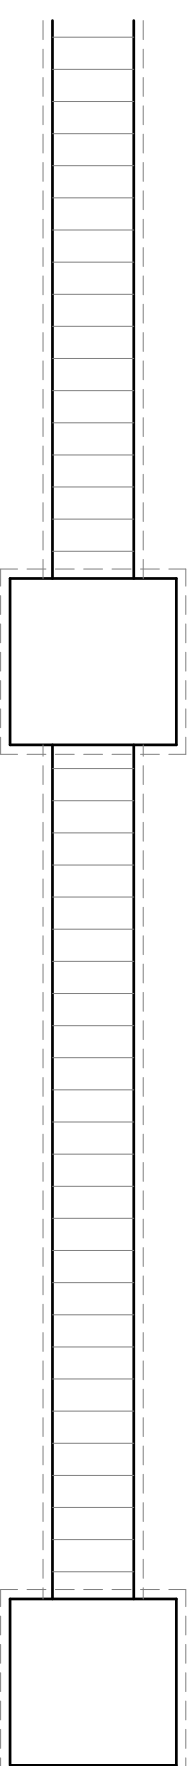

TYPICAL PLAN

Rev:	Description:	Date:
 MACBRYDE HOMES Macbryde Homes Limited, Macbryde House, Unit 28, St. Asaph Business Park, Florinda Richard Davies, St Asaph, Denbighshire. LL17 0LJ. Tel. 01745 536677 Fax. 01745 536688		
Site: _____		
General -		
Standard Boundary Details		
Title: _____		
1.8m High Screen Wall		
Scale: _____	Date: _____	
1:20 at A3	19.01.15	
Ref: _____	Rev: _____	
SBT-03	-	