



Cross Section Chainage 30

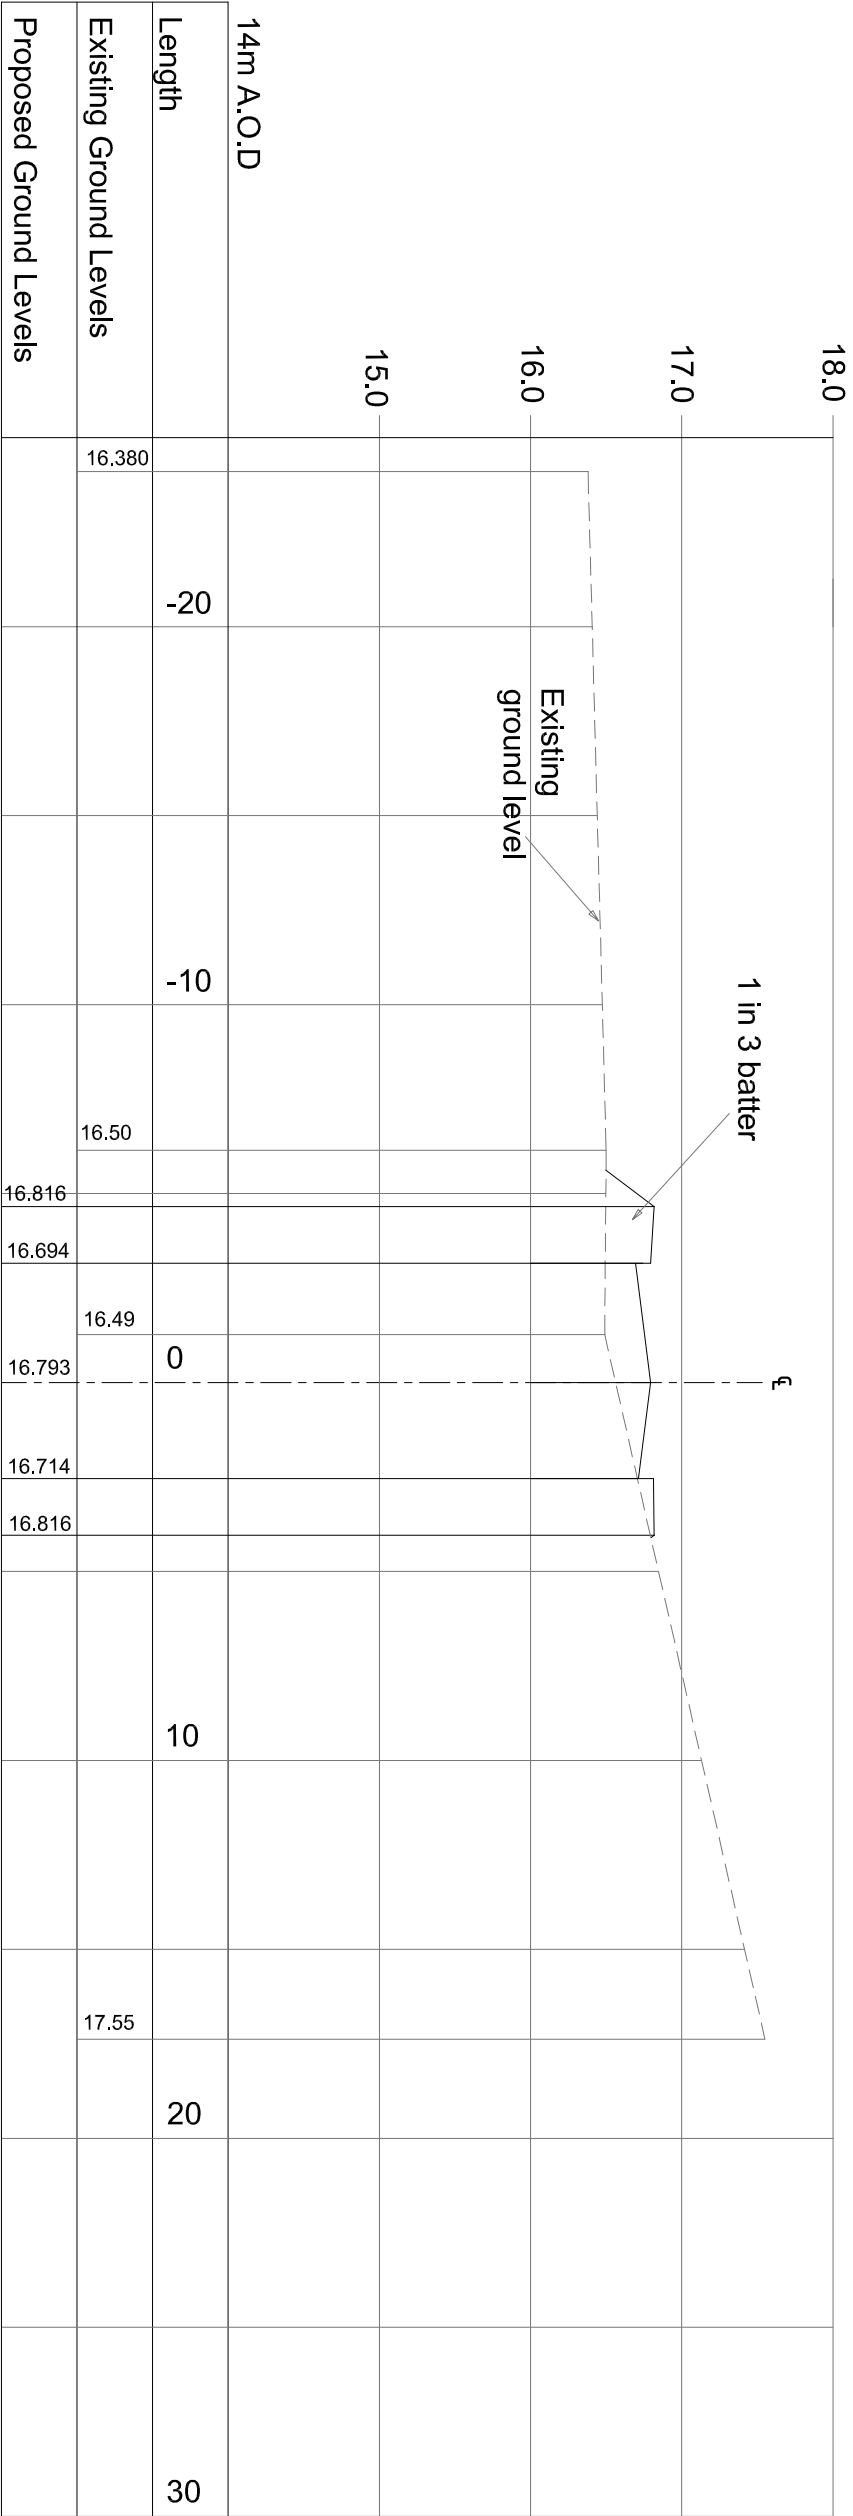

Scale: 1:50 V, 1:200 H

Cross Section Chainage 75

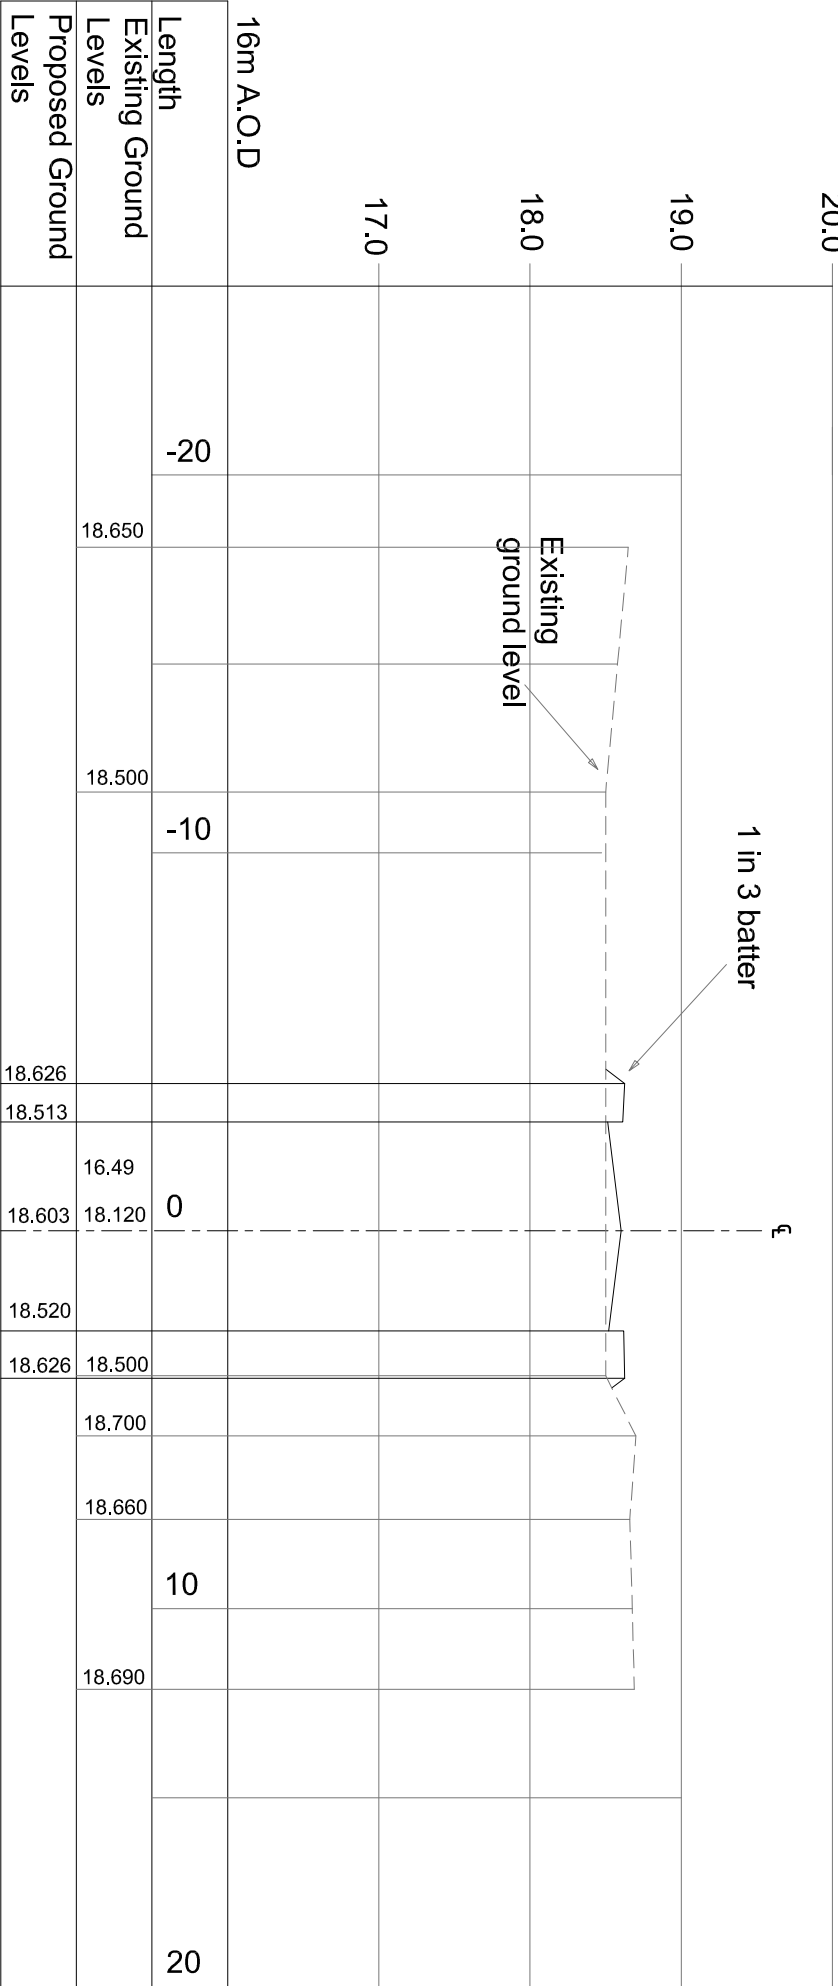

- Notes:
1. The Contractor should check all heights, sizes and dimensions on site before works commence and any errors should be reported to Woodsyde Developments Limited.
 2. Figured dimensions shall take preference to scaling, with any errors reported to Woodsyde Developments Ltd.