



NOTES:
All dimensions must be checked on site and not scaled from this drawing.

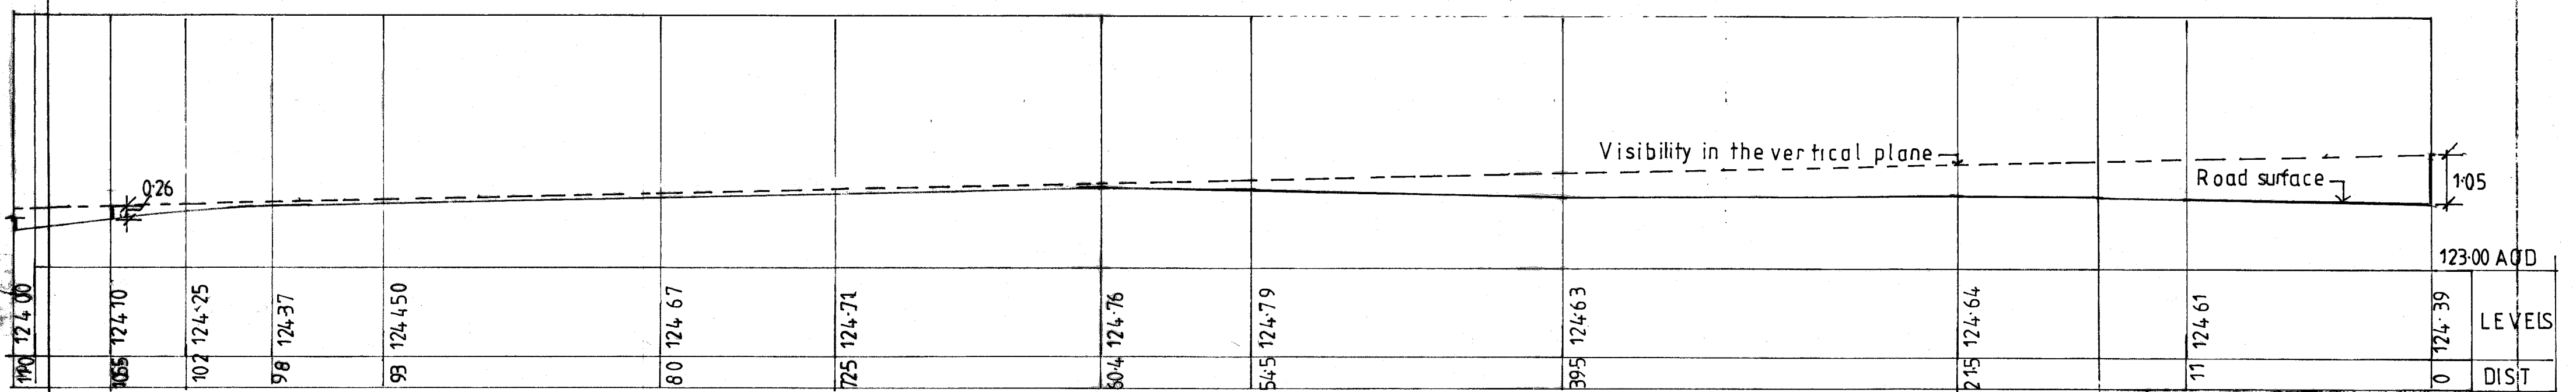

Client
MRS BERRY

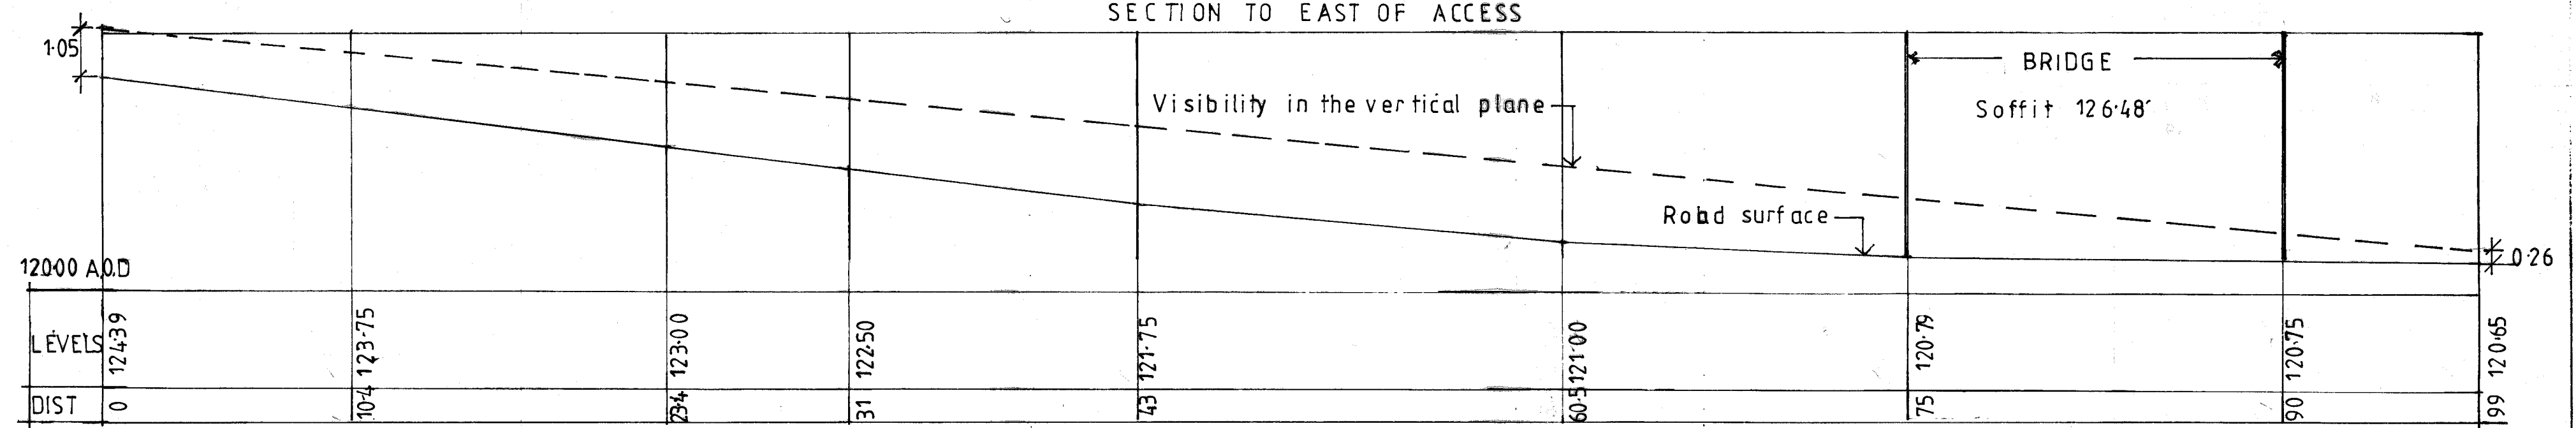

Job Title

TRAVELLERS SITE
HALTON

P/2015/0225

Drawing Title

ROAD SECTIONS SHOWING
VISIBILITY IN THE VERTICAL
PLANE IN ACCORDANCE
WITH GUIDANCE TAN 18

Scale	1:200 HOR.	1:100 VERT
-------	------------	------------

Date	06/2016	Drawn by	
------	---------	----------	--

Drg No.	MB/2000	Rev
---------	---------	-----