


Road 1 Longitudinal Section

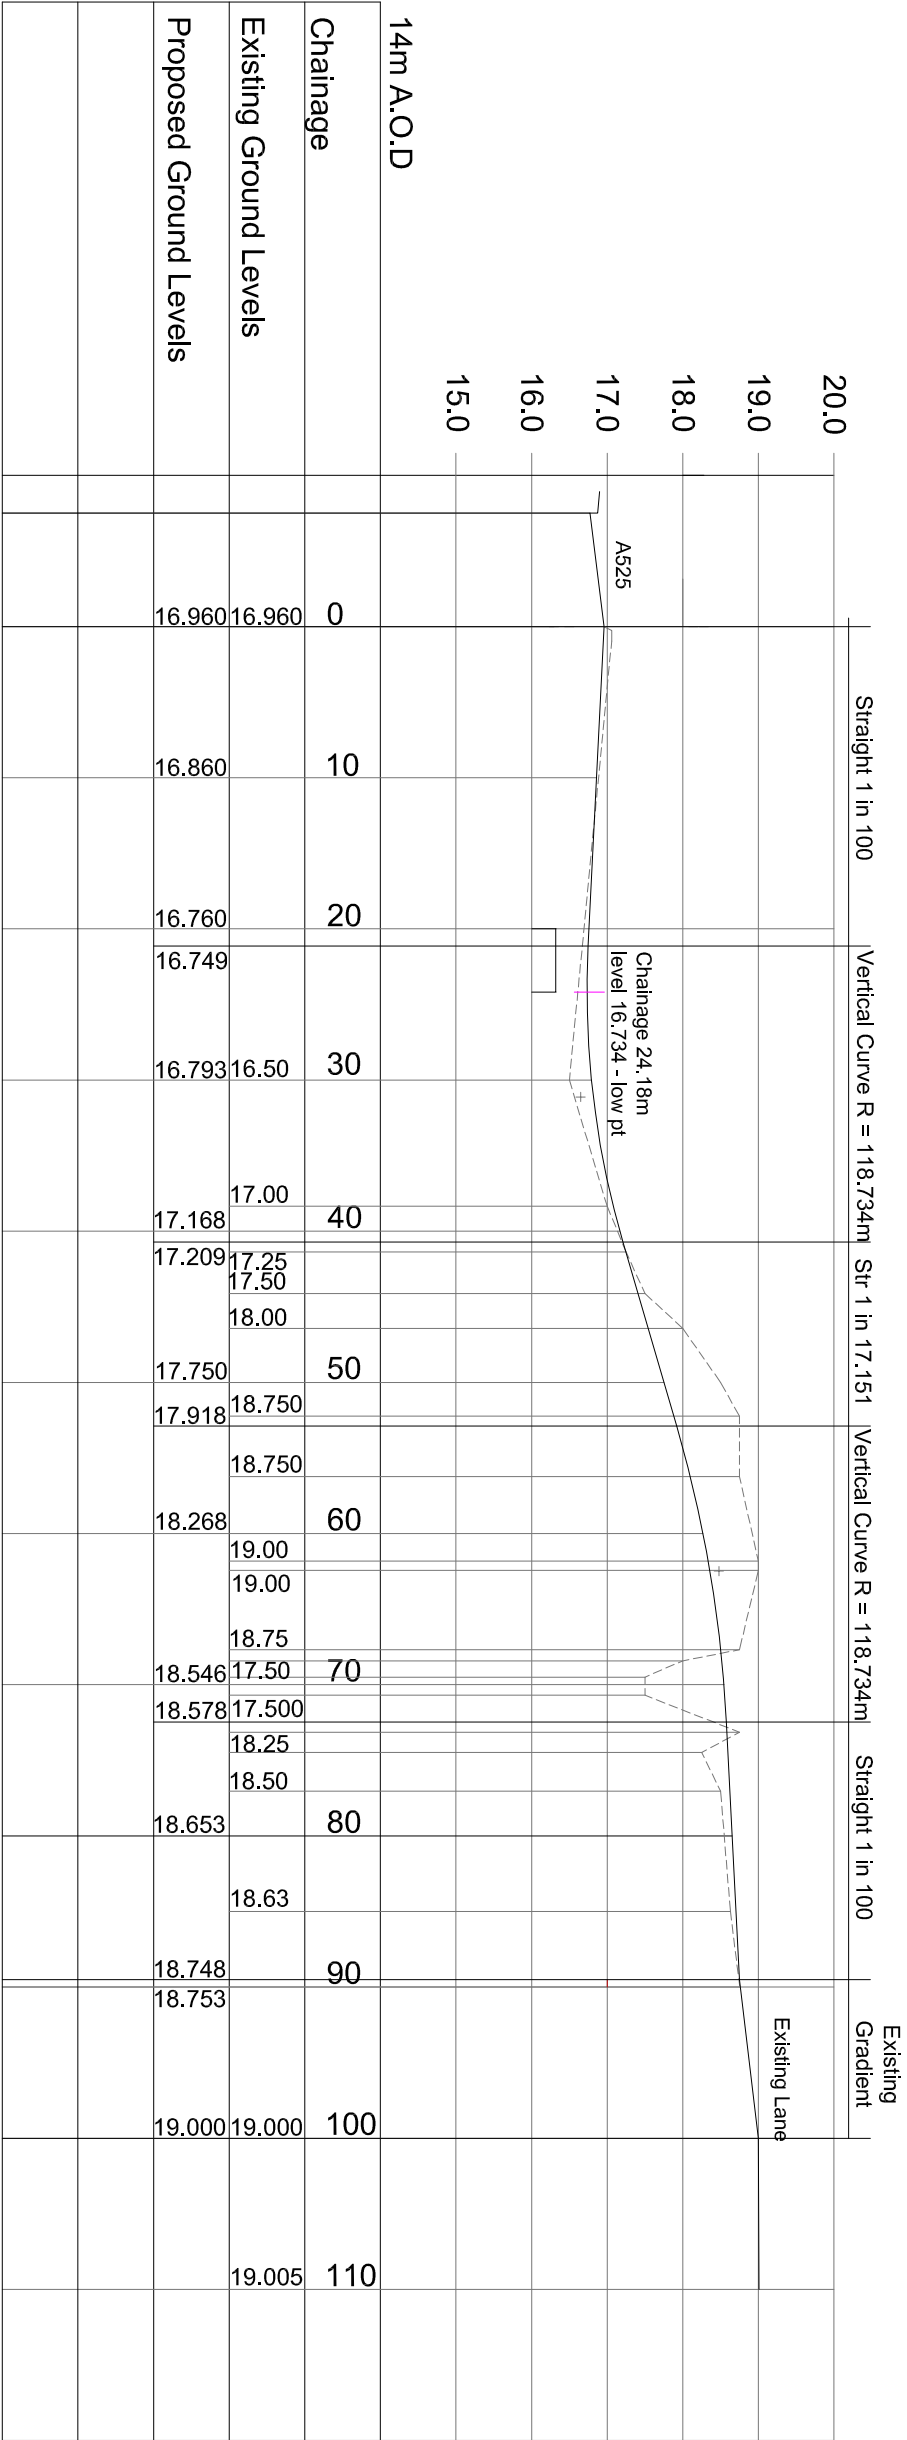

Scale: 1:100 V
1:500 H

Rev A: Updated in accordance with new layout AG 05.05.16

Woodsyde Developments
(in conjunction with Andrew Gough - **Development Consultant**)

Project:
Proposed Residential Development at Plas Fron,
Cross Lanes, Wrexham

Client:
A, O & H Owen

Drawing Title:
Longitudinal Section

Scale:
As shown @ A3

Date:
November 2015

Drawing No:
PF-LS-503: Rev A

The Poppies, Lower Road, Harmer Hill, Shropshire, SY4 3QX.
Tel: 01939 290483 Mob: 07527 352084
email: andrew@awgough.co.uk

- Notes:**
1. The Contractor should check all heights, sizes and dimensions on site before works commence and any errors should be reported to Woodsyde Developments Limited.
 2. Figured dimensions shall take preference to scaling, with any errors reported to Woodsyde Developments Ltd.