

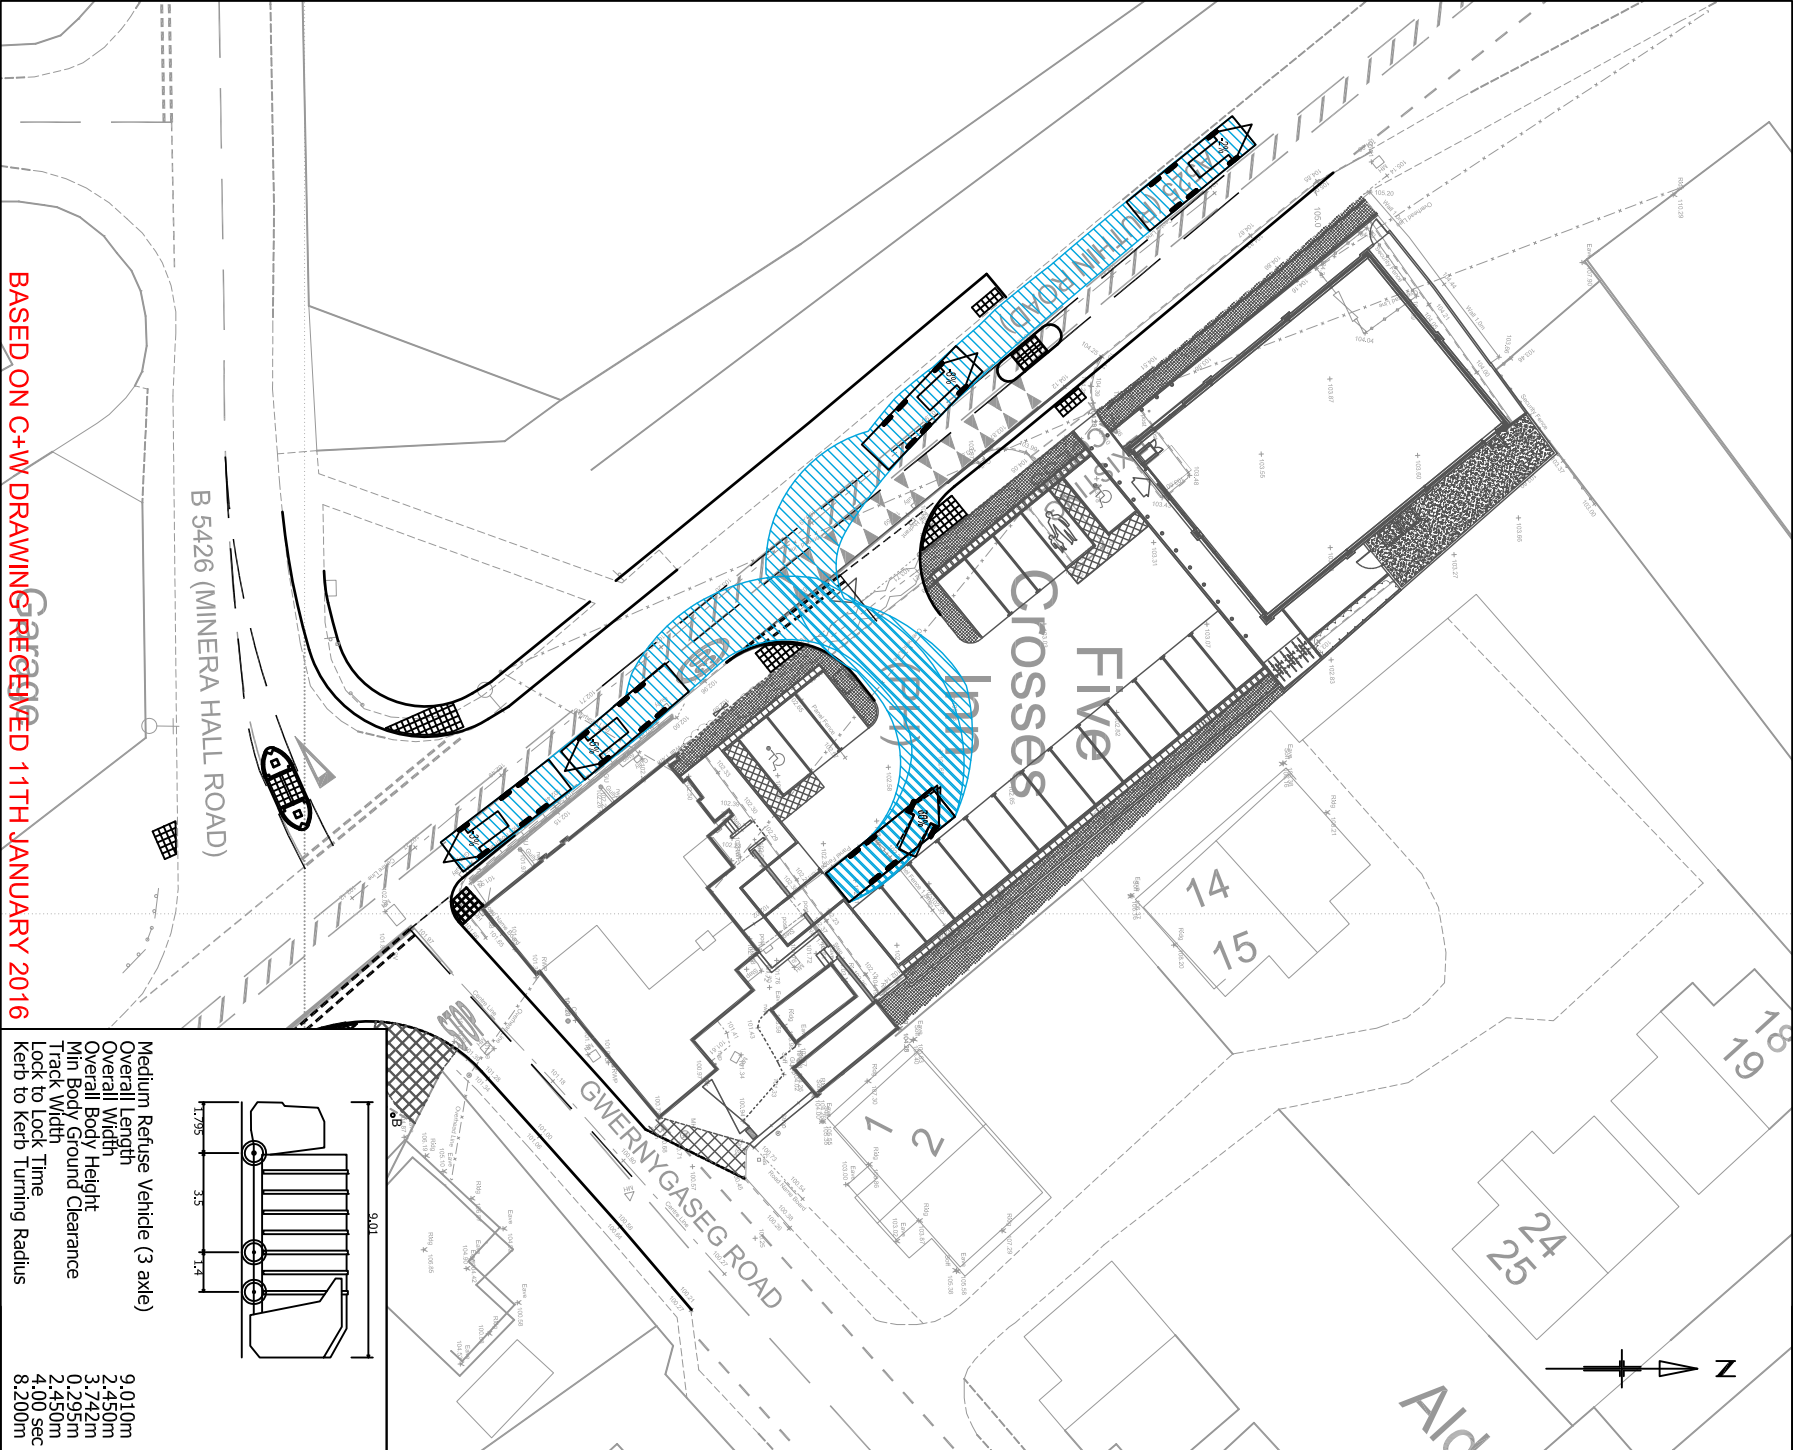


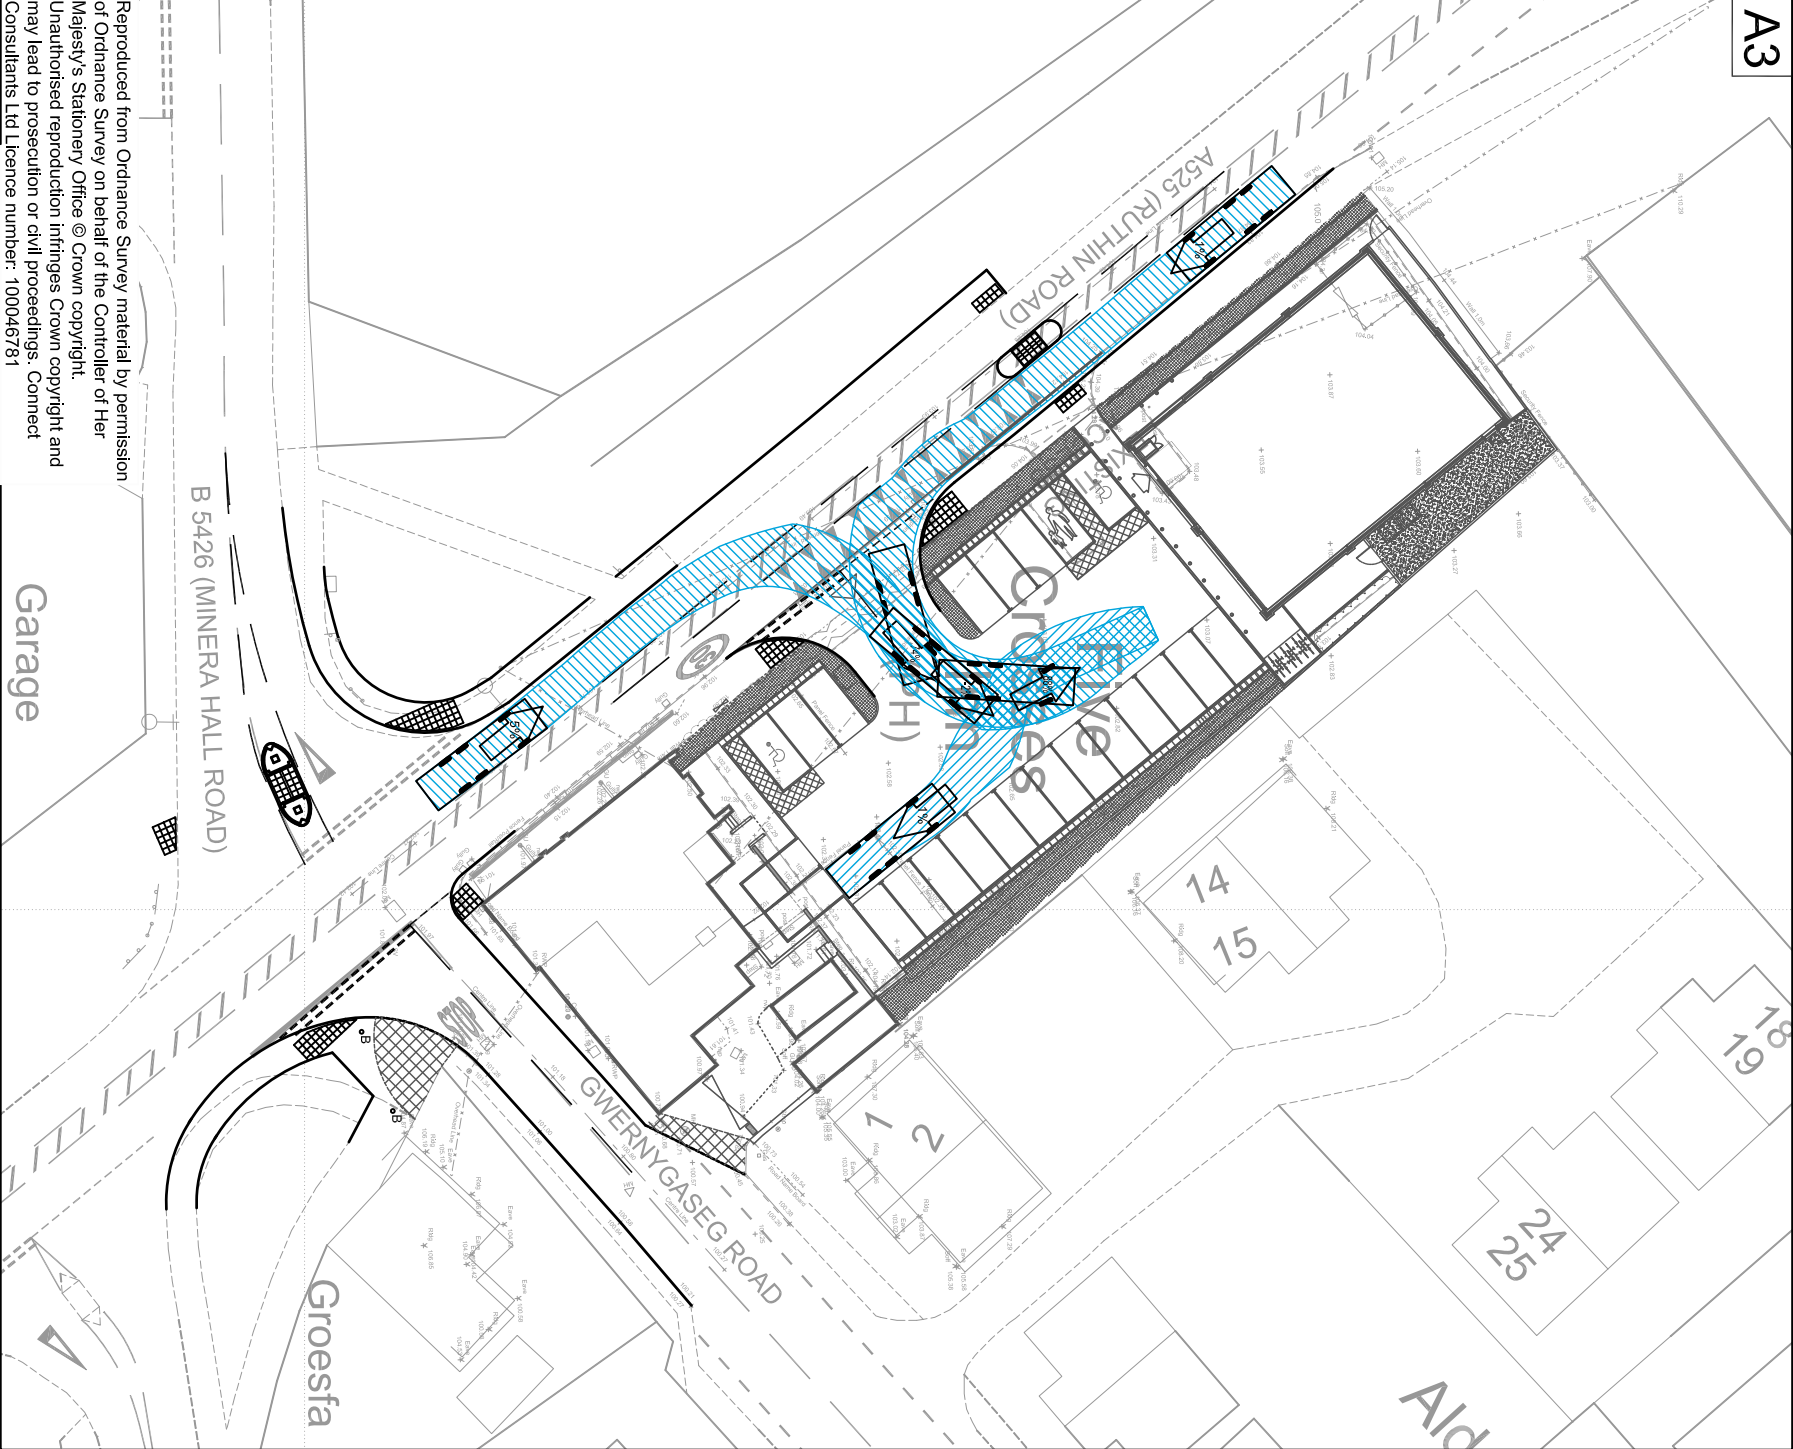


BASED ON C+W DRAWING REGENED 11TH JANUARY 2016

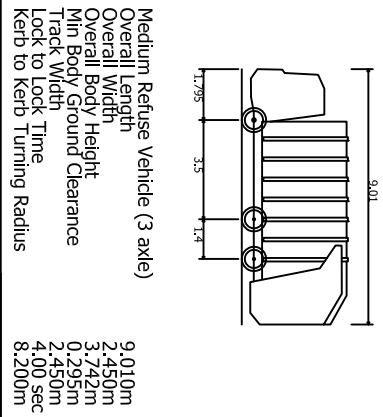

Reproduced from Ordnance Survey material by permission of Ordnance Survey on behalf of the Controller of Her Majesty's Stationary Office © Crown copyright. Unauthorised reproduction infringes Crown copyright and may lead to prosecution or civil proceedings. Connect Consultants Ltd Licence number: 100046781

Garage

Garage

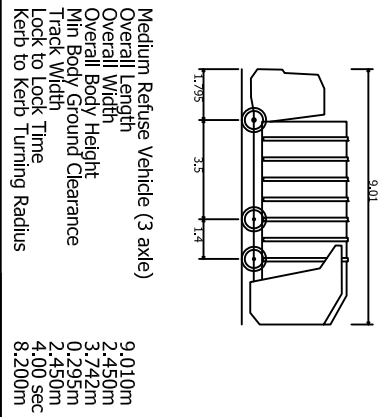

client
NEWRIVER RETAIL

title
SWEEP PATH ANALYSIS
REFUSE VEHICLE

project
PROPOSED DEVELOPMENT

MINERA

FIVE CROSSES

drawing number
14015 - T29 - TR004

rev.
A

connect
CONSULTANTS



committed to
CSCS
Platinum award



78 BROAD STREET, CHIPPING SODURY, BRISTOL, BS37 6AG
Tel: 01454 320 220
Web: www.connect-consultants.com
Email: info@connect-consultants.com
Fax: 01454 320 099