
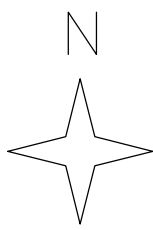
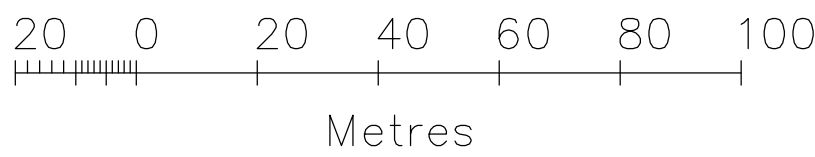



Stanfords VectorMap

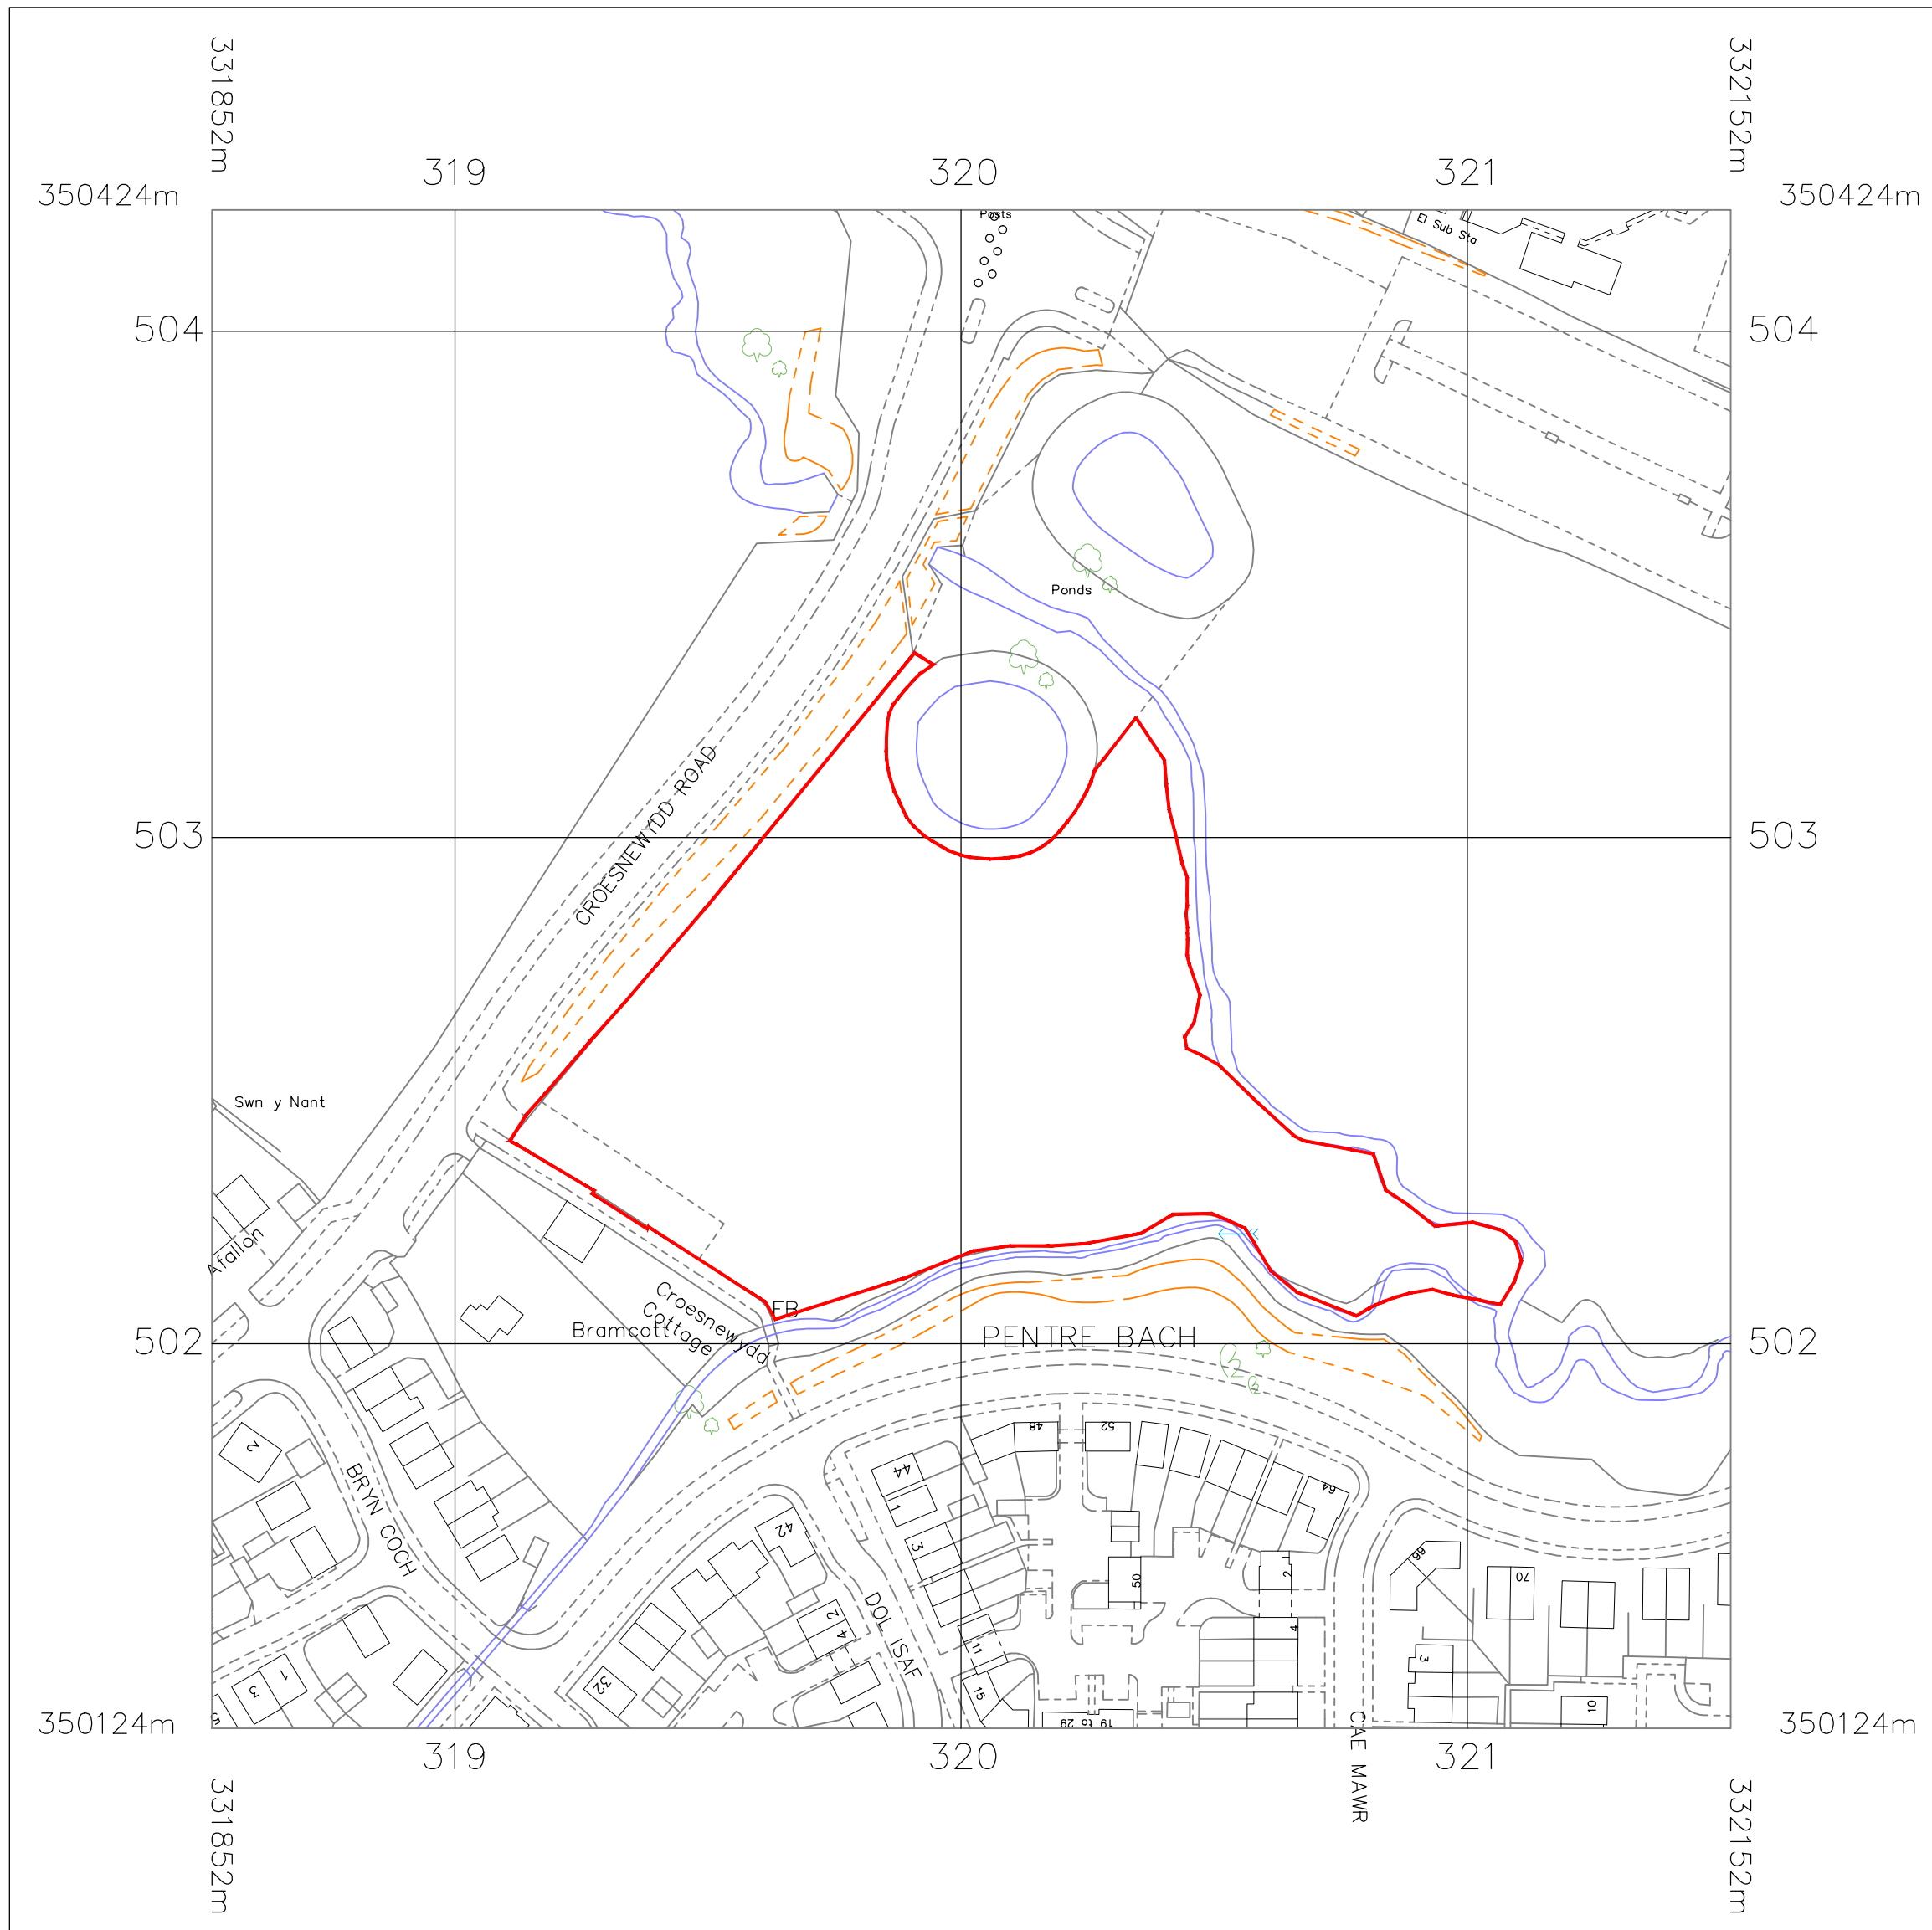

© Crown Copyright 2016
Reproduction in whole or in part is prohibited
without the prior permission of Ordnance Survey.

FOR PLANNING
PURPOSES ONLY

				TF	JPH
DATE	REV	DESCRIPTION		DWN	CHECK
DRAWING NO: P00					
CLIENT: FCHA			PROJECT: RESIDENTIAL DEVELOPMENT - CROESNEWYDD ROAD, WREXHAM		
WORK DESCRIPTION: RESIDENTIAL DEVELOPMENT			DRAWING TITLE: LOCATION PLAN		
DATE: 20.04.16		SCALE: 1:1250@A1		PROJECT NO: 18-15	
CAD REF: 20.04.16		FILE NO: 18-CROES		DRAWING TYPE: P	

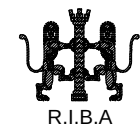

J
P

ARCHITECTS

8 Brighton road, rhyll, ll18 3hd
em: info@jpharchitects.com - www.jpharchitects.com

tel: (01745) 350650
fax: (01745) 350557

Certified Passivhaus Designers & Code for Sustainable Homes Assessors