


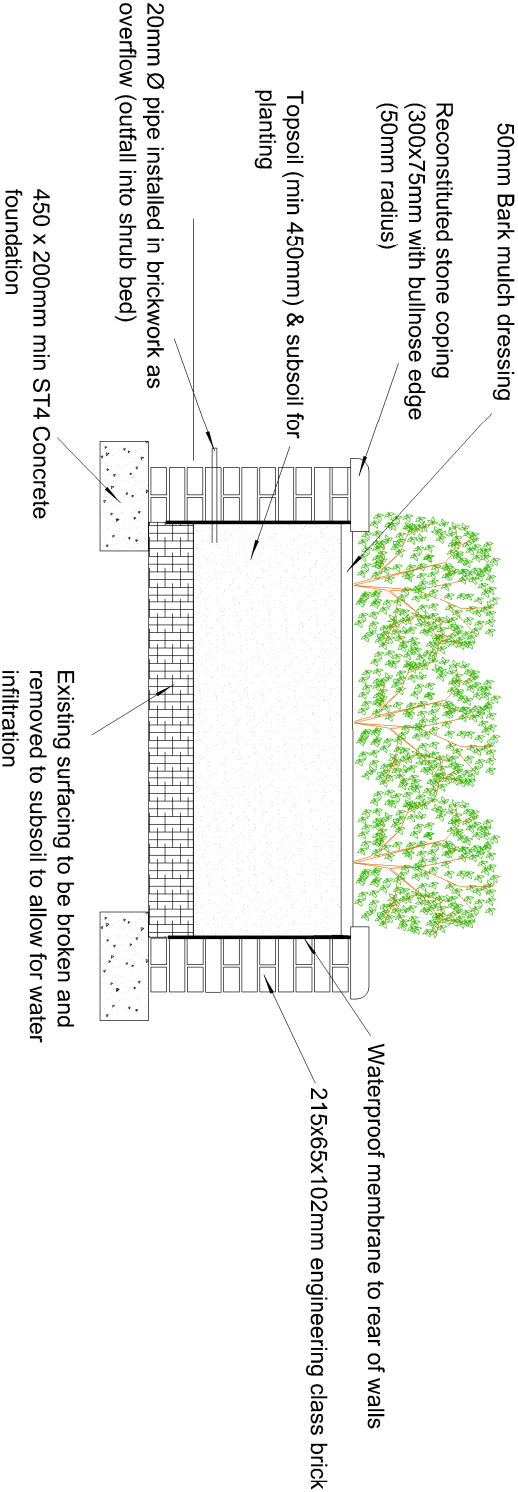

Reproduced by permission of Ordnance Survey on behalf of Her Majesty's Stationery Office.
© Crown Copyright and database right 2016. All rights reserved.

Rev	Description	Drawn	Approved	Date
-----	-------------	-------	----------	------



Geneale Centre
Birchwood Science Park Warrington
WA3 7BH
Tel 01925 844004
Fax 01925 844002
e-mail tep@tep-juk.com

Project			
Grosvenor Road Wrexham			
Title			
Standard Raised Planter			
Drawg No			
D06644.003			
Scale		Date	
1:50 @ A4		18/03/16	
Drawn	Checked	Approved	
SW	PH	PH	