



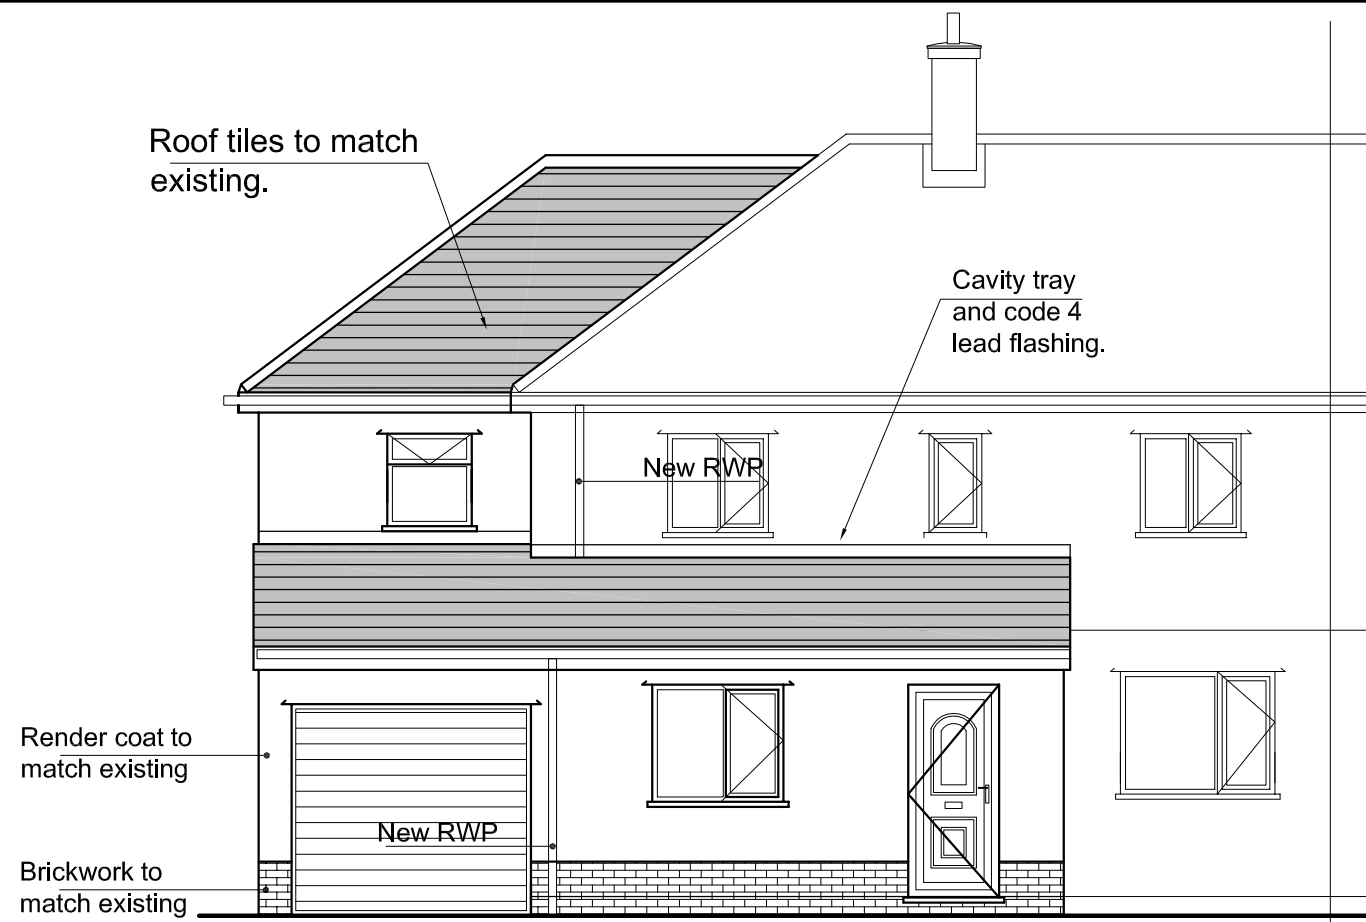

PROPOSED FRONT ELEVATION.

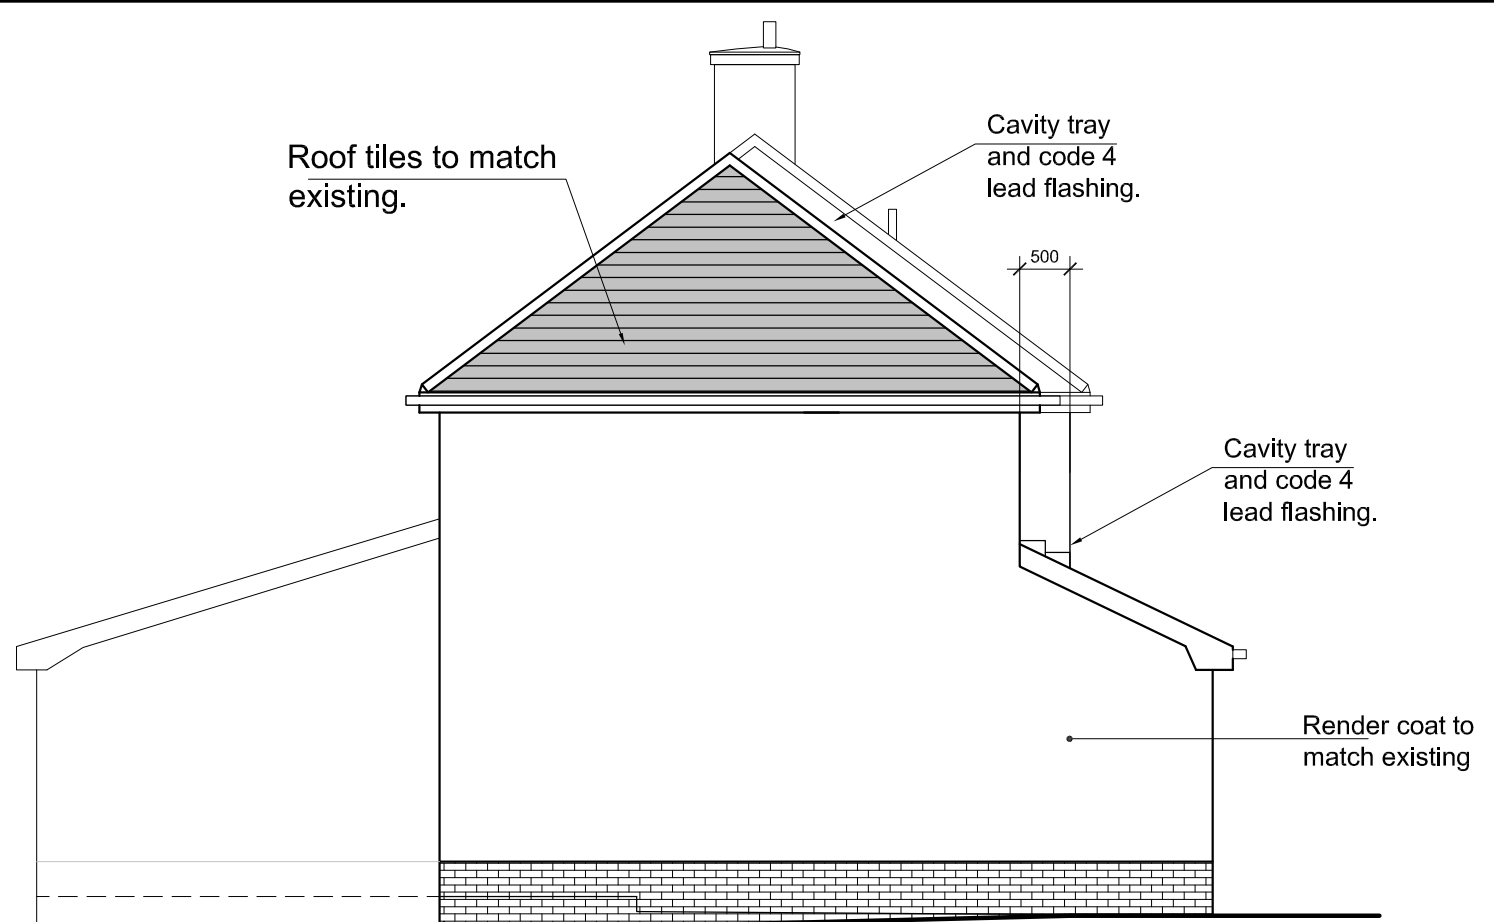

PROPOSED SIDE ELEVATION.



PROPOSED REAR ELEVATION.

Rev B - Title block updated
Rev A - Front Porch Added , bathroom window moved

Note.
The building contractor to check and confirm all levels, dimensions, heights etc prior to commencement of any work on site together with the workability of the drawings.

Proposed Two Storey Garage and Bedroom Side Extension and Single Storey Porch Extension Front
64 Church View
Chirk
North Wales
For Julian Lloyd Esq.

Scale	1 : 50	04B
Date	Dec 15	

PROPOSED ELEVATIONS