
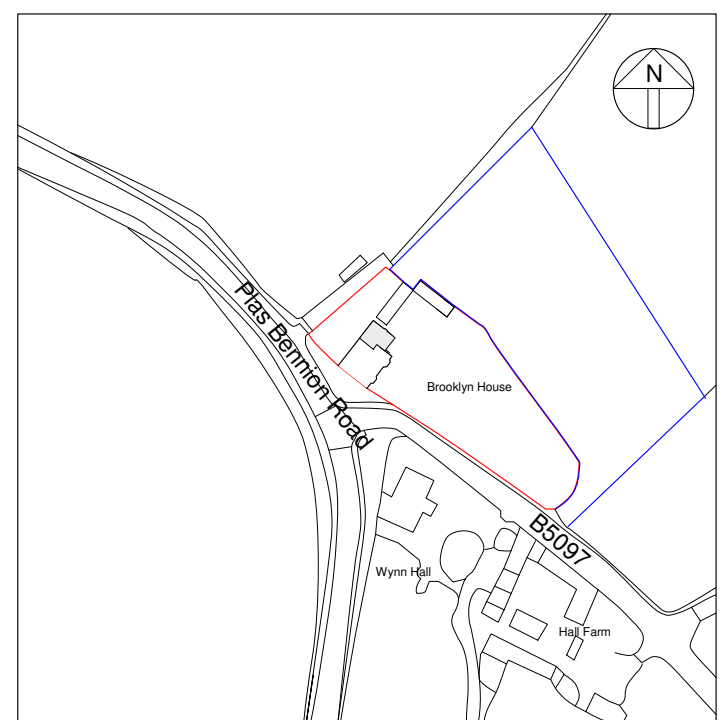
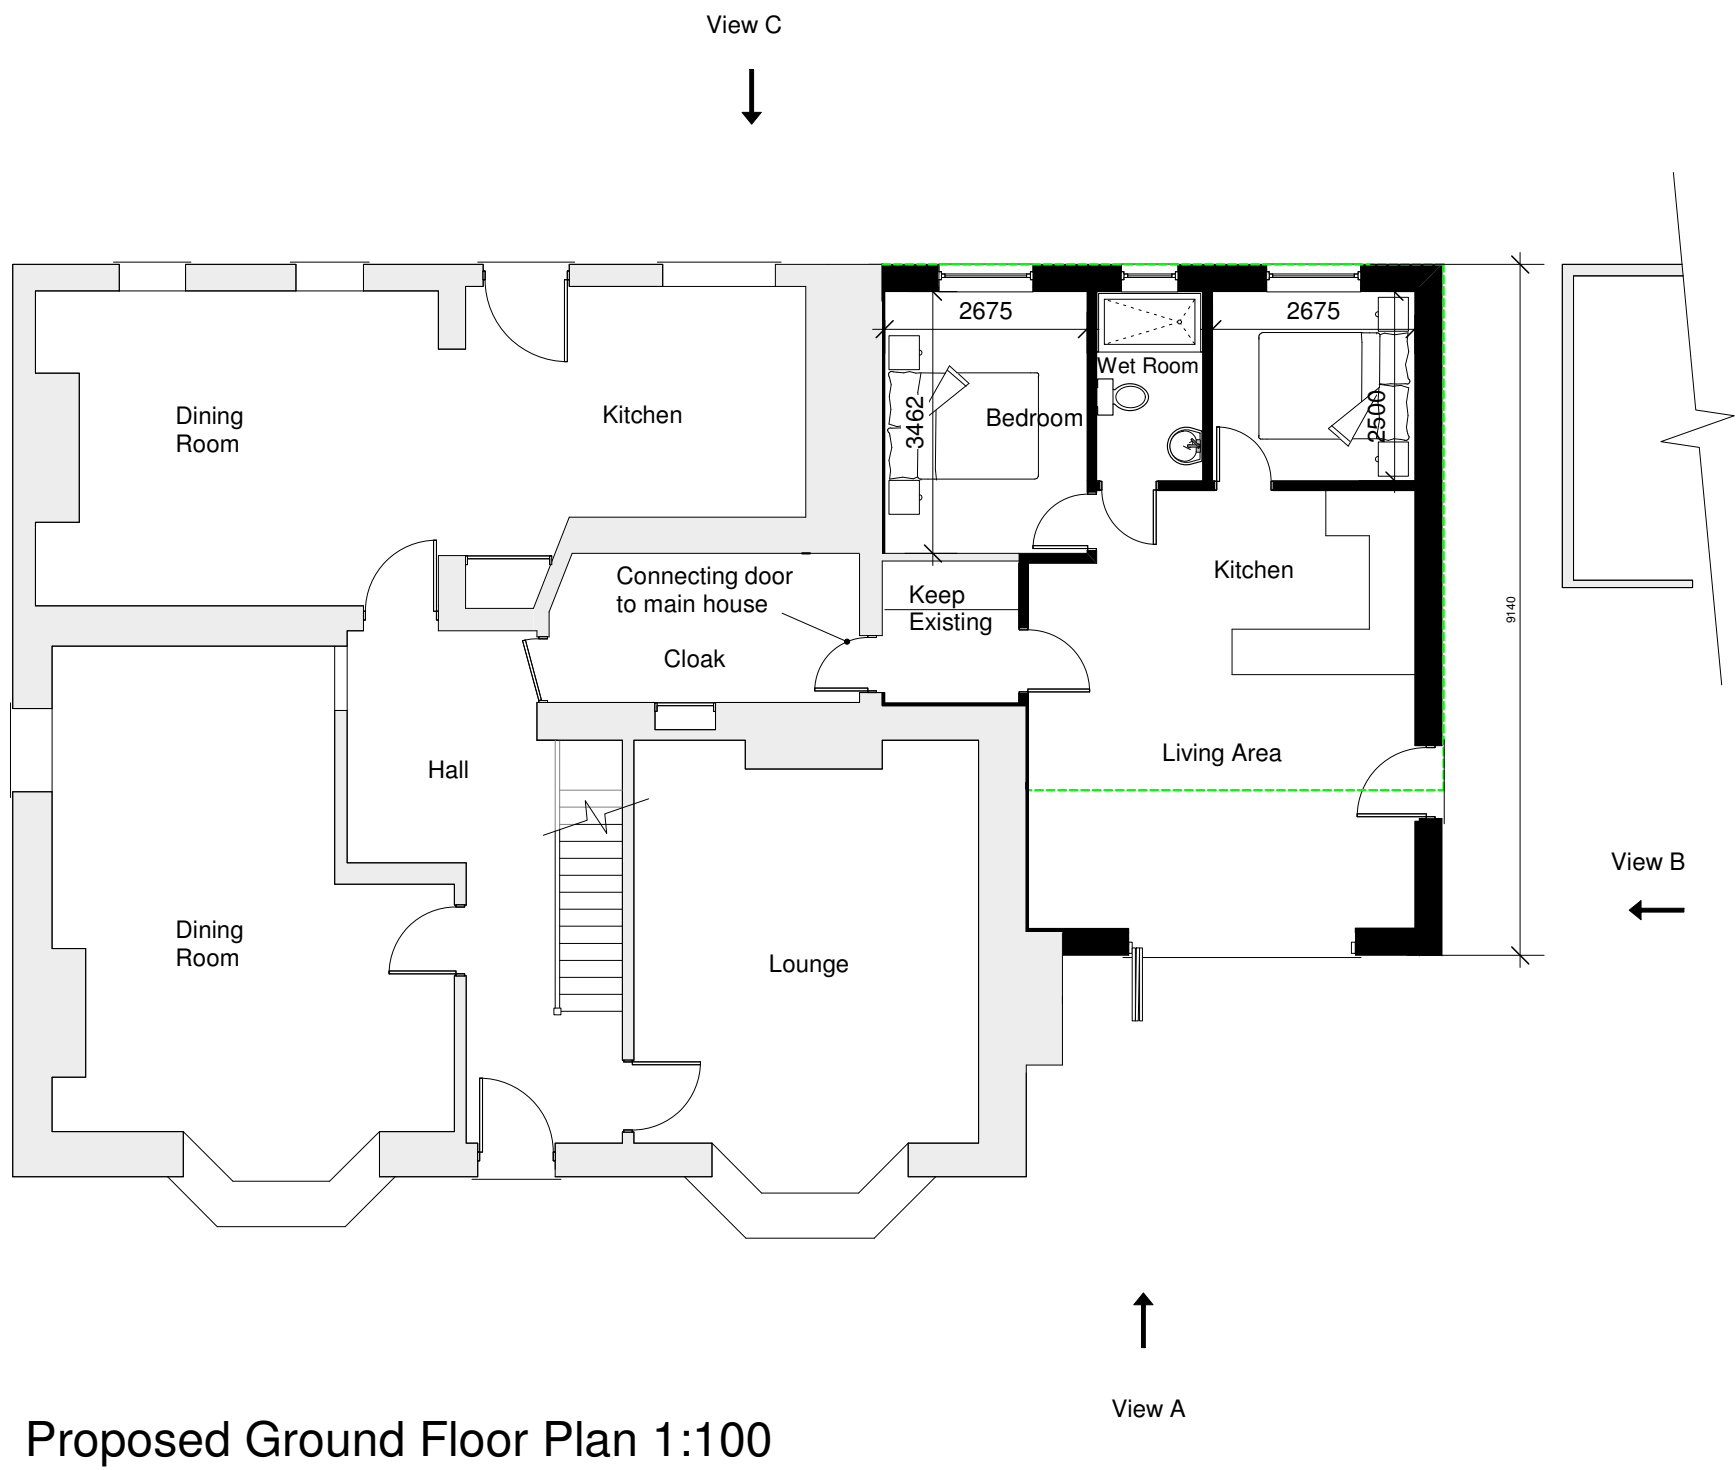
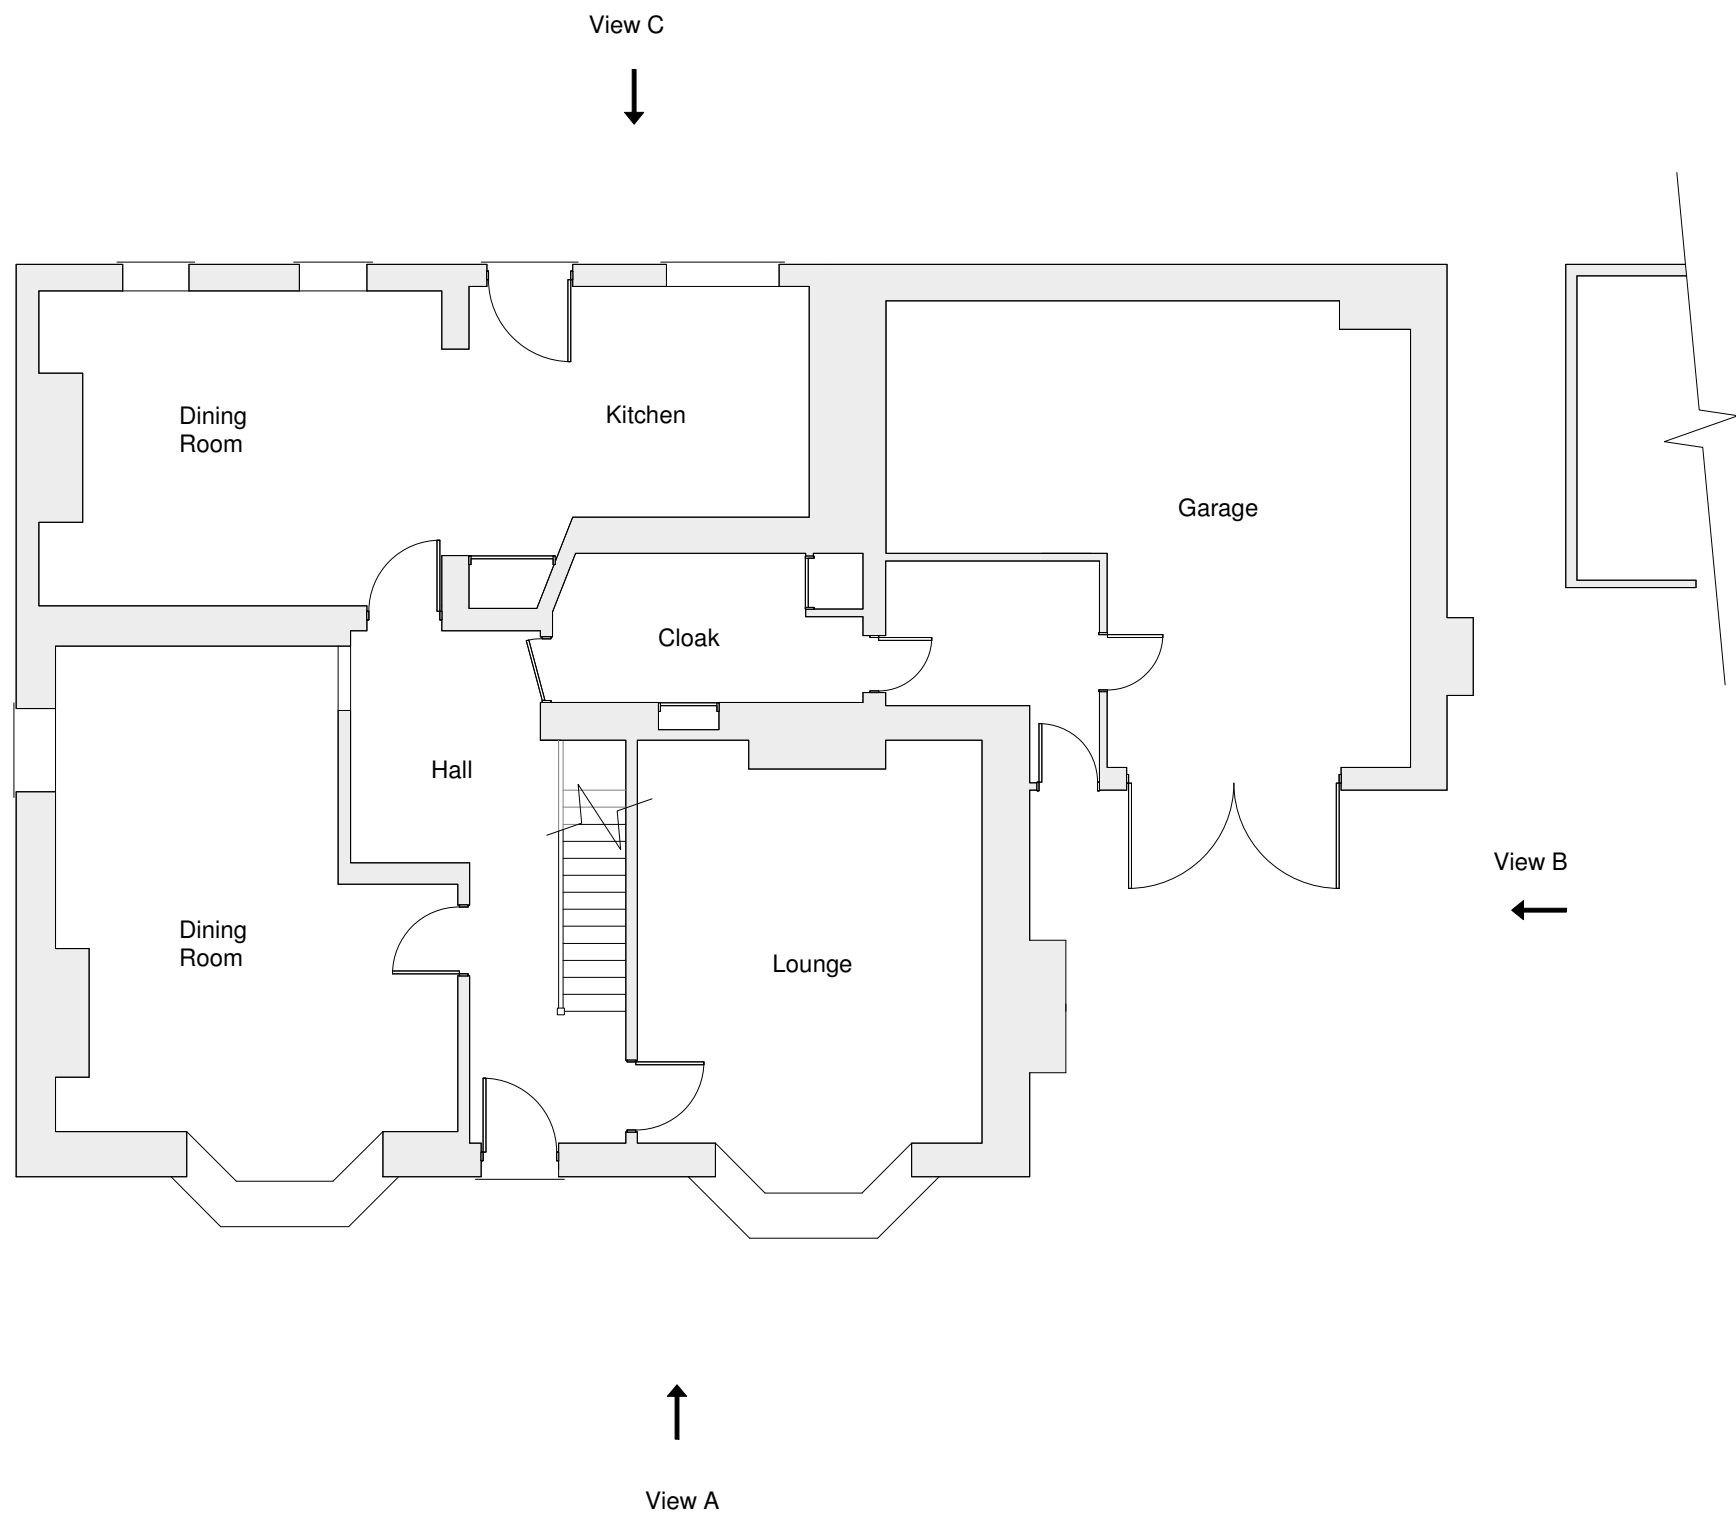


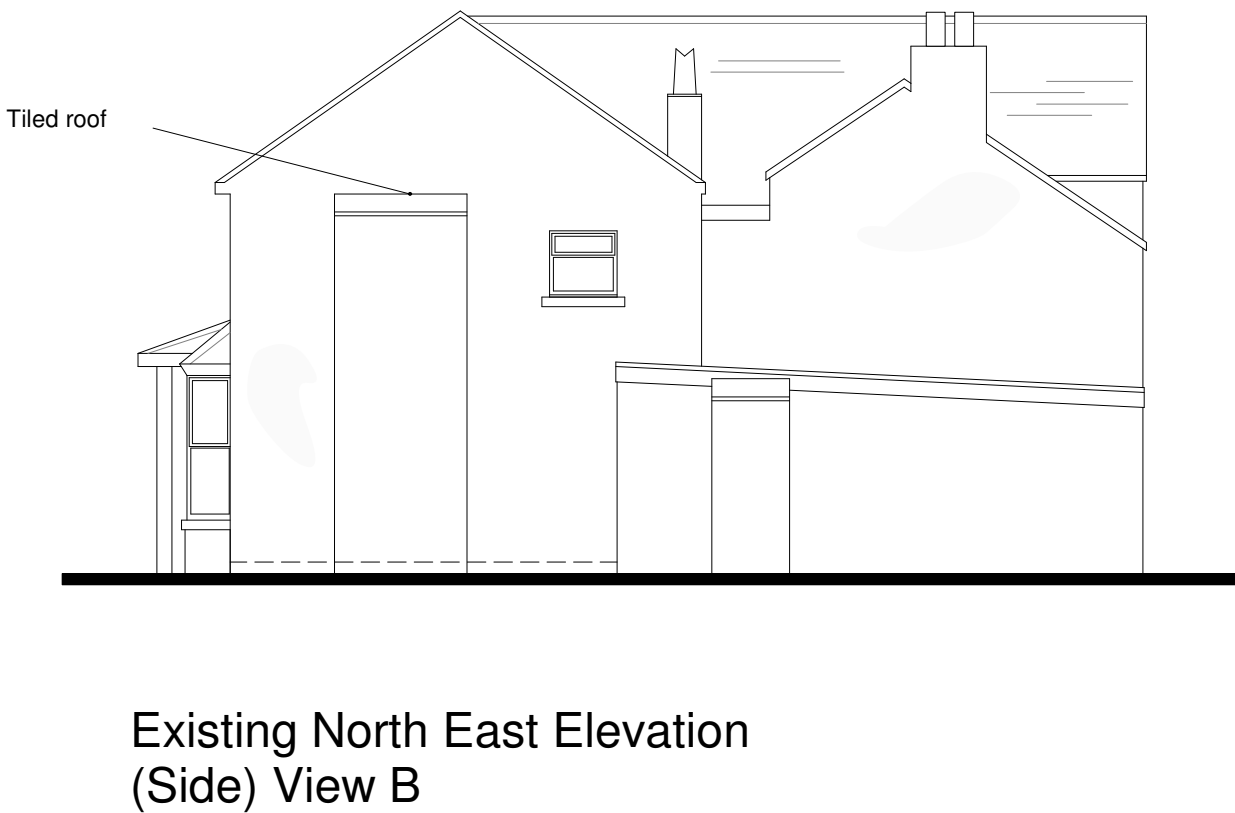

Rev 'A' 09/05/2016 - Drawing amendment

AGD Architectural
AGD Architectural Ltd
Calbourne, Church Lane
Gulden Sutton
Chester, CH3 7EW
e-mail: info@agdarchitectural.co.uk
Tel: 01244 301 723

Client: Dr Alan Hewitt

Project: Brooklyn House
Plas Benion Road
Penrycae, Wrexham
LL14 1TW

Drawing Title: Combined Planning E

Scale (A1) 1:100, 1:500 & 1:1250	Date May 2016
Drawing No. H01/10	Sheet 02/02

This drawing is copyright and is issued under the condition that it is not to be copied wholly or in part without the consent in writing of AGD Architectural, contractors to check all dimensions on site, do not scale from the drawing.