
Location Plan

Site Address: **Tesco Extra, Tesco Extra, Tesco Stores Ltd, Crescent Road, Wrexham, LL13 8HF**

PlanningPortal

Date Produced: **24-Jul-2025**

Scale: **1:2500 @A4**

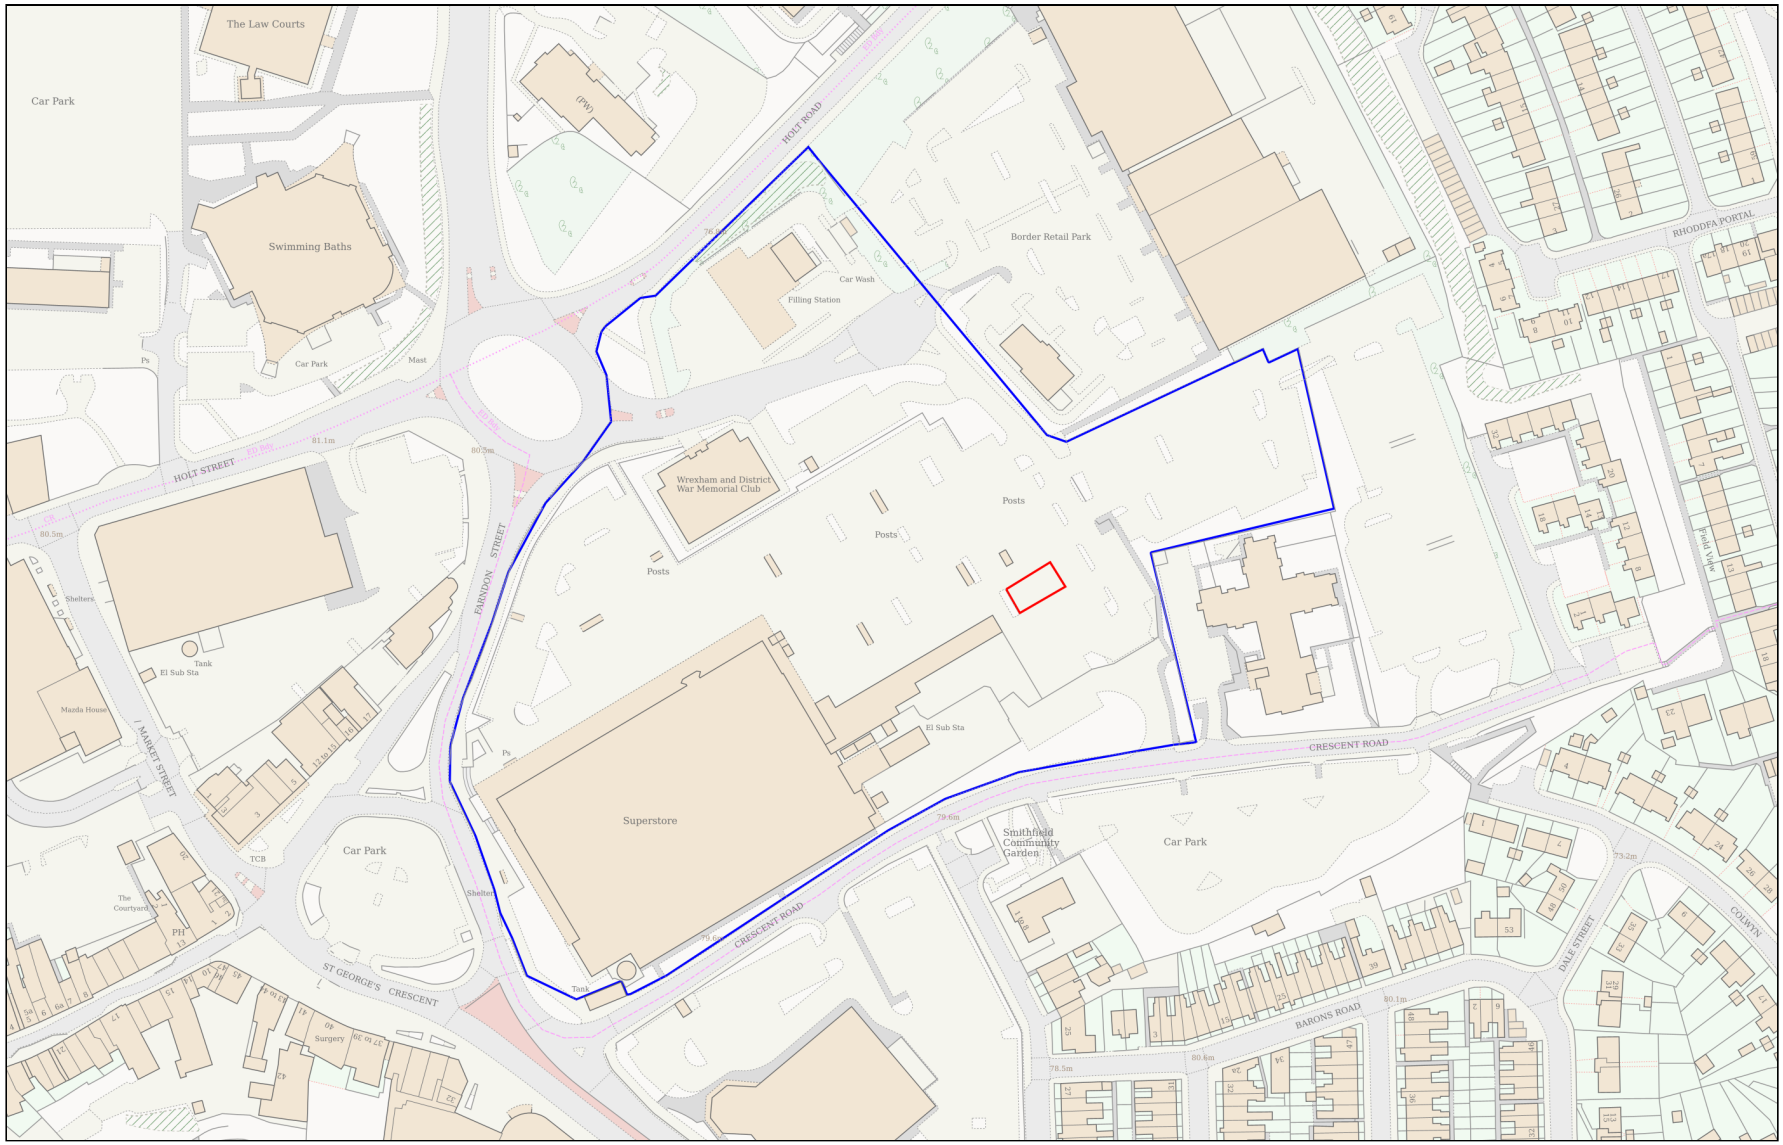

0 100

Metres

Planning Portal Reference: **PP-14202295v1**

Powered By TerraQuest

© Crown copyright and database rights 2025 OS 100042766