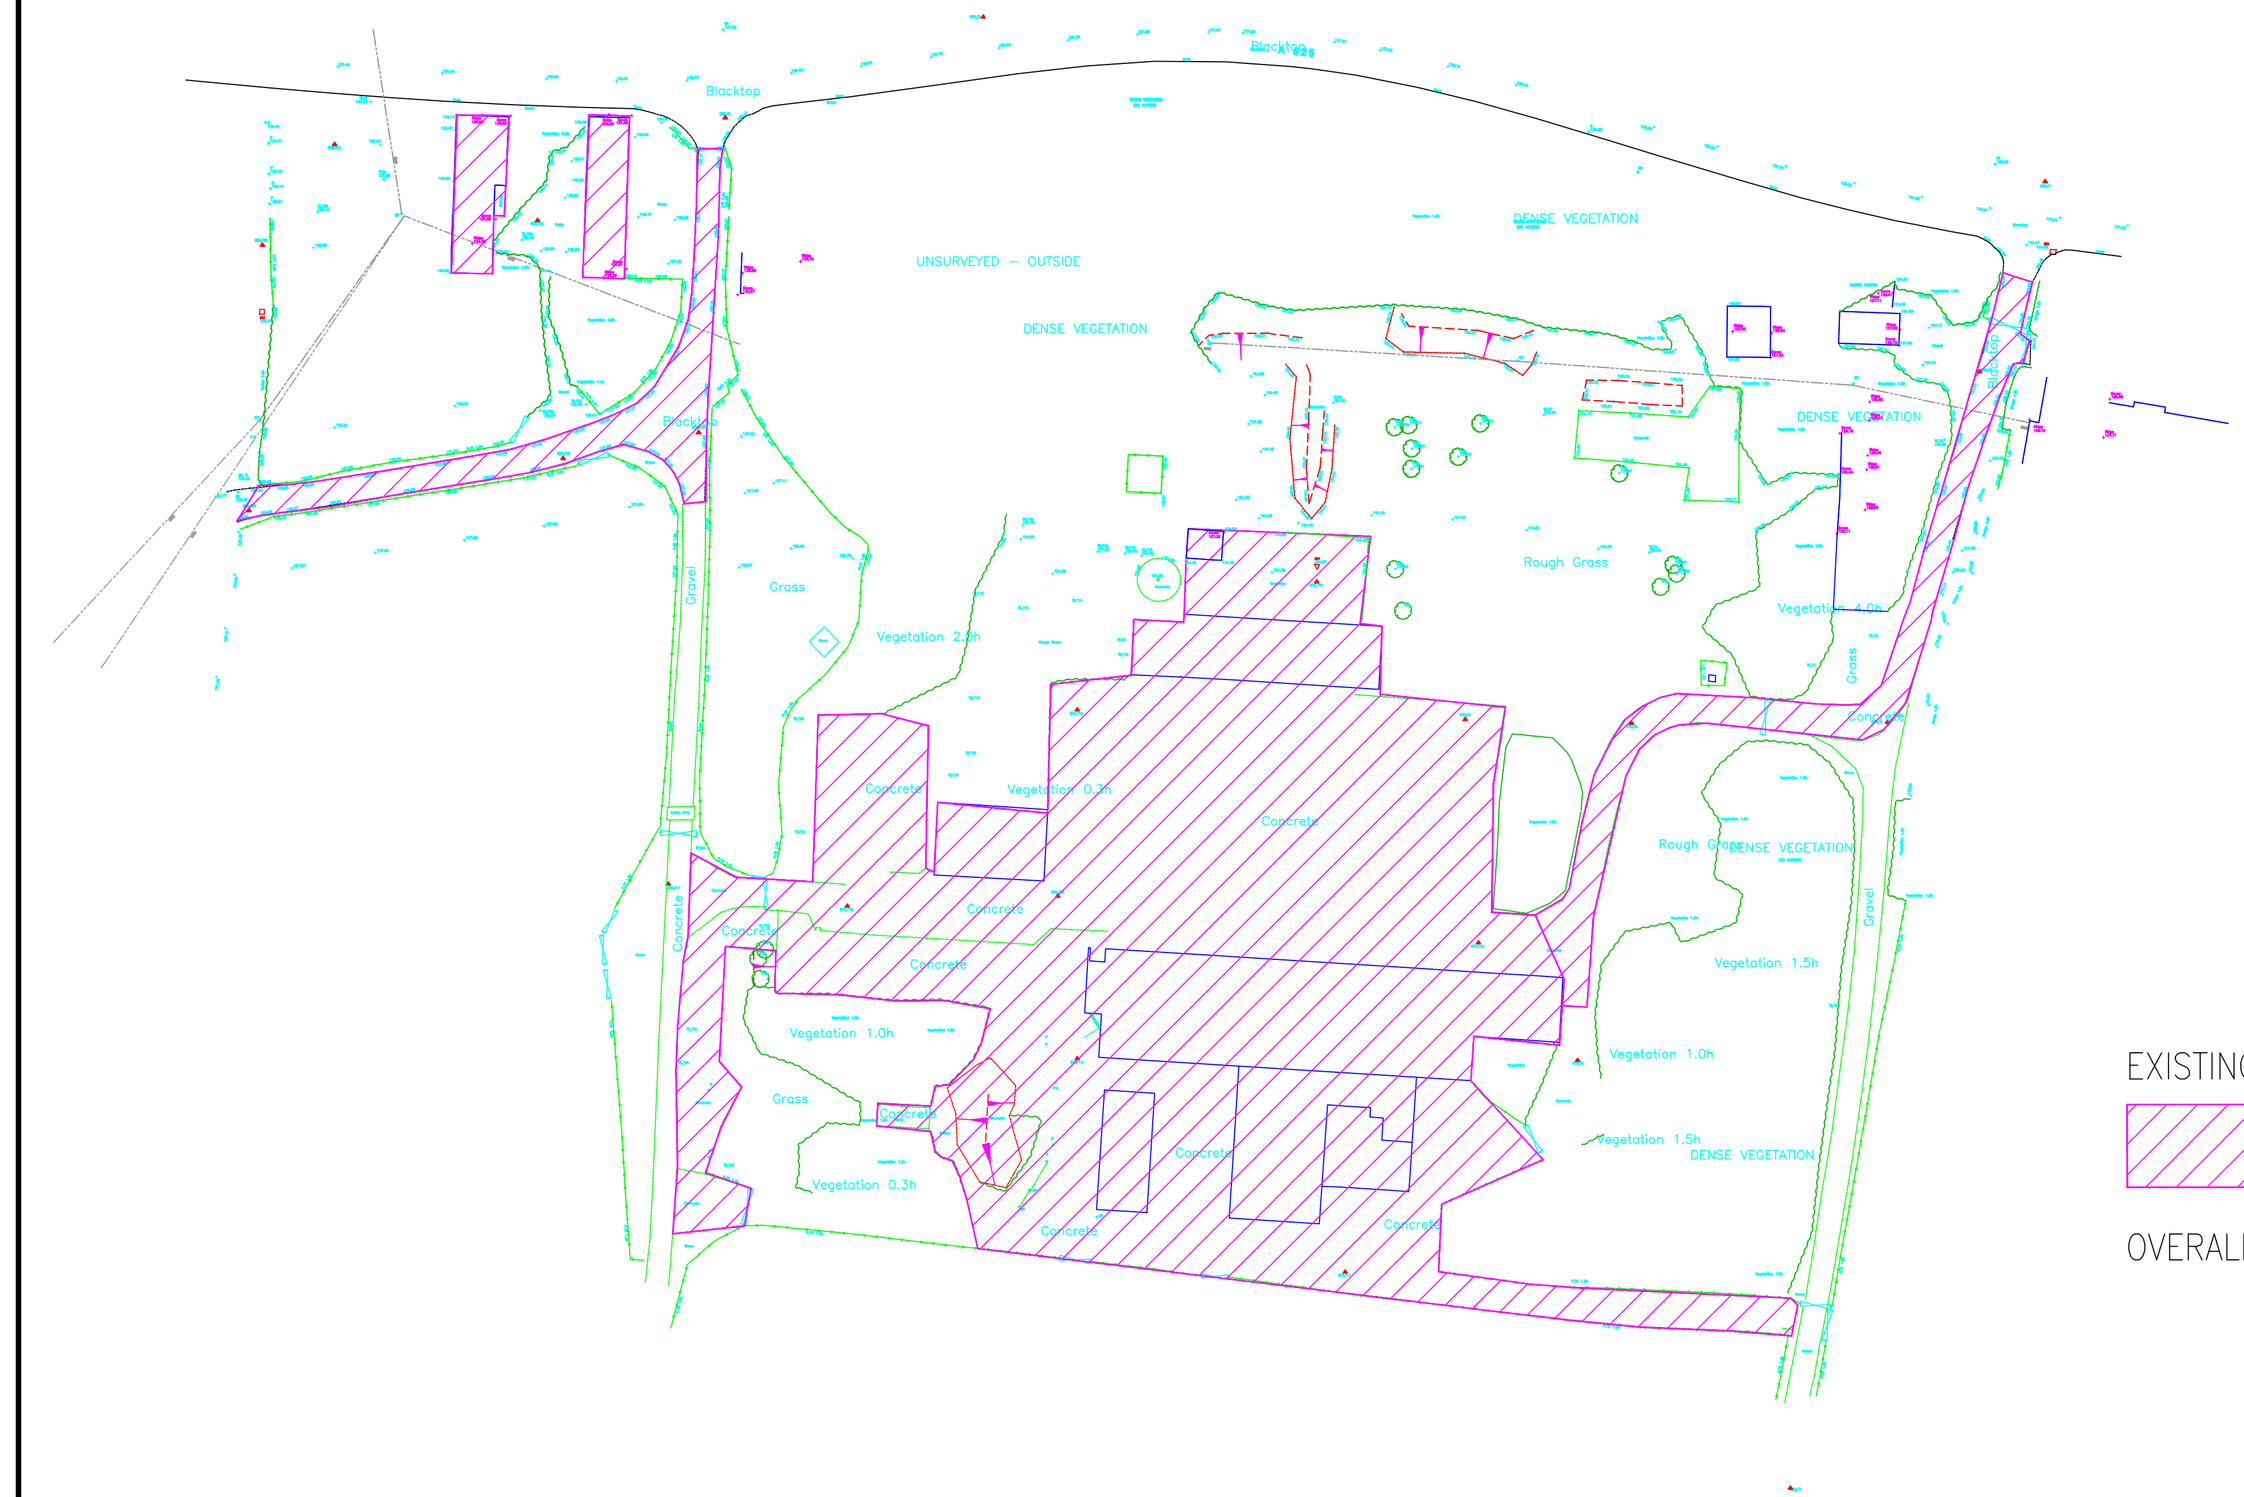

EXISTING IMPERMEABLE AREA (APPROX.)

6426m2

OVERALL AREA (APPROX.) 22432m2

POSTCODE LL11 3BP

Rev	Description	Date	Drwn	Chkd

KANE DESIGN
Civil Engineering Design
15 Winchester Way
Gresford
Wrexham
LL12 8HH
Tel: 01 978 855888

Client
STRUTT and PARKER

Project
PROPOSED DEVELOPMENT at PLAS POWER ESTATE, WREXHAM

Title
DRAINAGE FEASIBILITY EXISTING IMPERMEABLE AREA

DRAWING NUMBER	SCALE	1:500	@ A1
1292/103	DATE	01:03.16	REVISION
	DRAWN	AK	
	CHECKED	A.K	