


WPL AGI Section



Compound 2 - National Grid

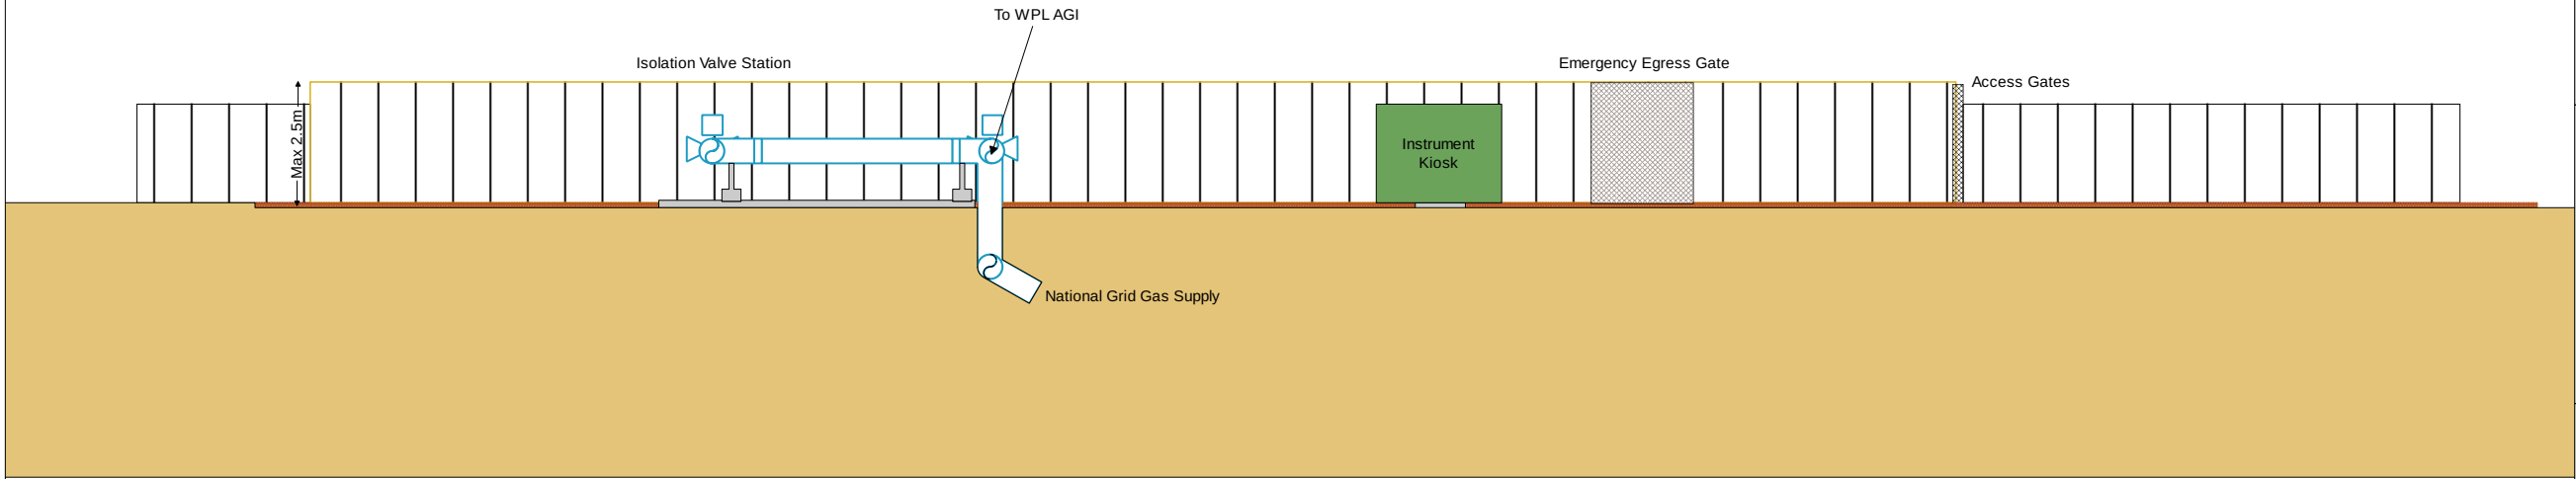

Revisions	
Description	Date:
Layout revision	March 2016
Title revision	April 2016

Date:
15-4-2016

Drawn by: **WPL**
Document Reference: **AGI Illustrative sections**
APFP Regulations:

Drawing Title
WREXHAM ENERGY CENTRE:
GAS CONNECTION PLANNING
APPLICATION AGI
ILLUSTRATIVE SECTIONS

WREXHAMPOWERLIMITED

Plan 11

Scale 1:150 @ A3