




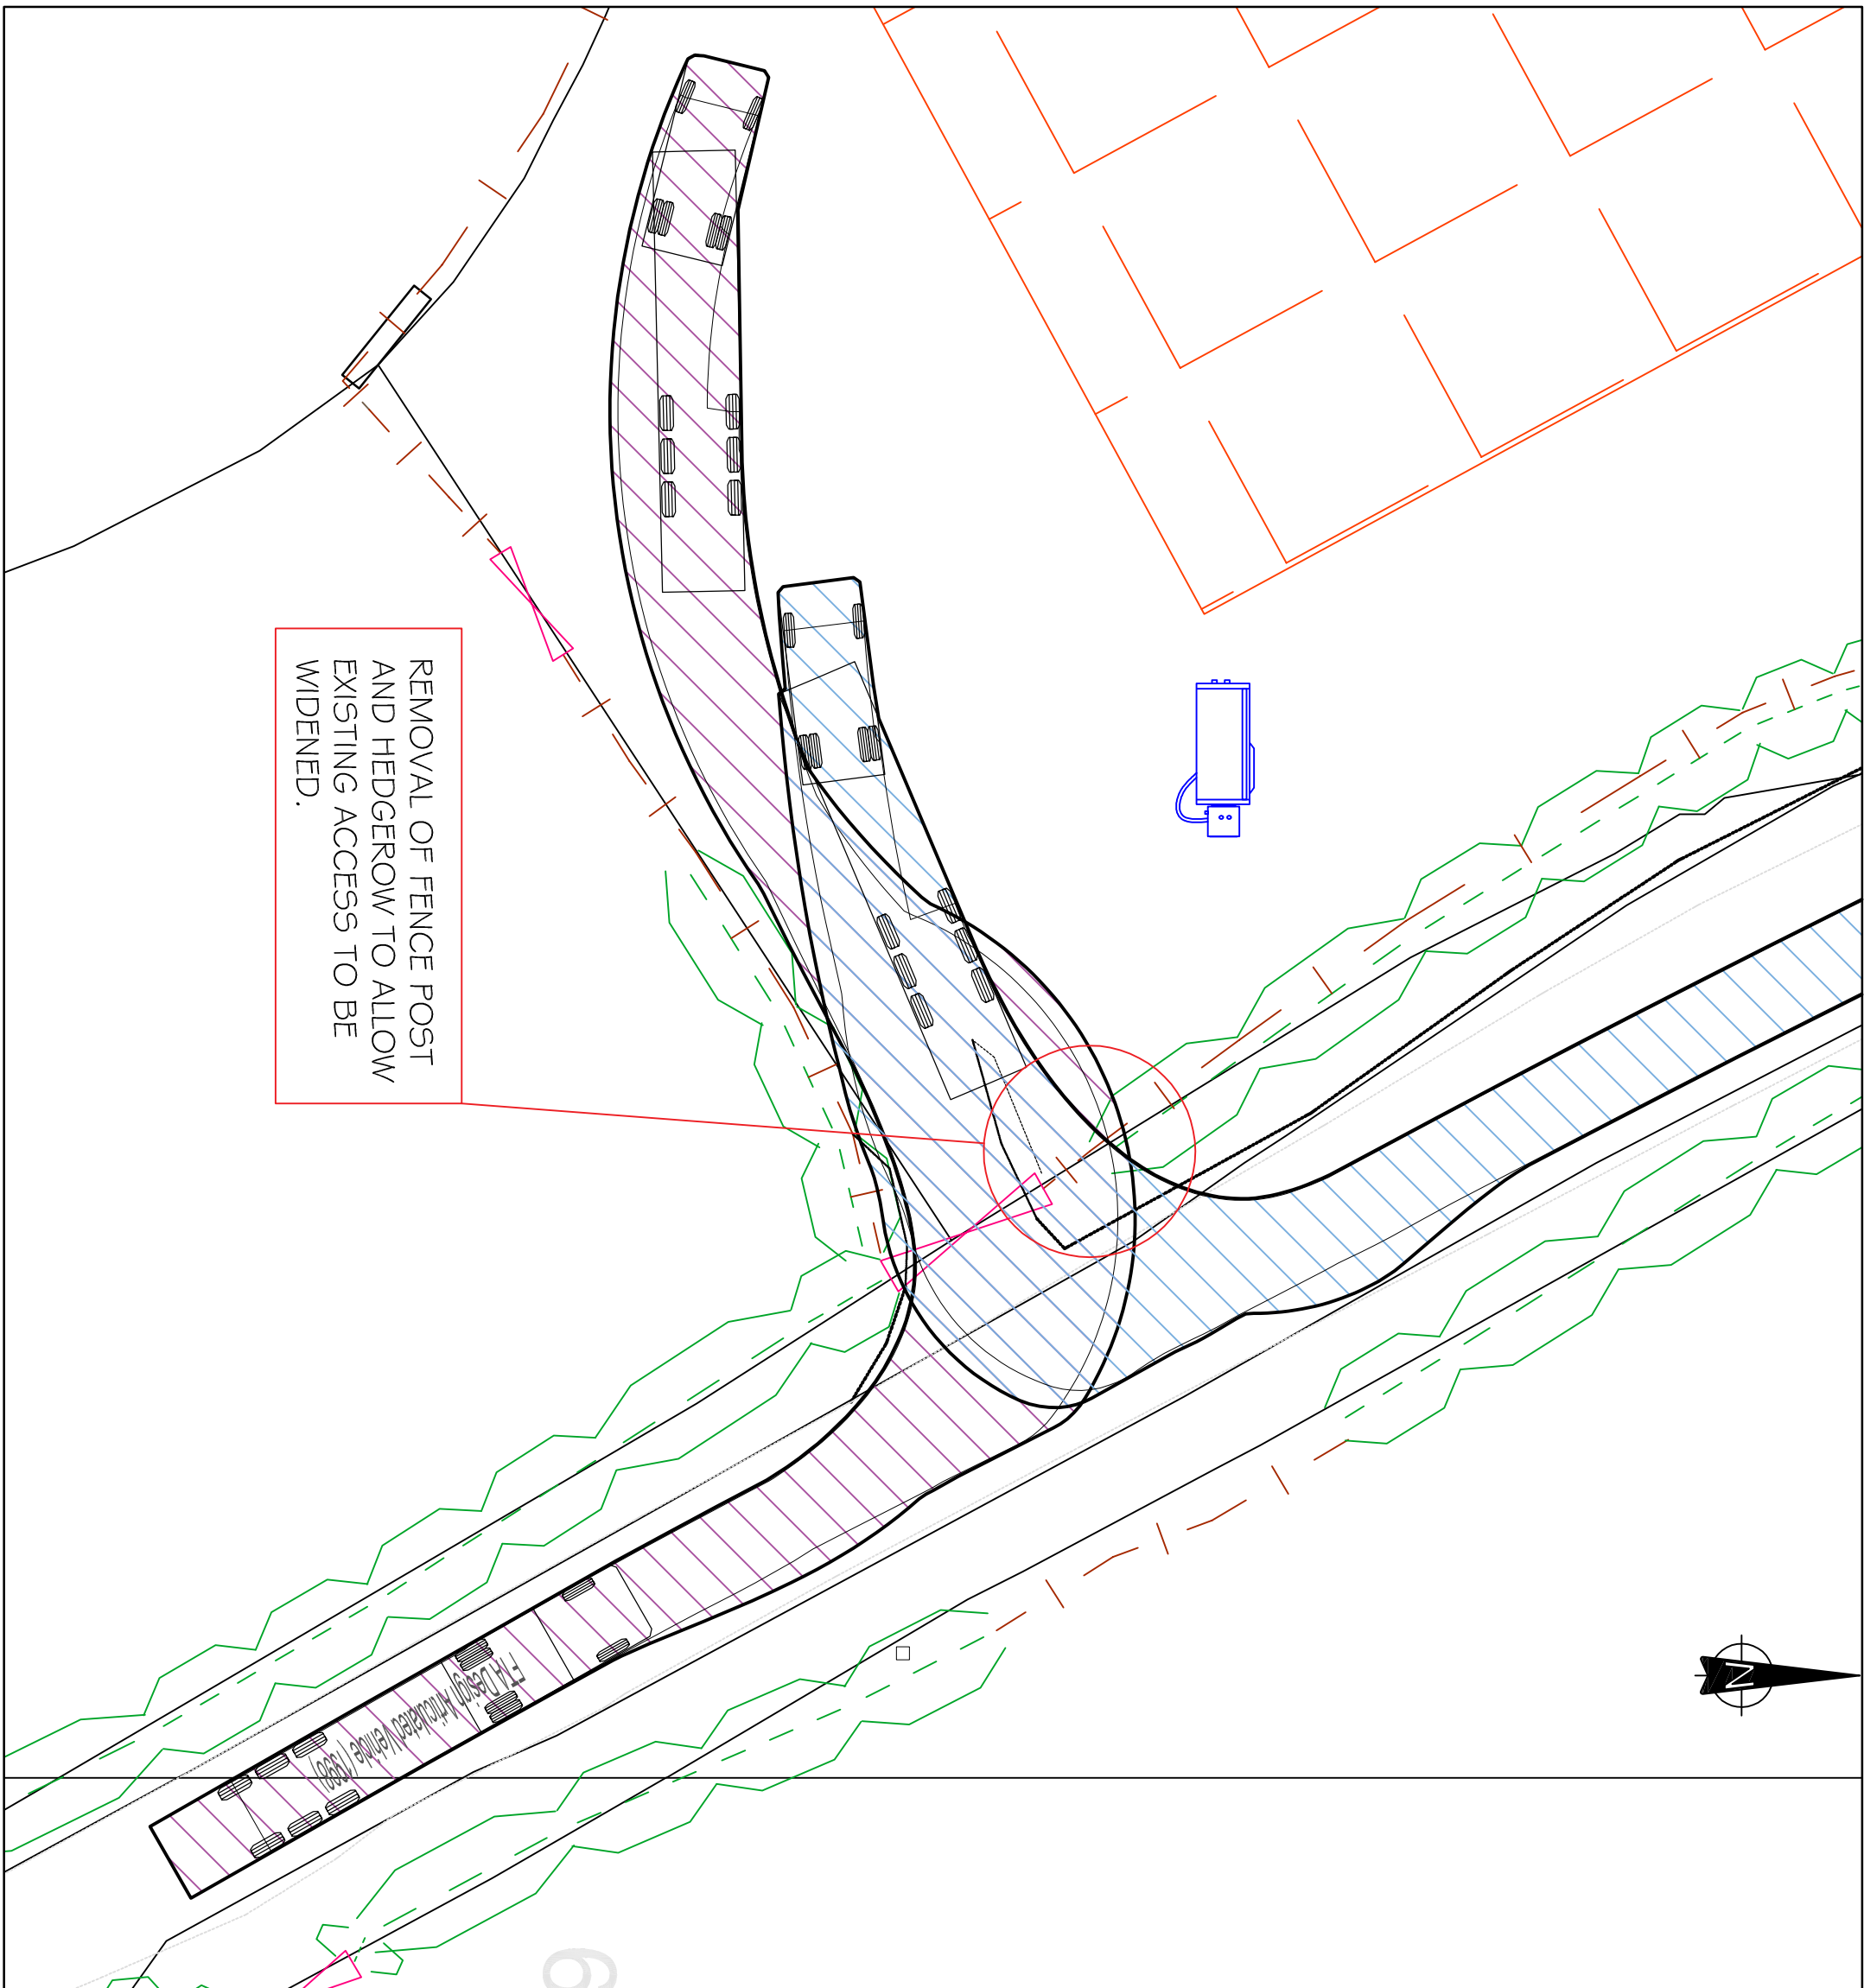


ENTRY MANOEUVRE USING A 16.48M ARTICULATED VEHICLE

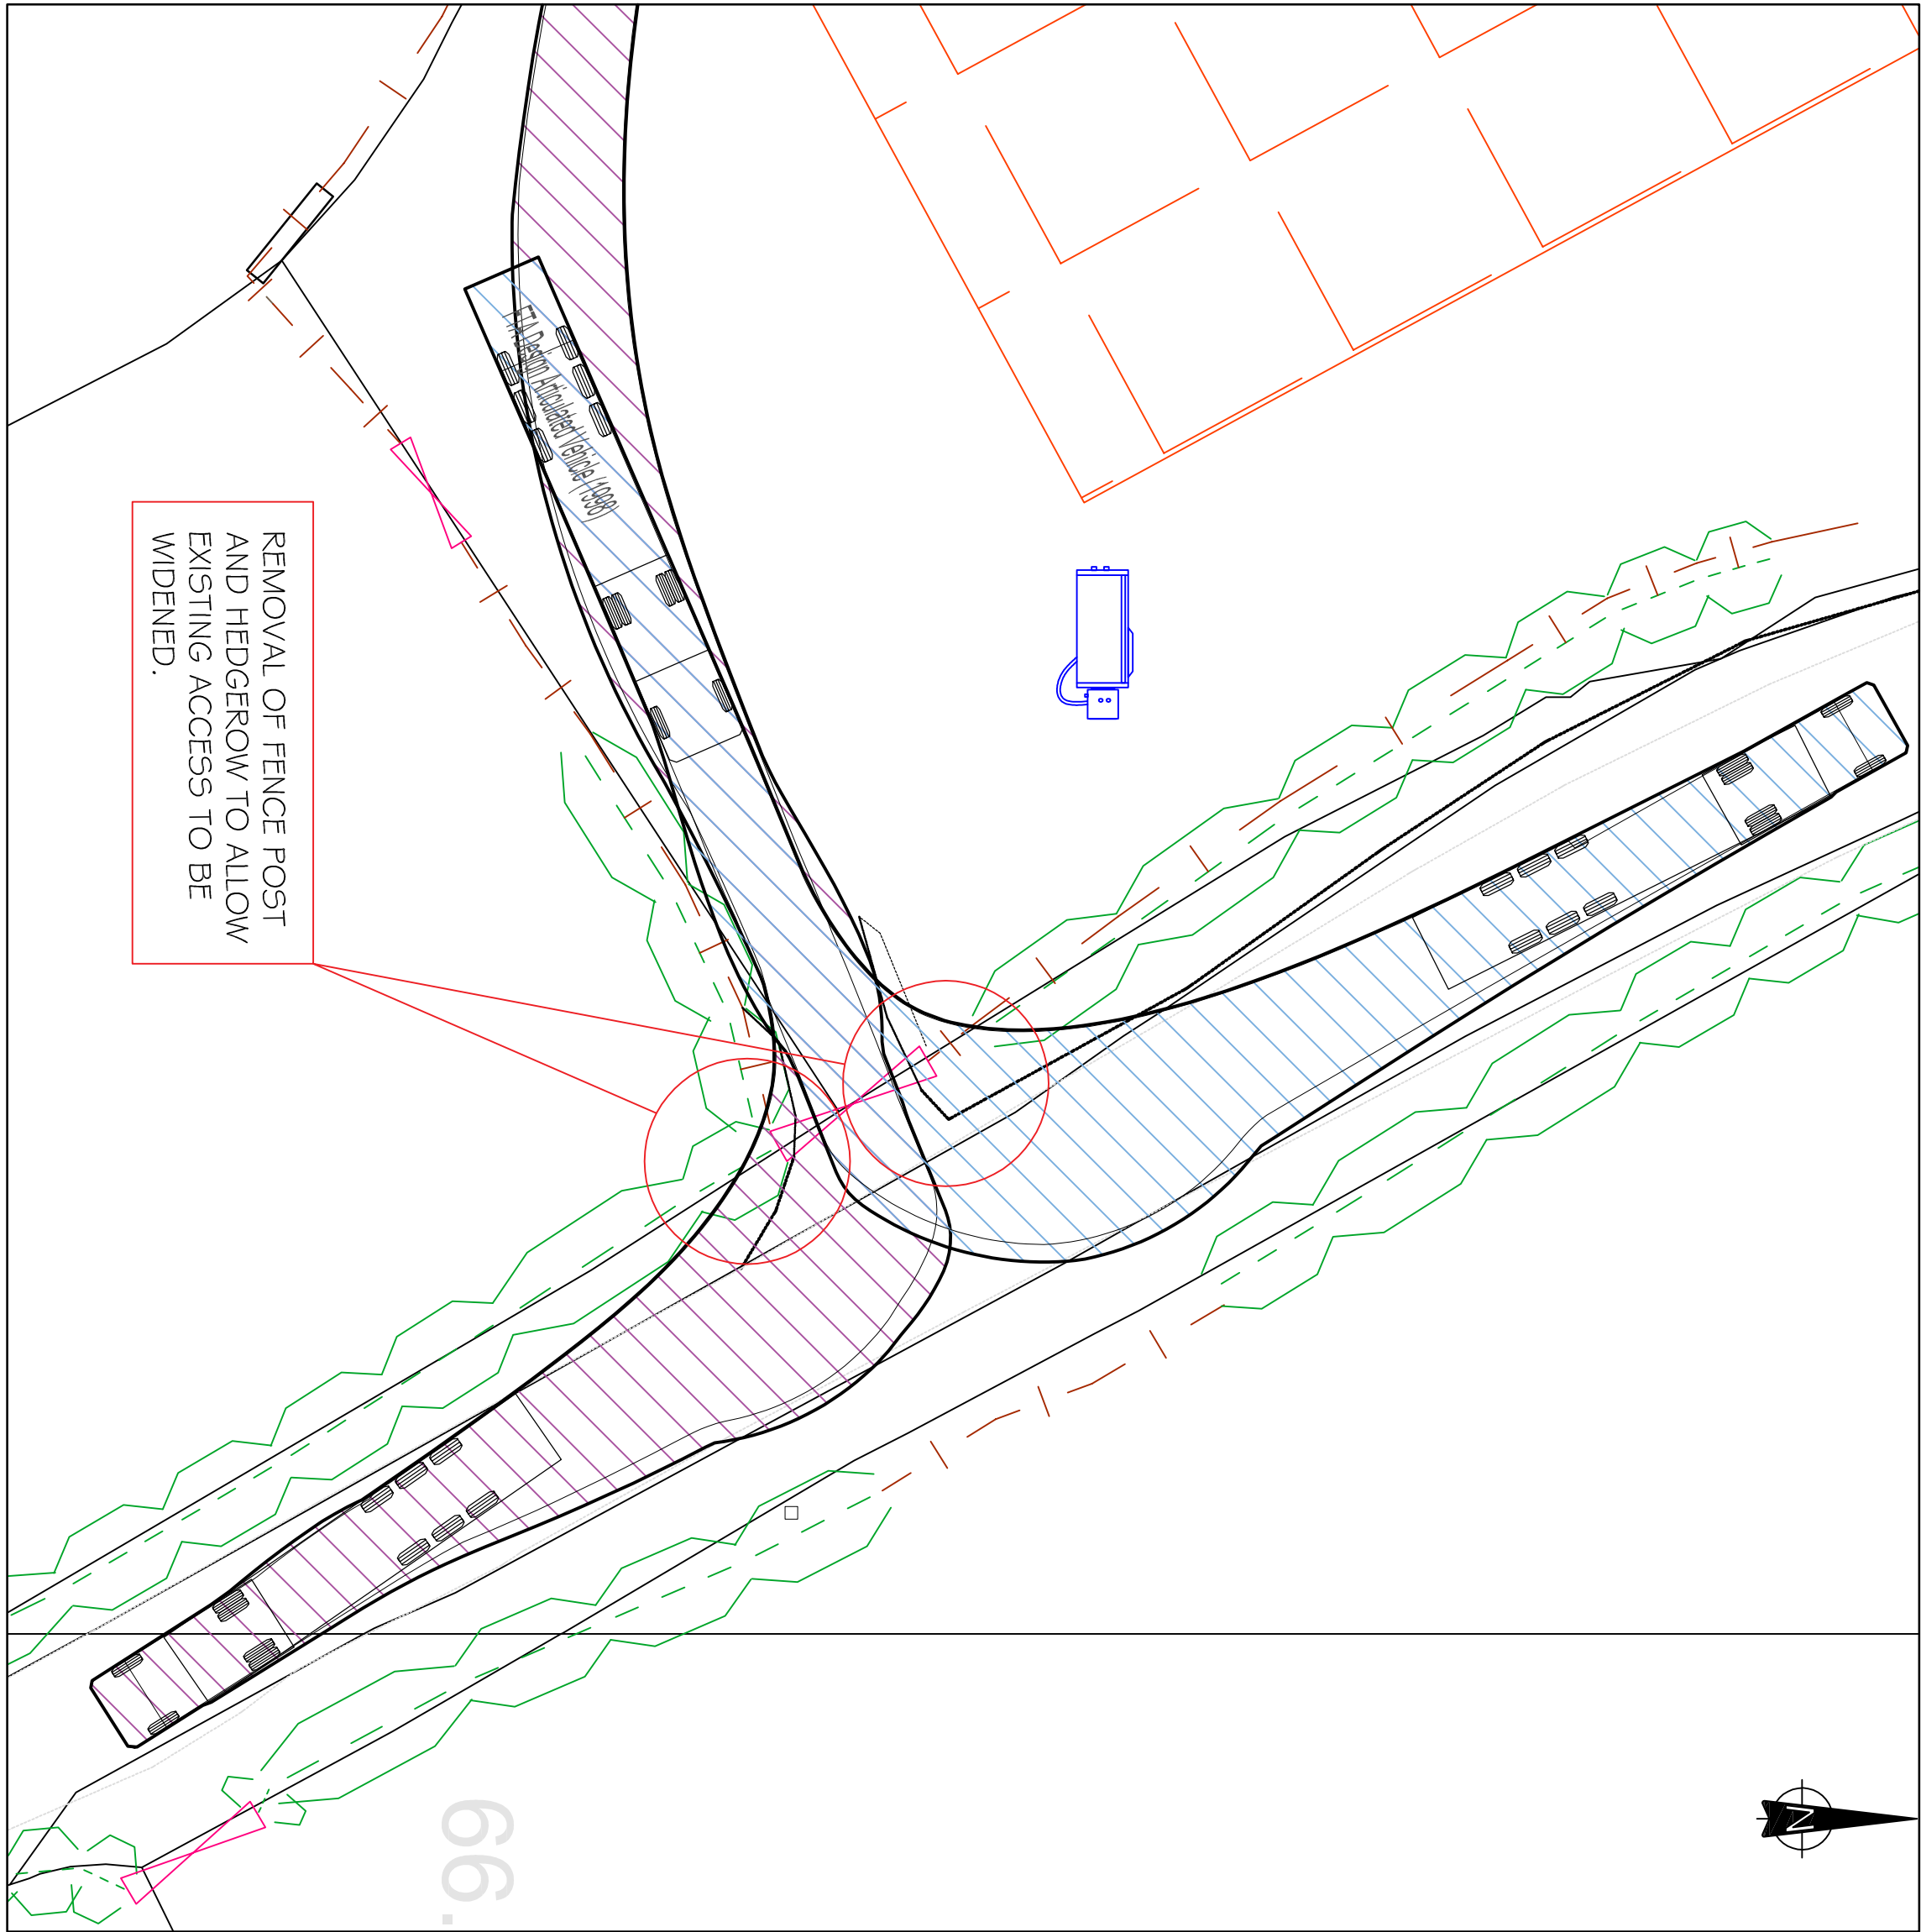

EXITING MANOEUVRE USING A 16.48M ARTICULATED VEHICLE

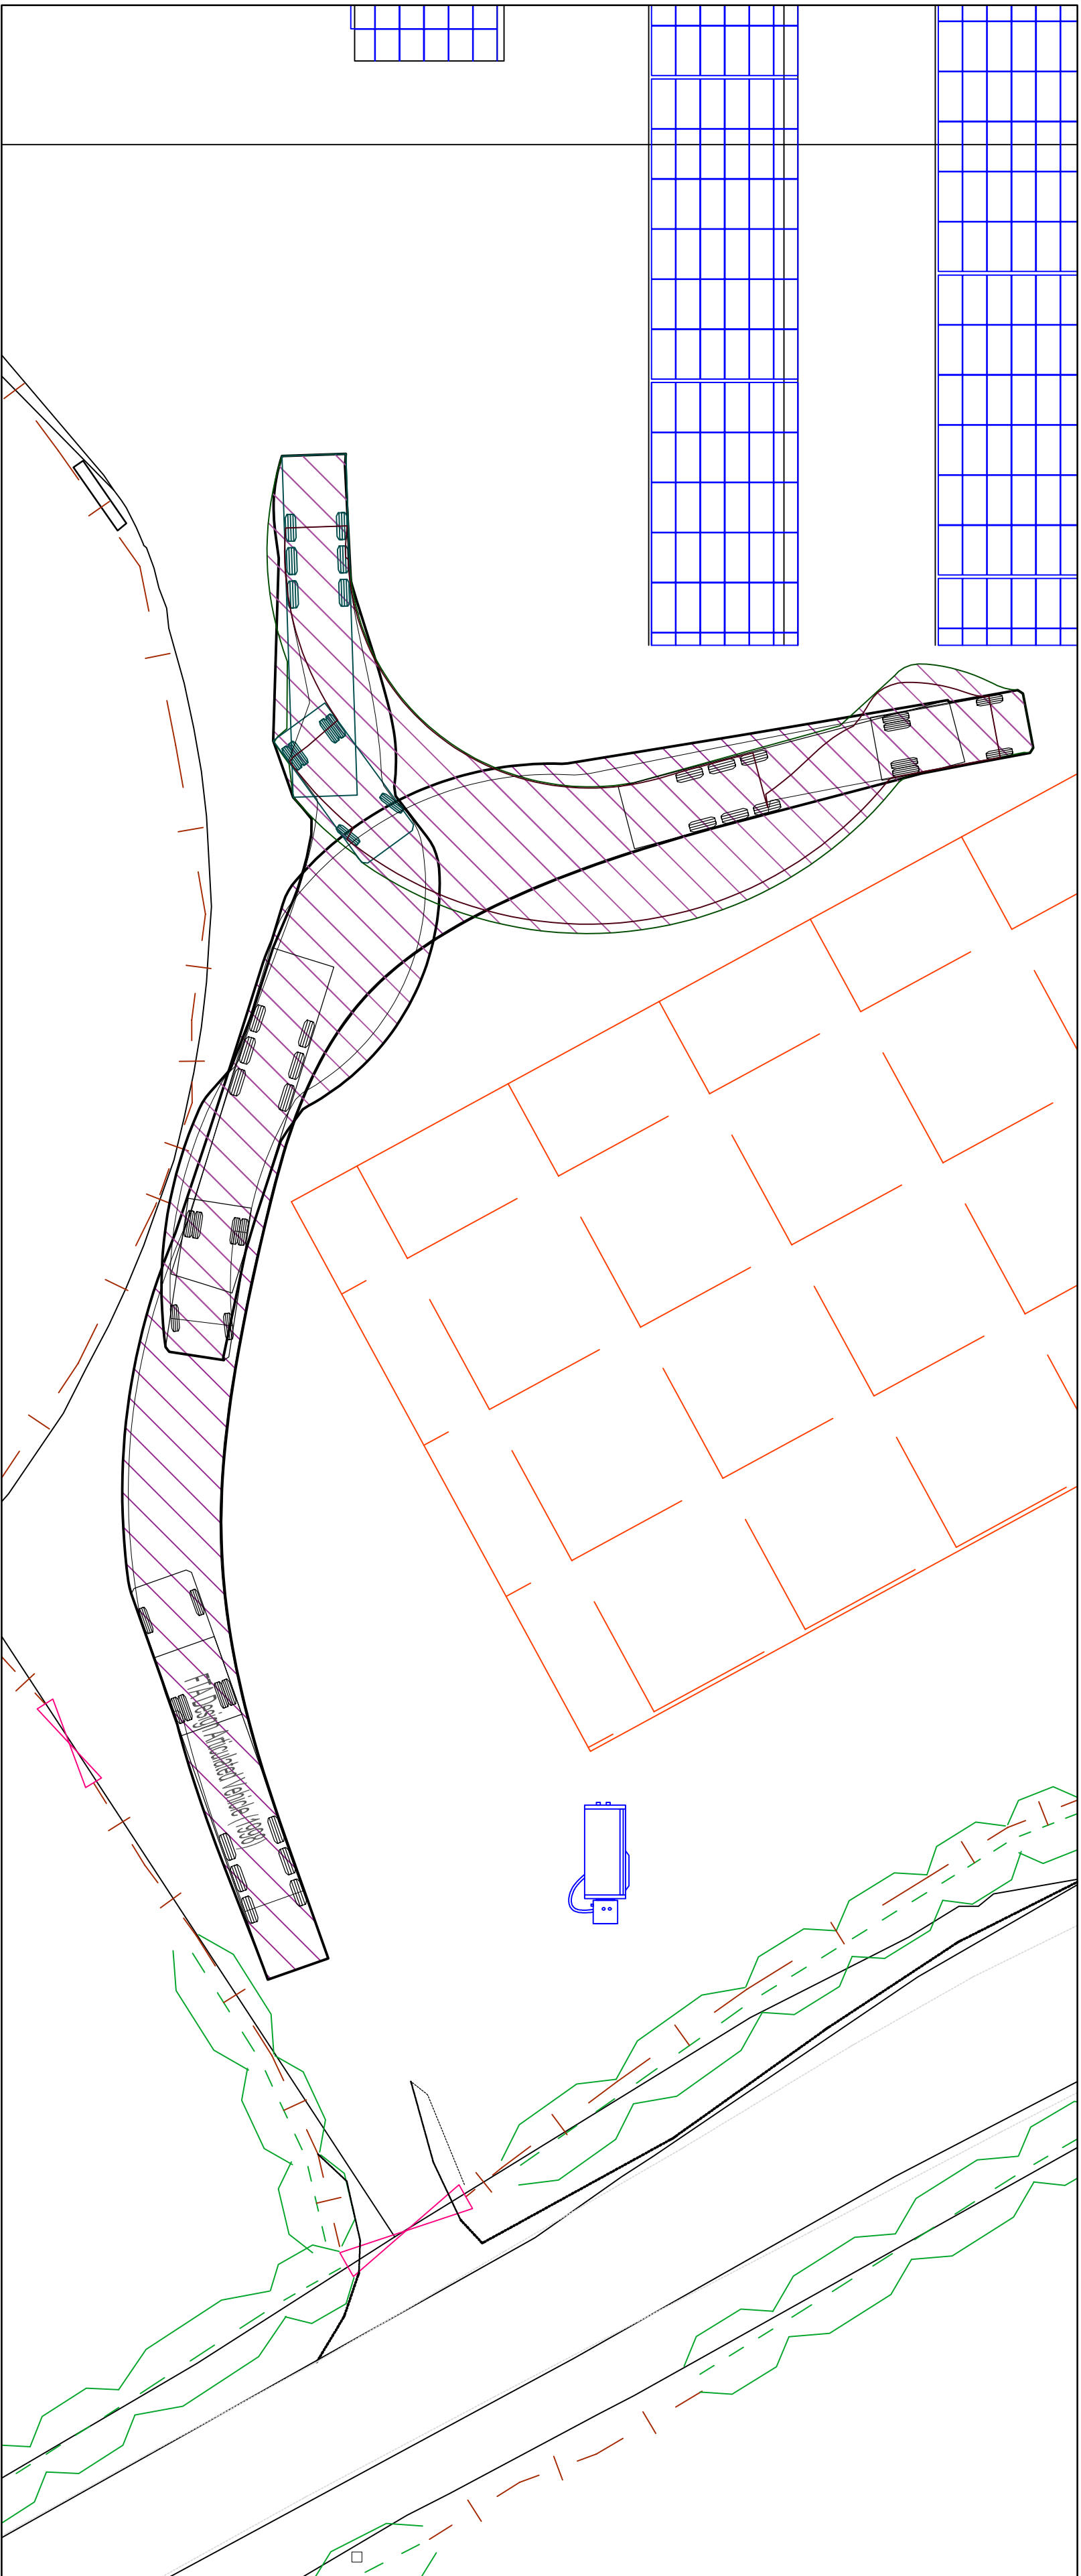

SWEPT PATH ANALYSIS SHOWING 16.48M ARTICULATED VEHICLE TURNING AROUND ON SITE

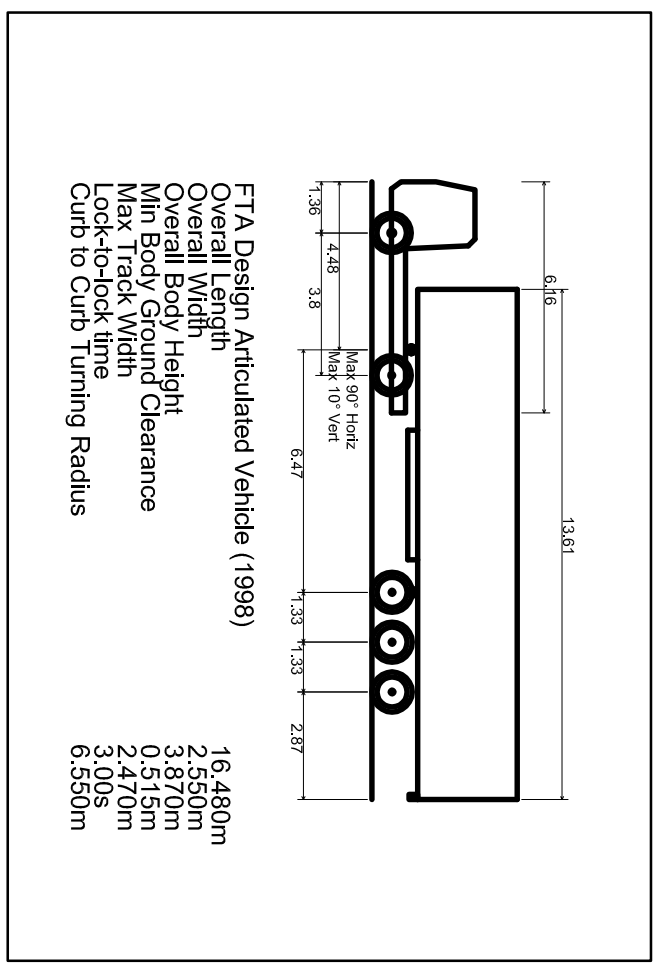

- NOTES
- SOLAR PV ARRAY
 - CCTV
 - TEMPORARY CONSTRUCTION COMPOUND (30x50)
 - EXISTING HEDGEROW
 - EXISTING FIELD GATE
 - EXISTING STOCK PROOF FENCING

REV	MODIFICATIONS	BY	RE	AP	DATE
EARTHWORM ENERGY PLC Ltd					
BORRAS HALL PROPOSED SOLAR PV ARRAY					
SWEPT PATH ANALYSIS SHEET 1 of 2					
DRAWN BY	DRM	DATE	21.12.15		
REVIEWED BY	JC	SCALE @ A1	1:200		
AUTHORISED BY	HJ	ISSUE	P	REVISION	P1
DRAWING NUMBER	2320.PLG.14				



engineering environmental planning