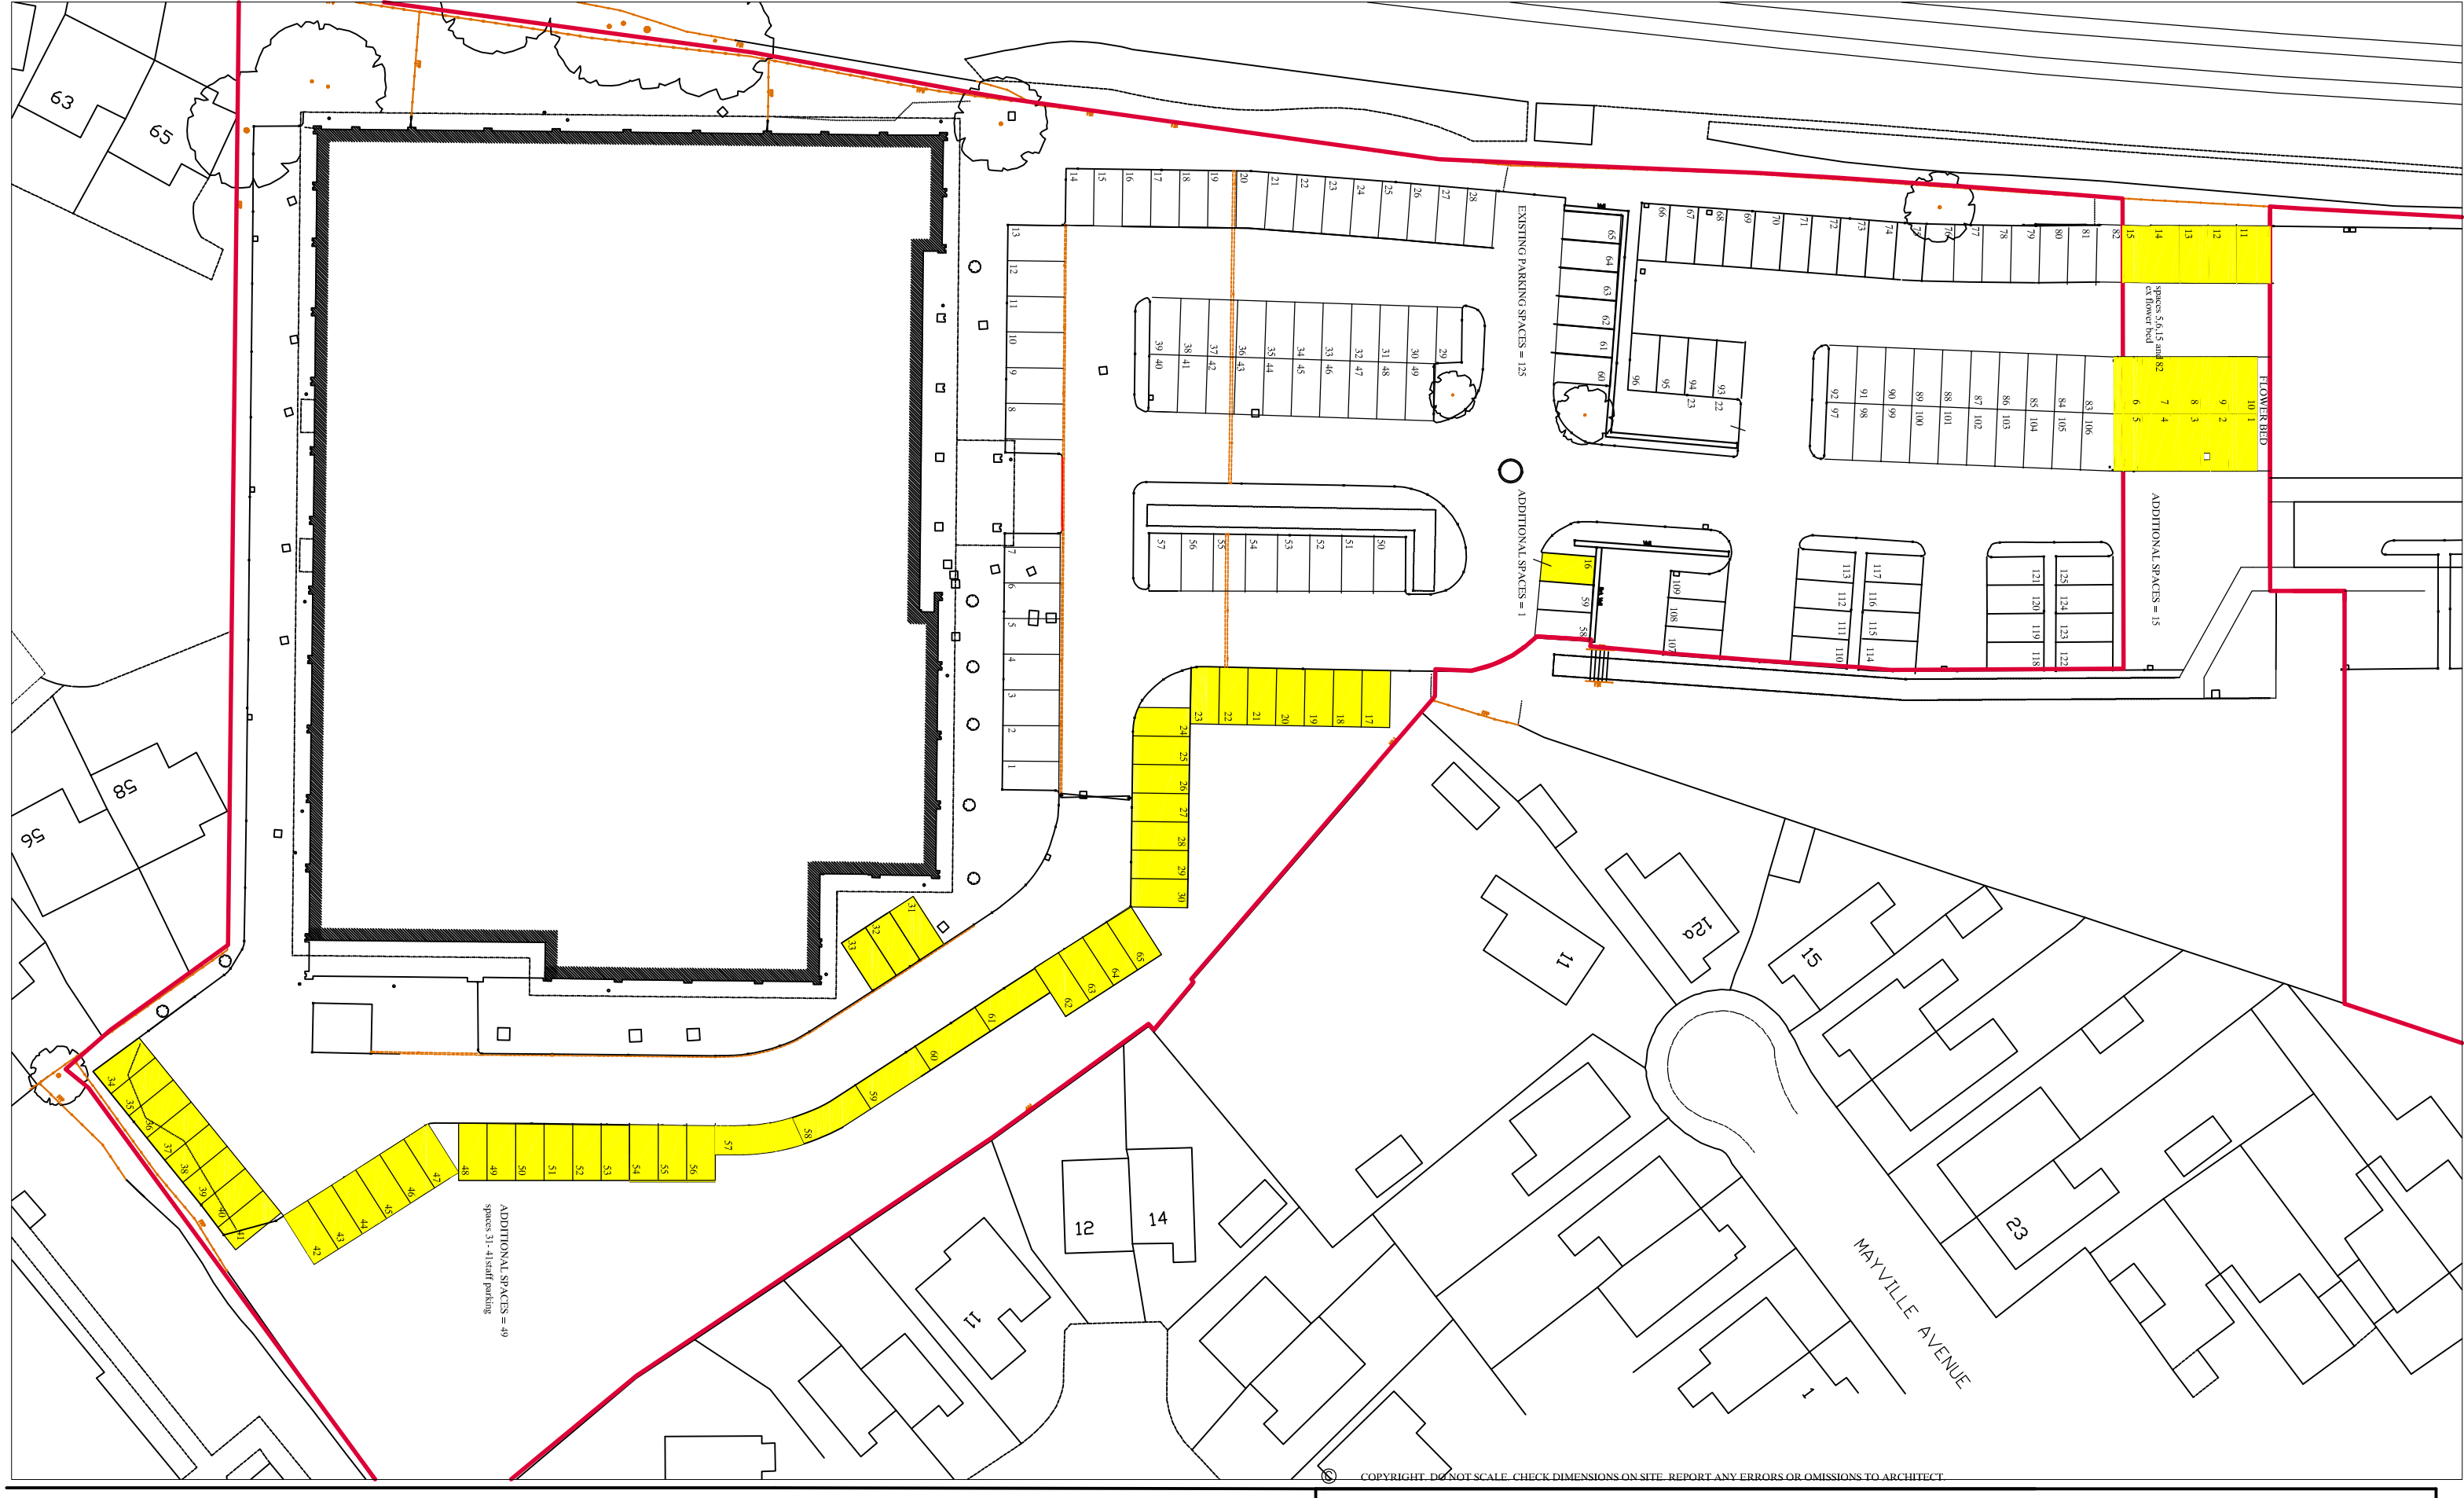


© COPYRIGHT. DO NOT SCALE. CHECK DIMENSIONS ON SITE. REPORT ANY ERRORS OR OMISSIONS TO ARCHITECT.

Parry Davies Architects.

Chartered Architects.

PROJECT TITLE	DATE	SCALE	DRWN	CHK
LAND ADJ TOTAL FITNESS STANSTY ROAD WREXHAM	OCT 2015	1:500@A3	RSG	
DRWG. TITLE. SITE SURVEY	DRWG. NOS. 15.5554/site survey			REV A

Barclays Buildings, High Street, St Asaph, LL17 ORF Tel:01745 585517 Fax: 01745 582162. E-mail: PDPArchitects@aol.com