




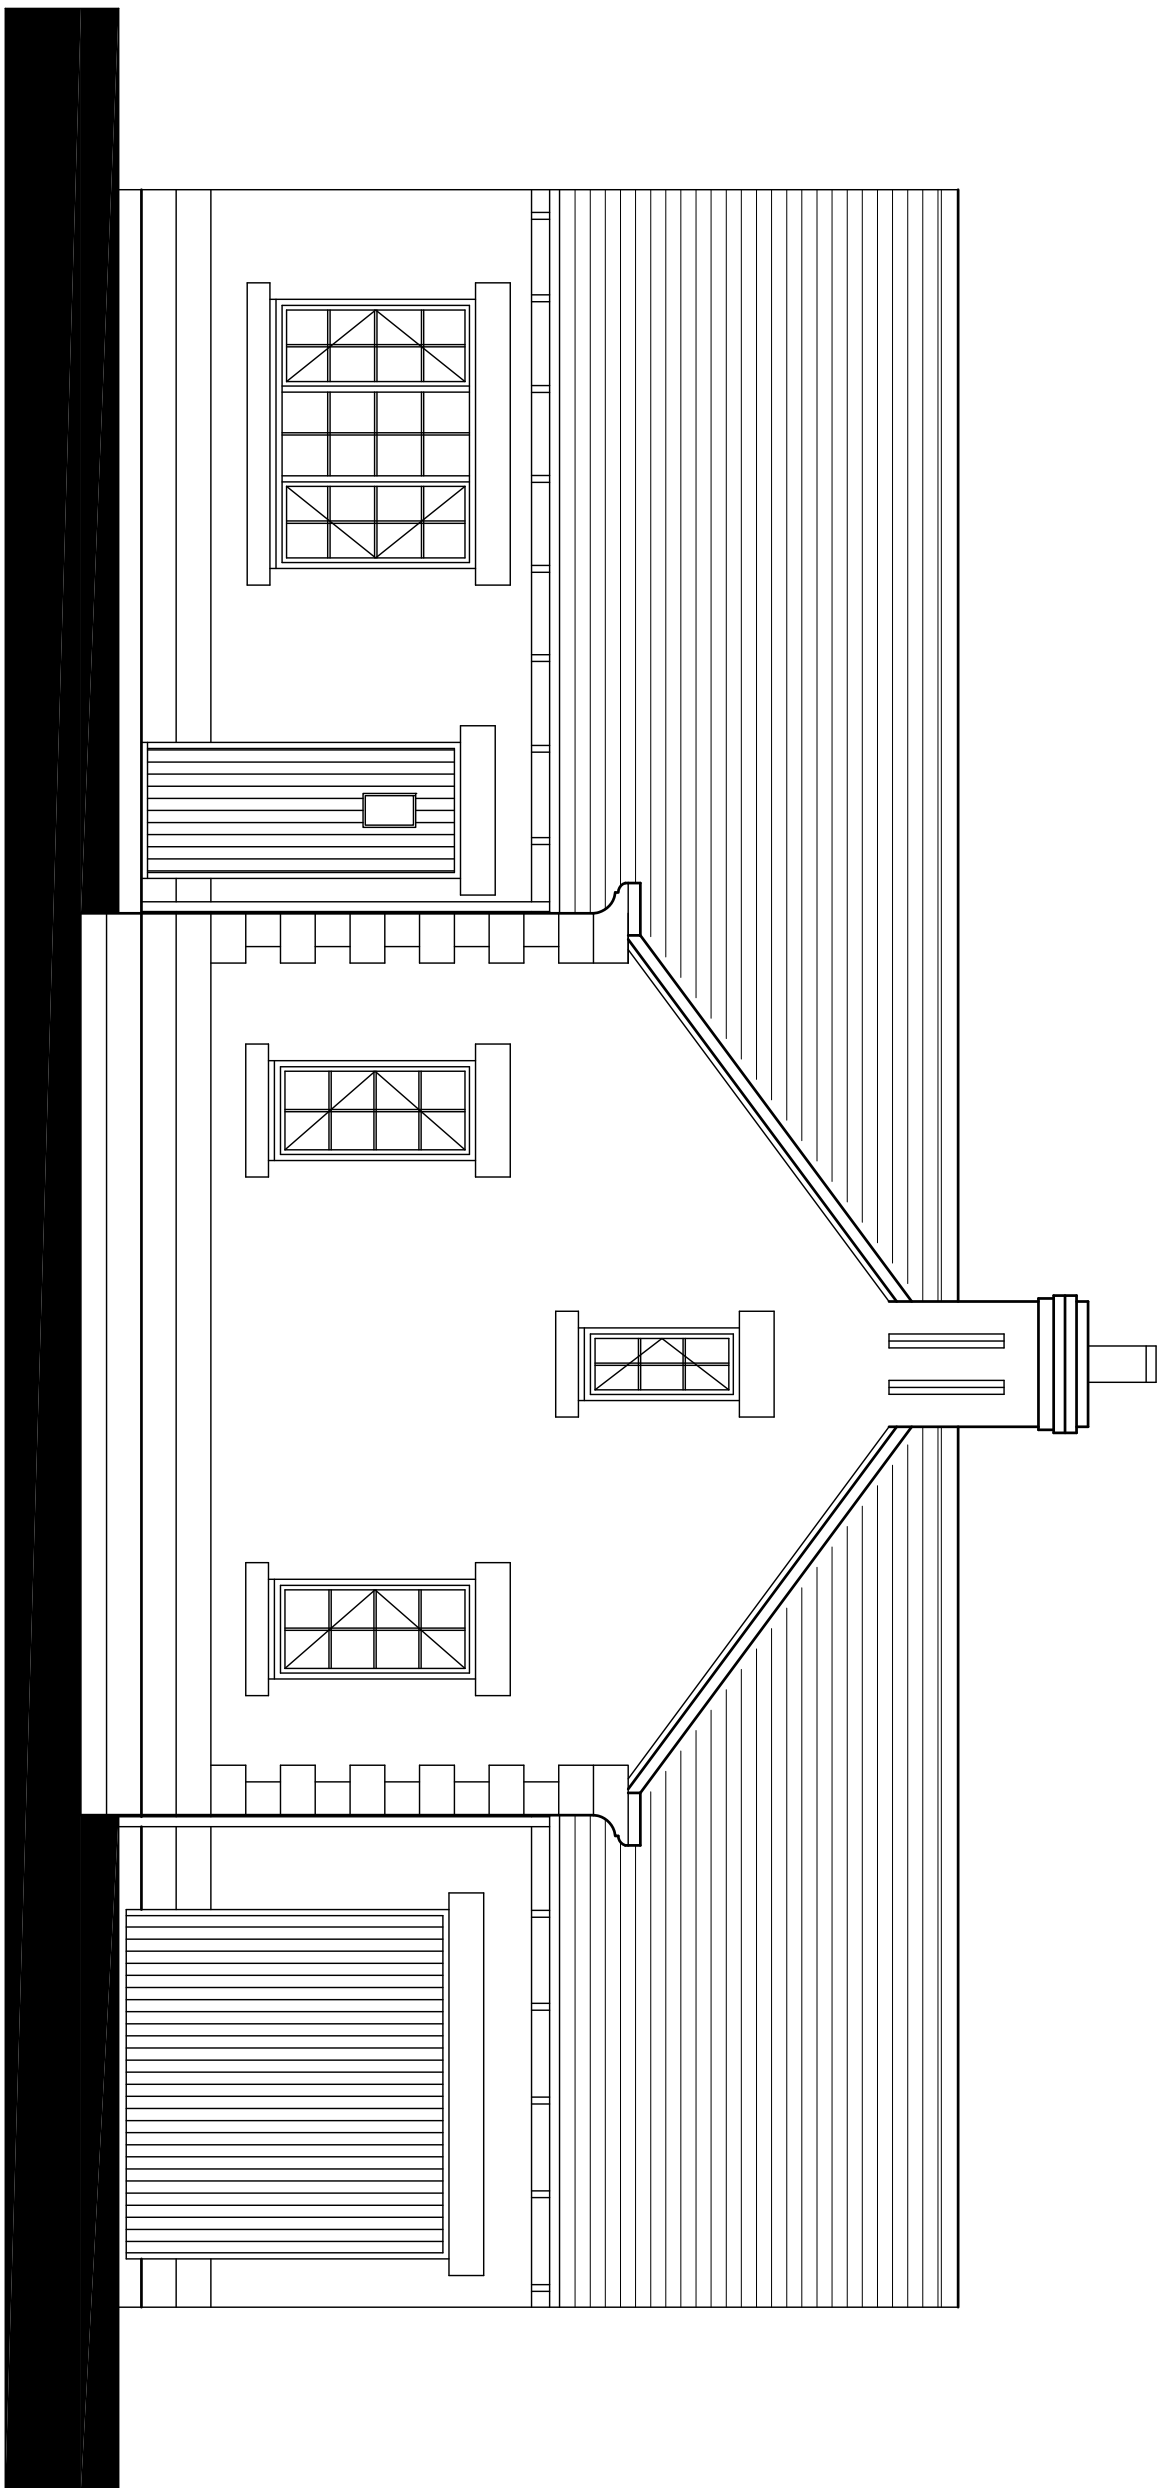


F R O N T E L E V A T I O N

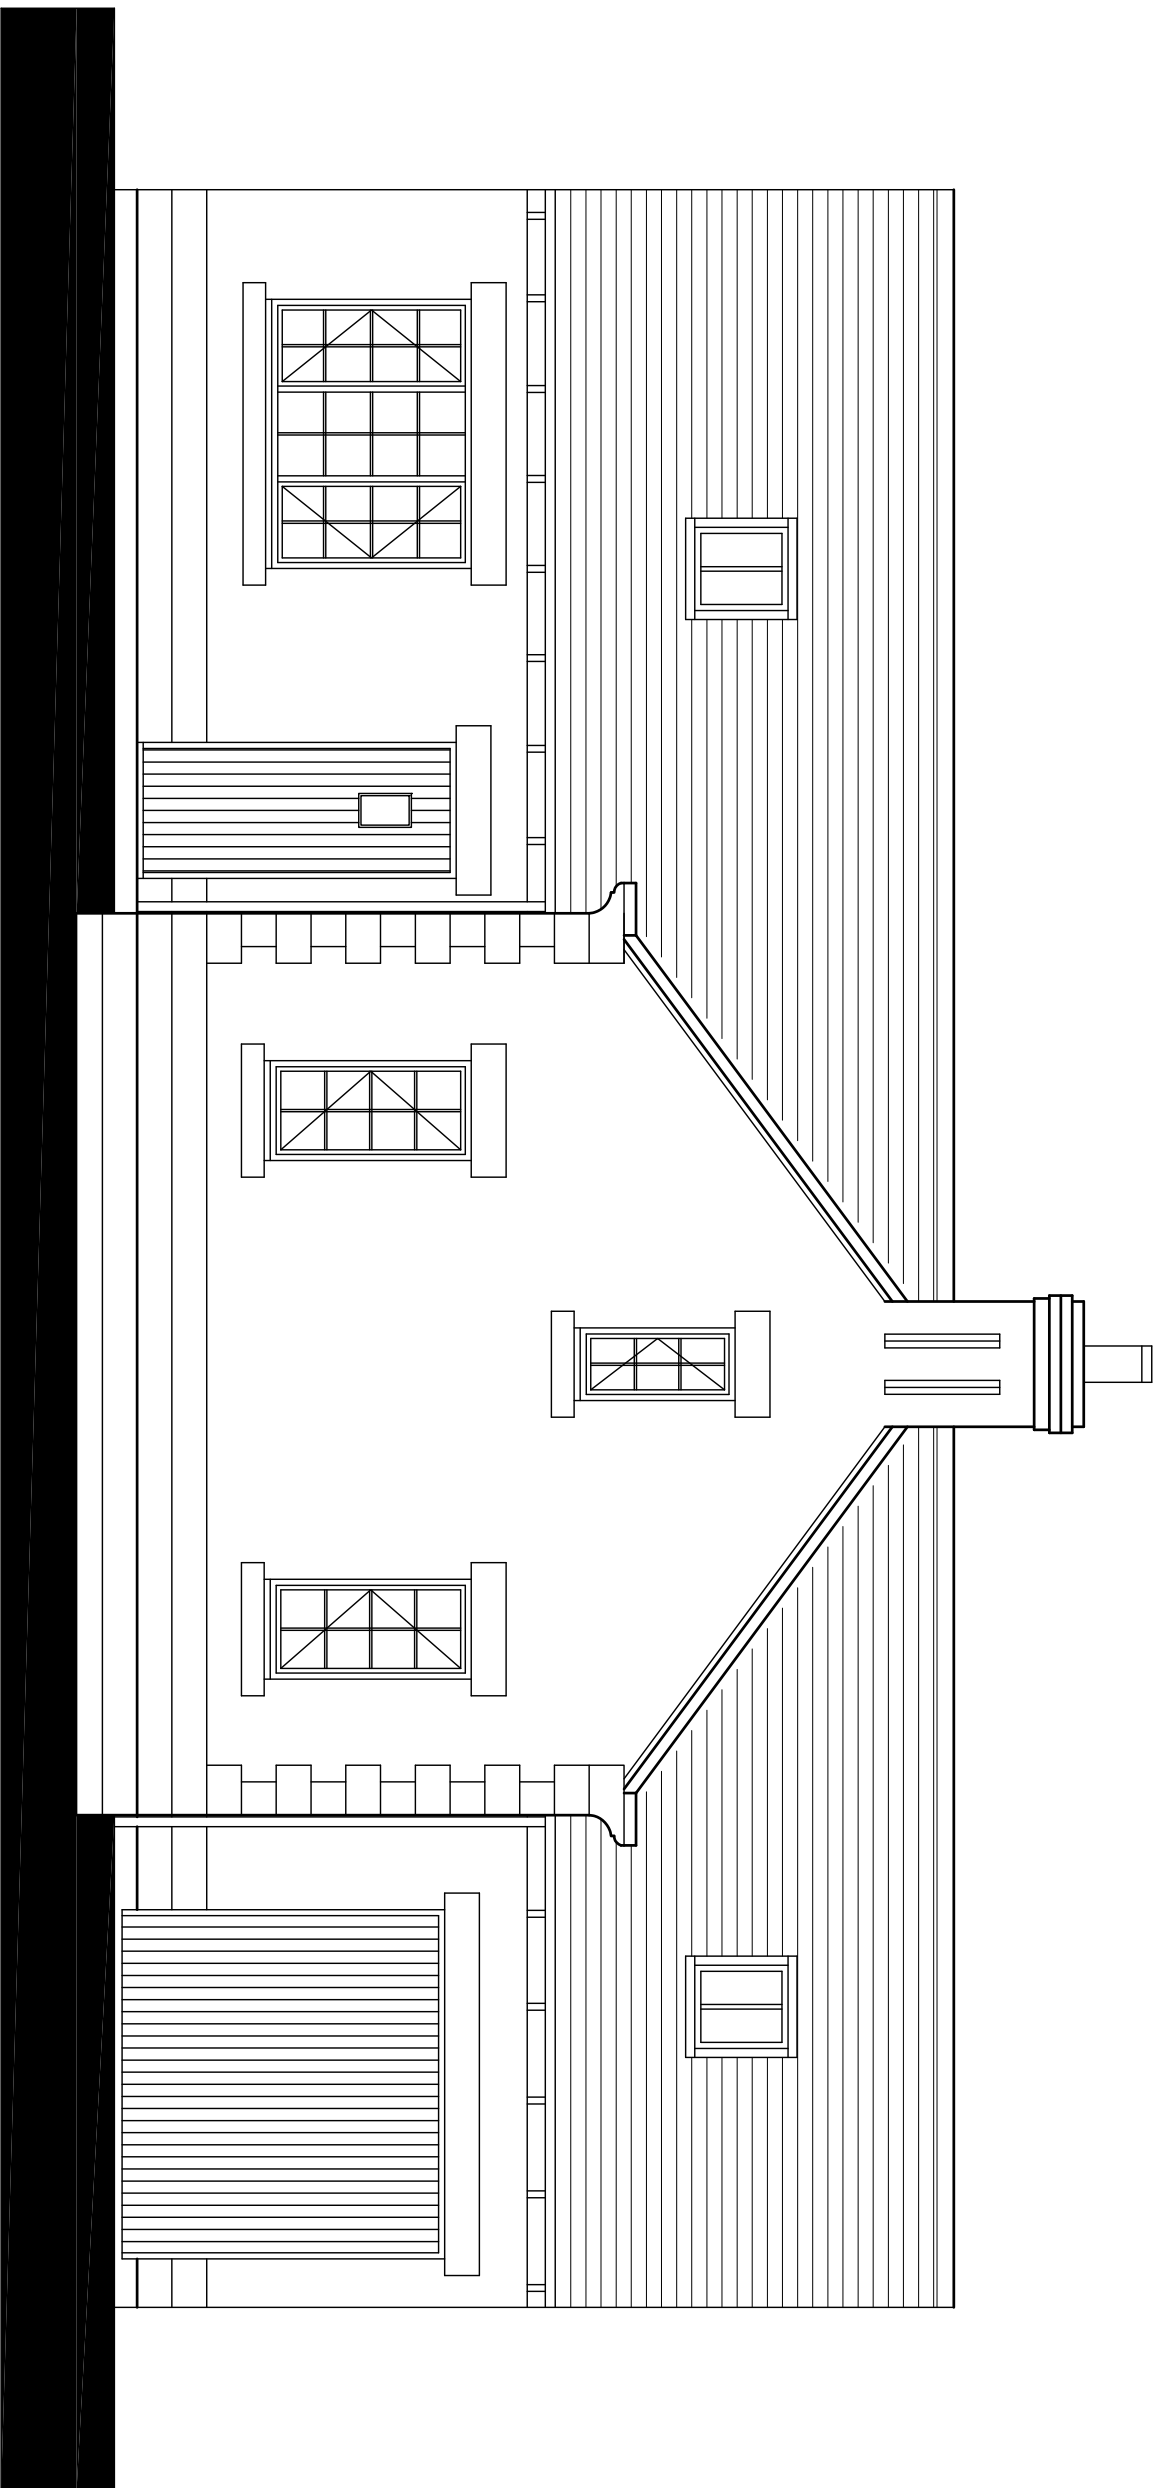

P R O P O S E D
F R O N T E L E V A T I O N

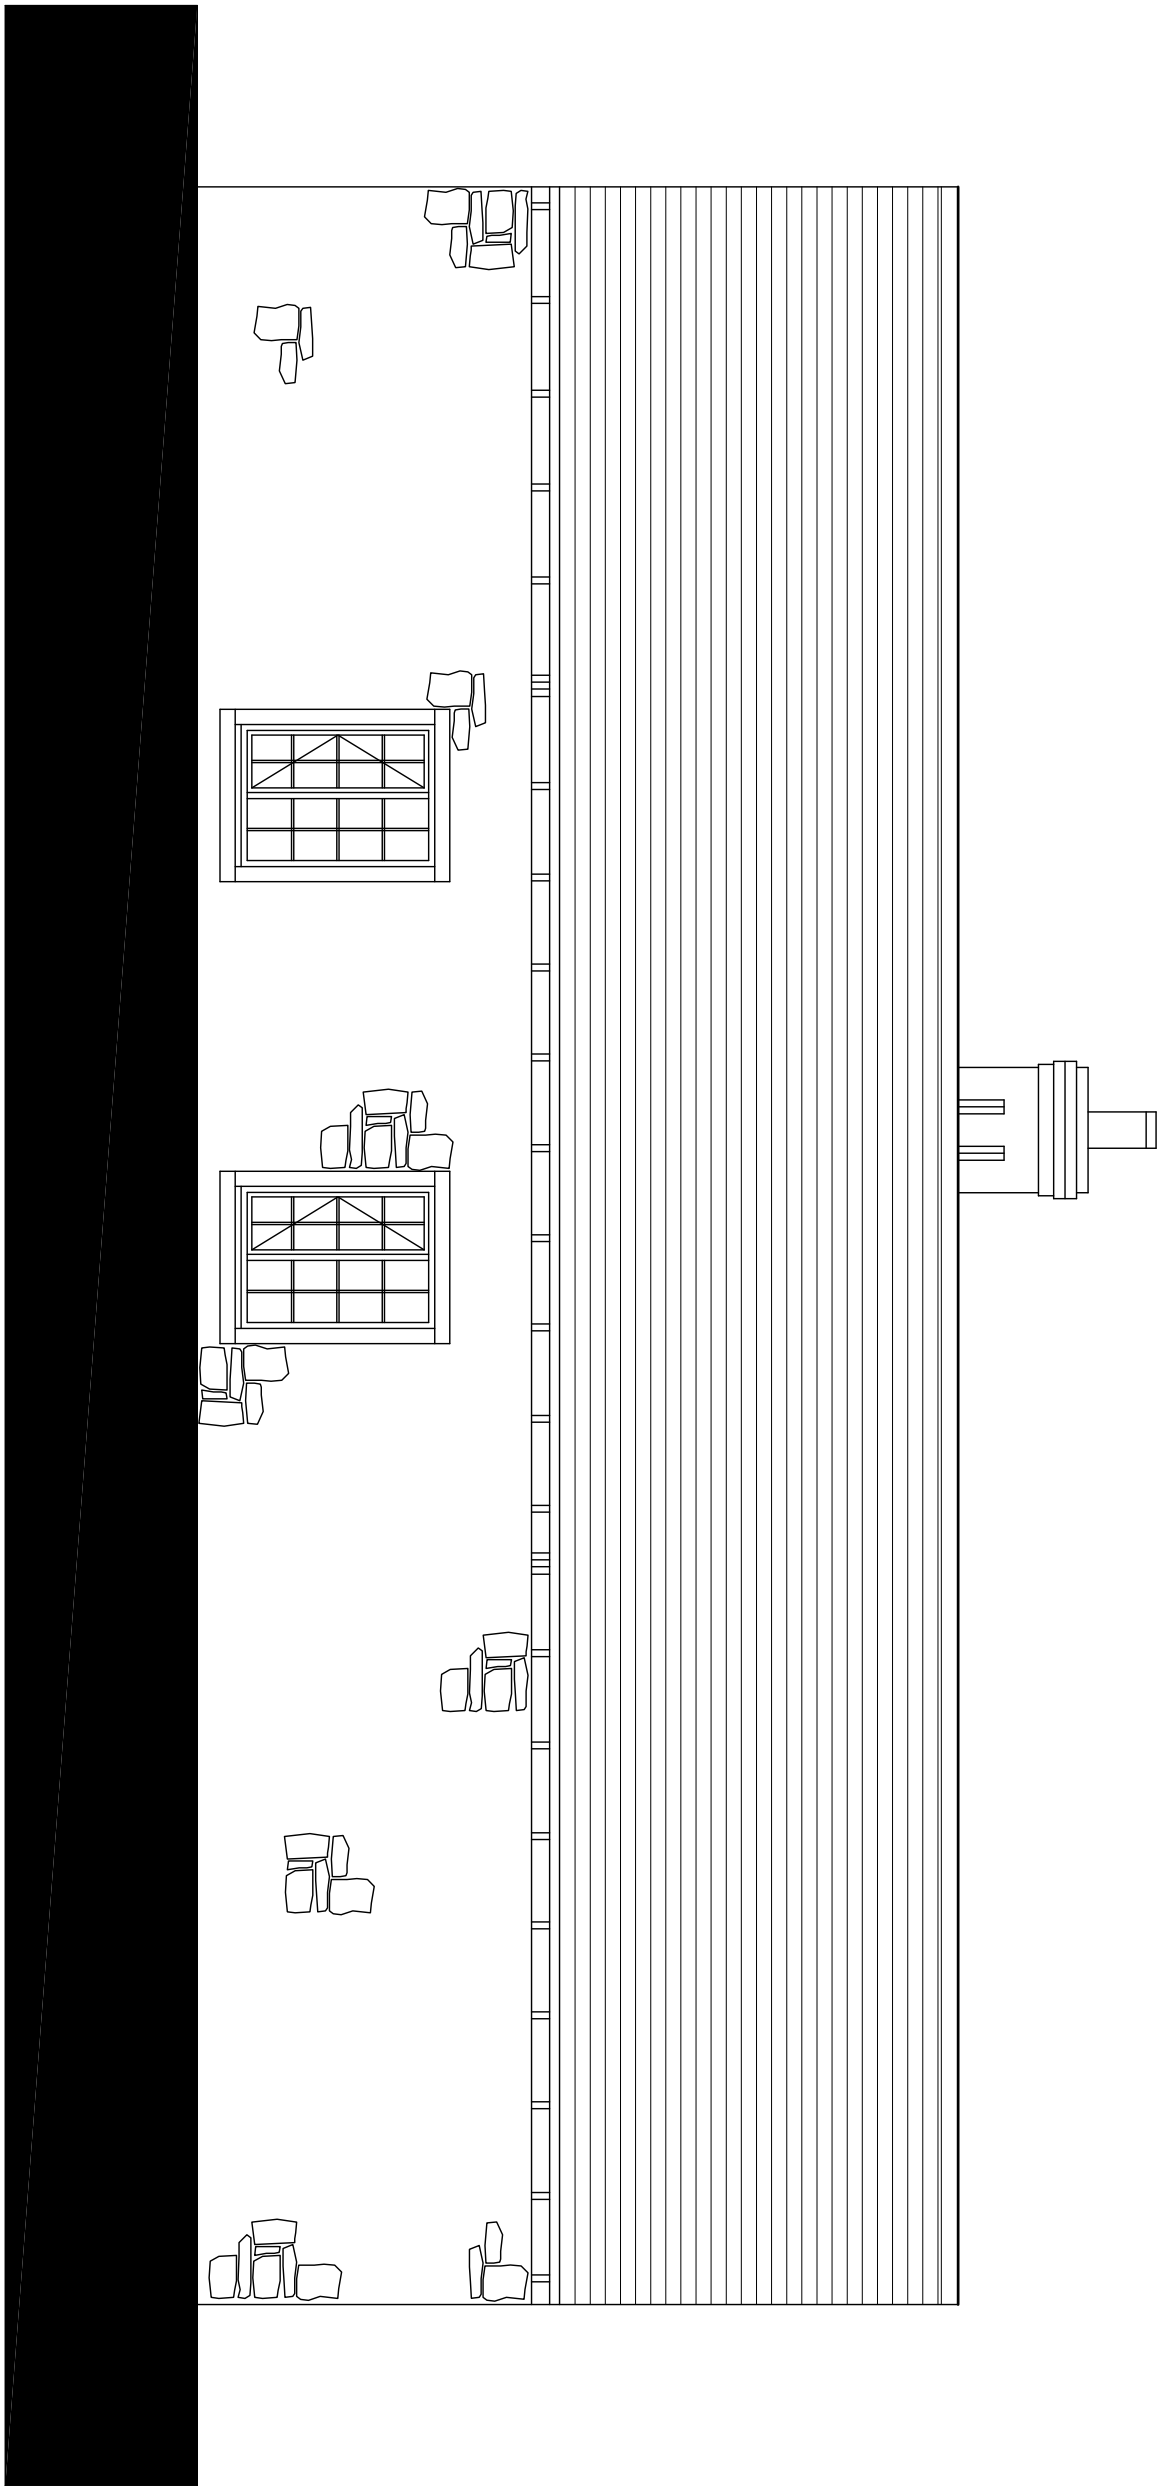

R E A R E L E V A T I O N

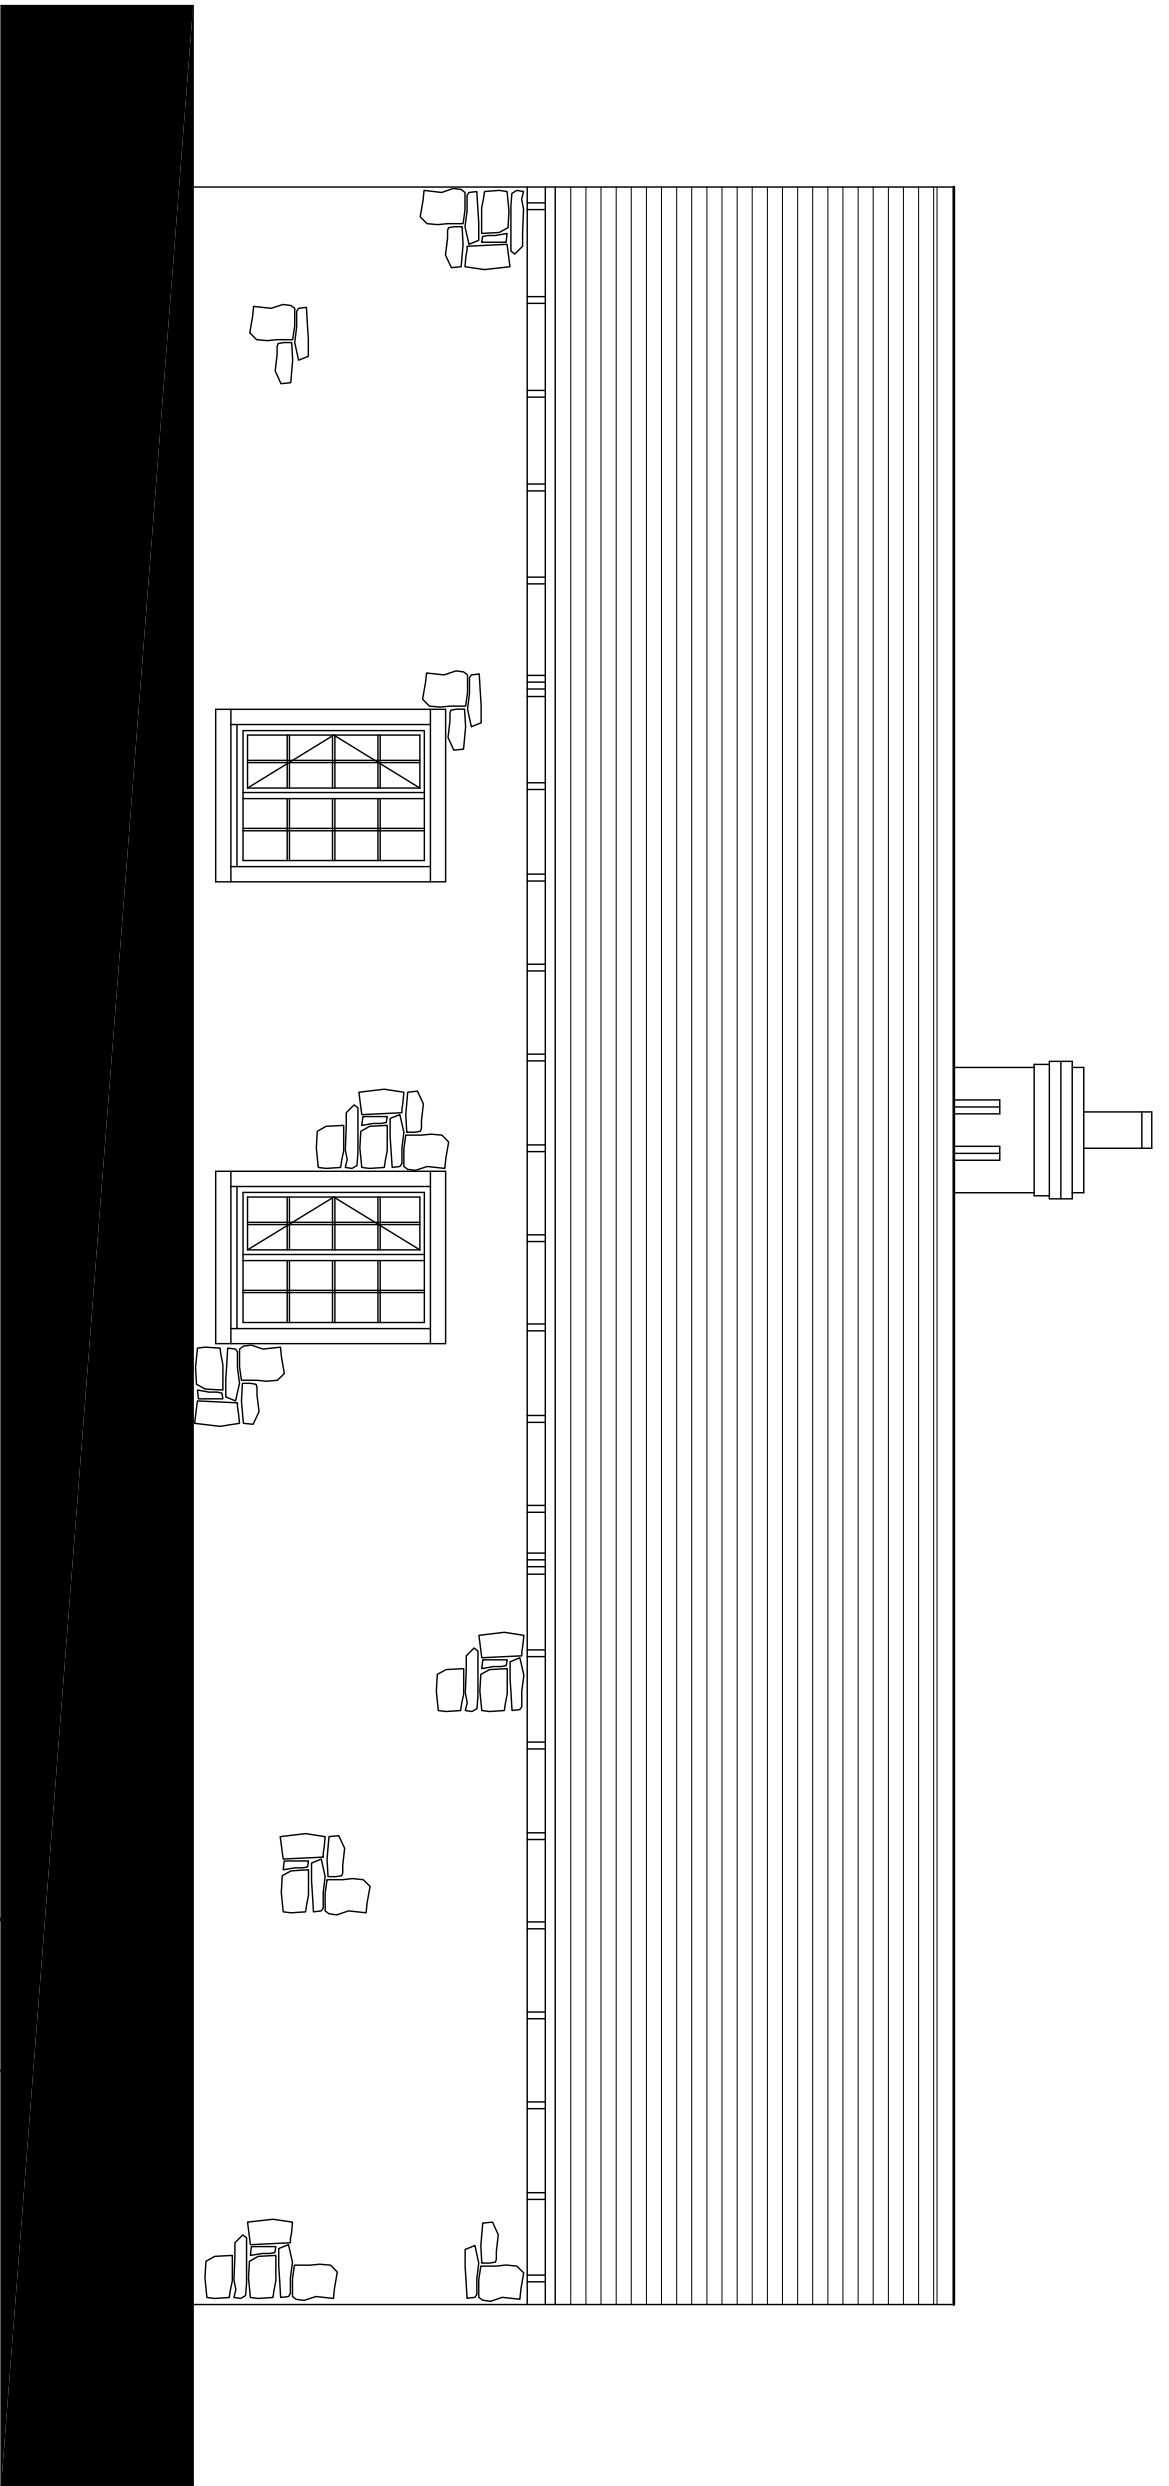

P R O P O S E D (NOT CHANGED)
R E A R E L E V A T I O N

Pw/Rev.	Revision Details	Rev/By	Chk/By	Date

andrew hannett limited
civil | structural | architectural

Office 14, Redwither Business Centre, Wrexham, LL13 9XR.
Tel. 01978 664256 Mobile 07761 346542 e-mail ah.ltd@talktalk.net

Client: **Mr. & Mrs. G. Williams.**

Project:	Proposed Loft Conversion		
	At James Park Cottage, No 19 Wynnslay Court, Wynnslay Hall Estate, Ruabon, Wrexham.		
	Existing & Proposed Elevations		
	-	-	-



Drawn by:	A Hannett	Date:	Feb 2016	Sheet	4 of 4
Scales:	As shown @ A1	Drawing No:	2015/15/04	Phase/Rev:	-