



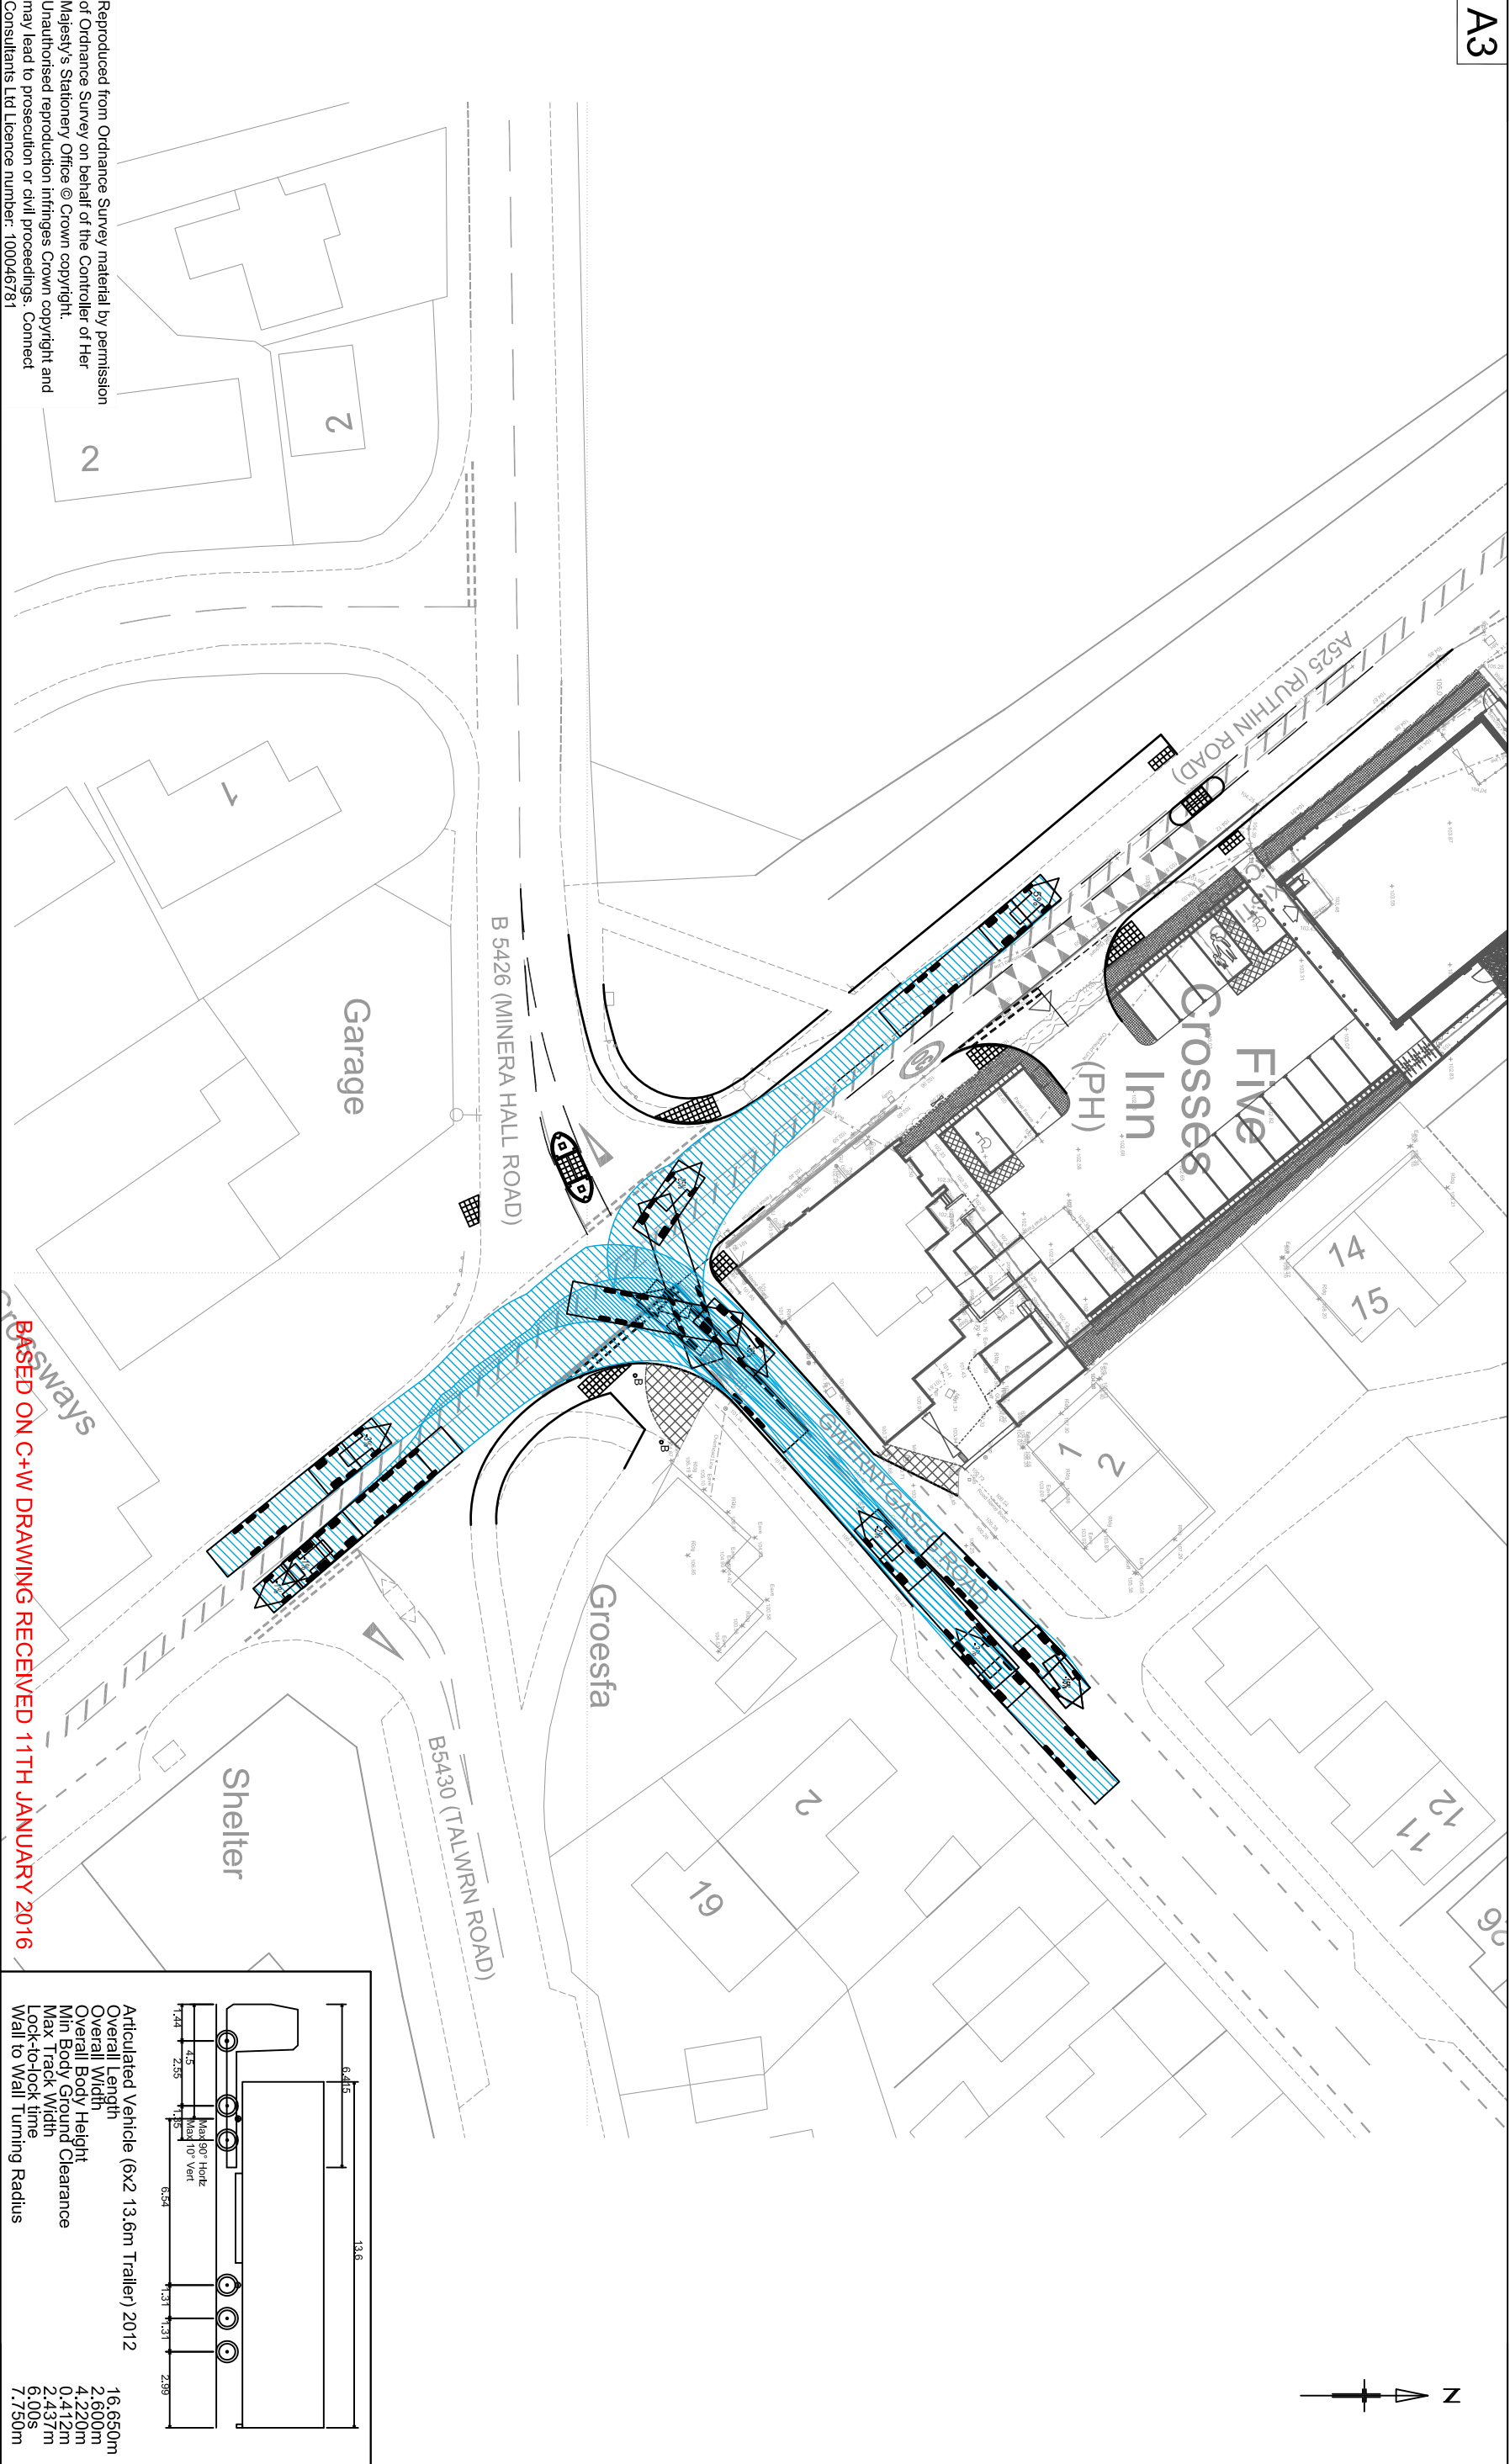

Reproduced from Ordnance Survey material by permission of Ordnance Survey on behalf of the Controller of Her Majesty's Stationary Office © Crown copyright. Unauthorised reproduction infringes Crown copyright and may lead to prosecution or civil proceedings. Connect Consultants Ltd Licence number: 100046781

BASED ON C+W DRAWING RECEIVED 11TH JANUARY 2016

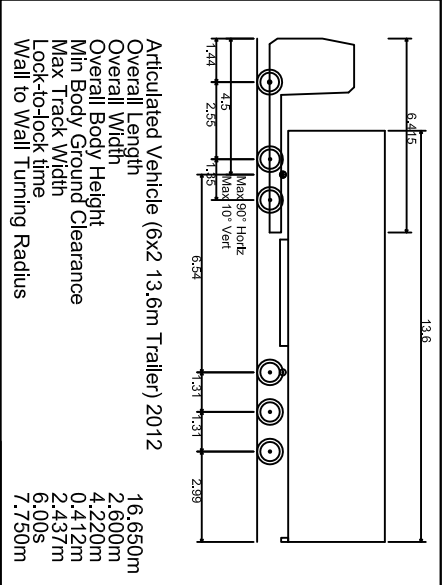

client
NEWRIVER RETAIL

project
PROPOSED DEVELOPMENT
MINERA
FIVE CROSSES

title
SWEEP PATH ANALYSIS
16.650m ARTICULATED VEHICLE
JUNCTION WITH GWERNYGASEG ROAD
PROPOSED ARRANGEMENT

scale
1:500

drawn by
M.C.W

checked by
F.S.N

date
JAN 2016

card file
14015-T29-TR007.DWG

rev.
--

drawing number
14015-T29-TR007



78 BROAD STREET, CHIPPING SODBURY, BRISTOL, BS37 6AG
Tel: 01454 320 220
Web: www.connect-consultants.com
Email: info@connect-consultants.com
Fax: 01454 320 099

