

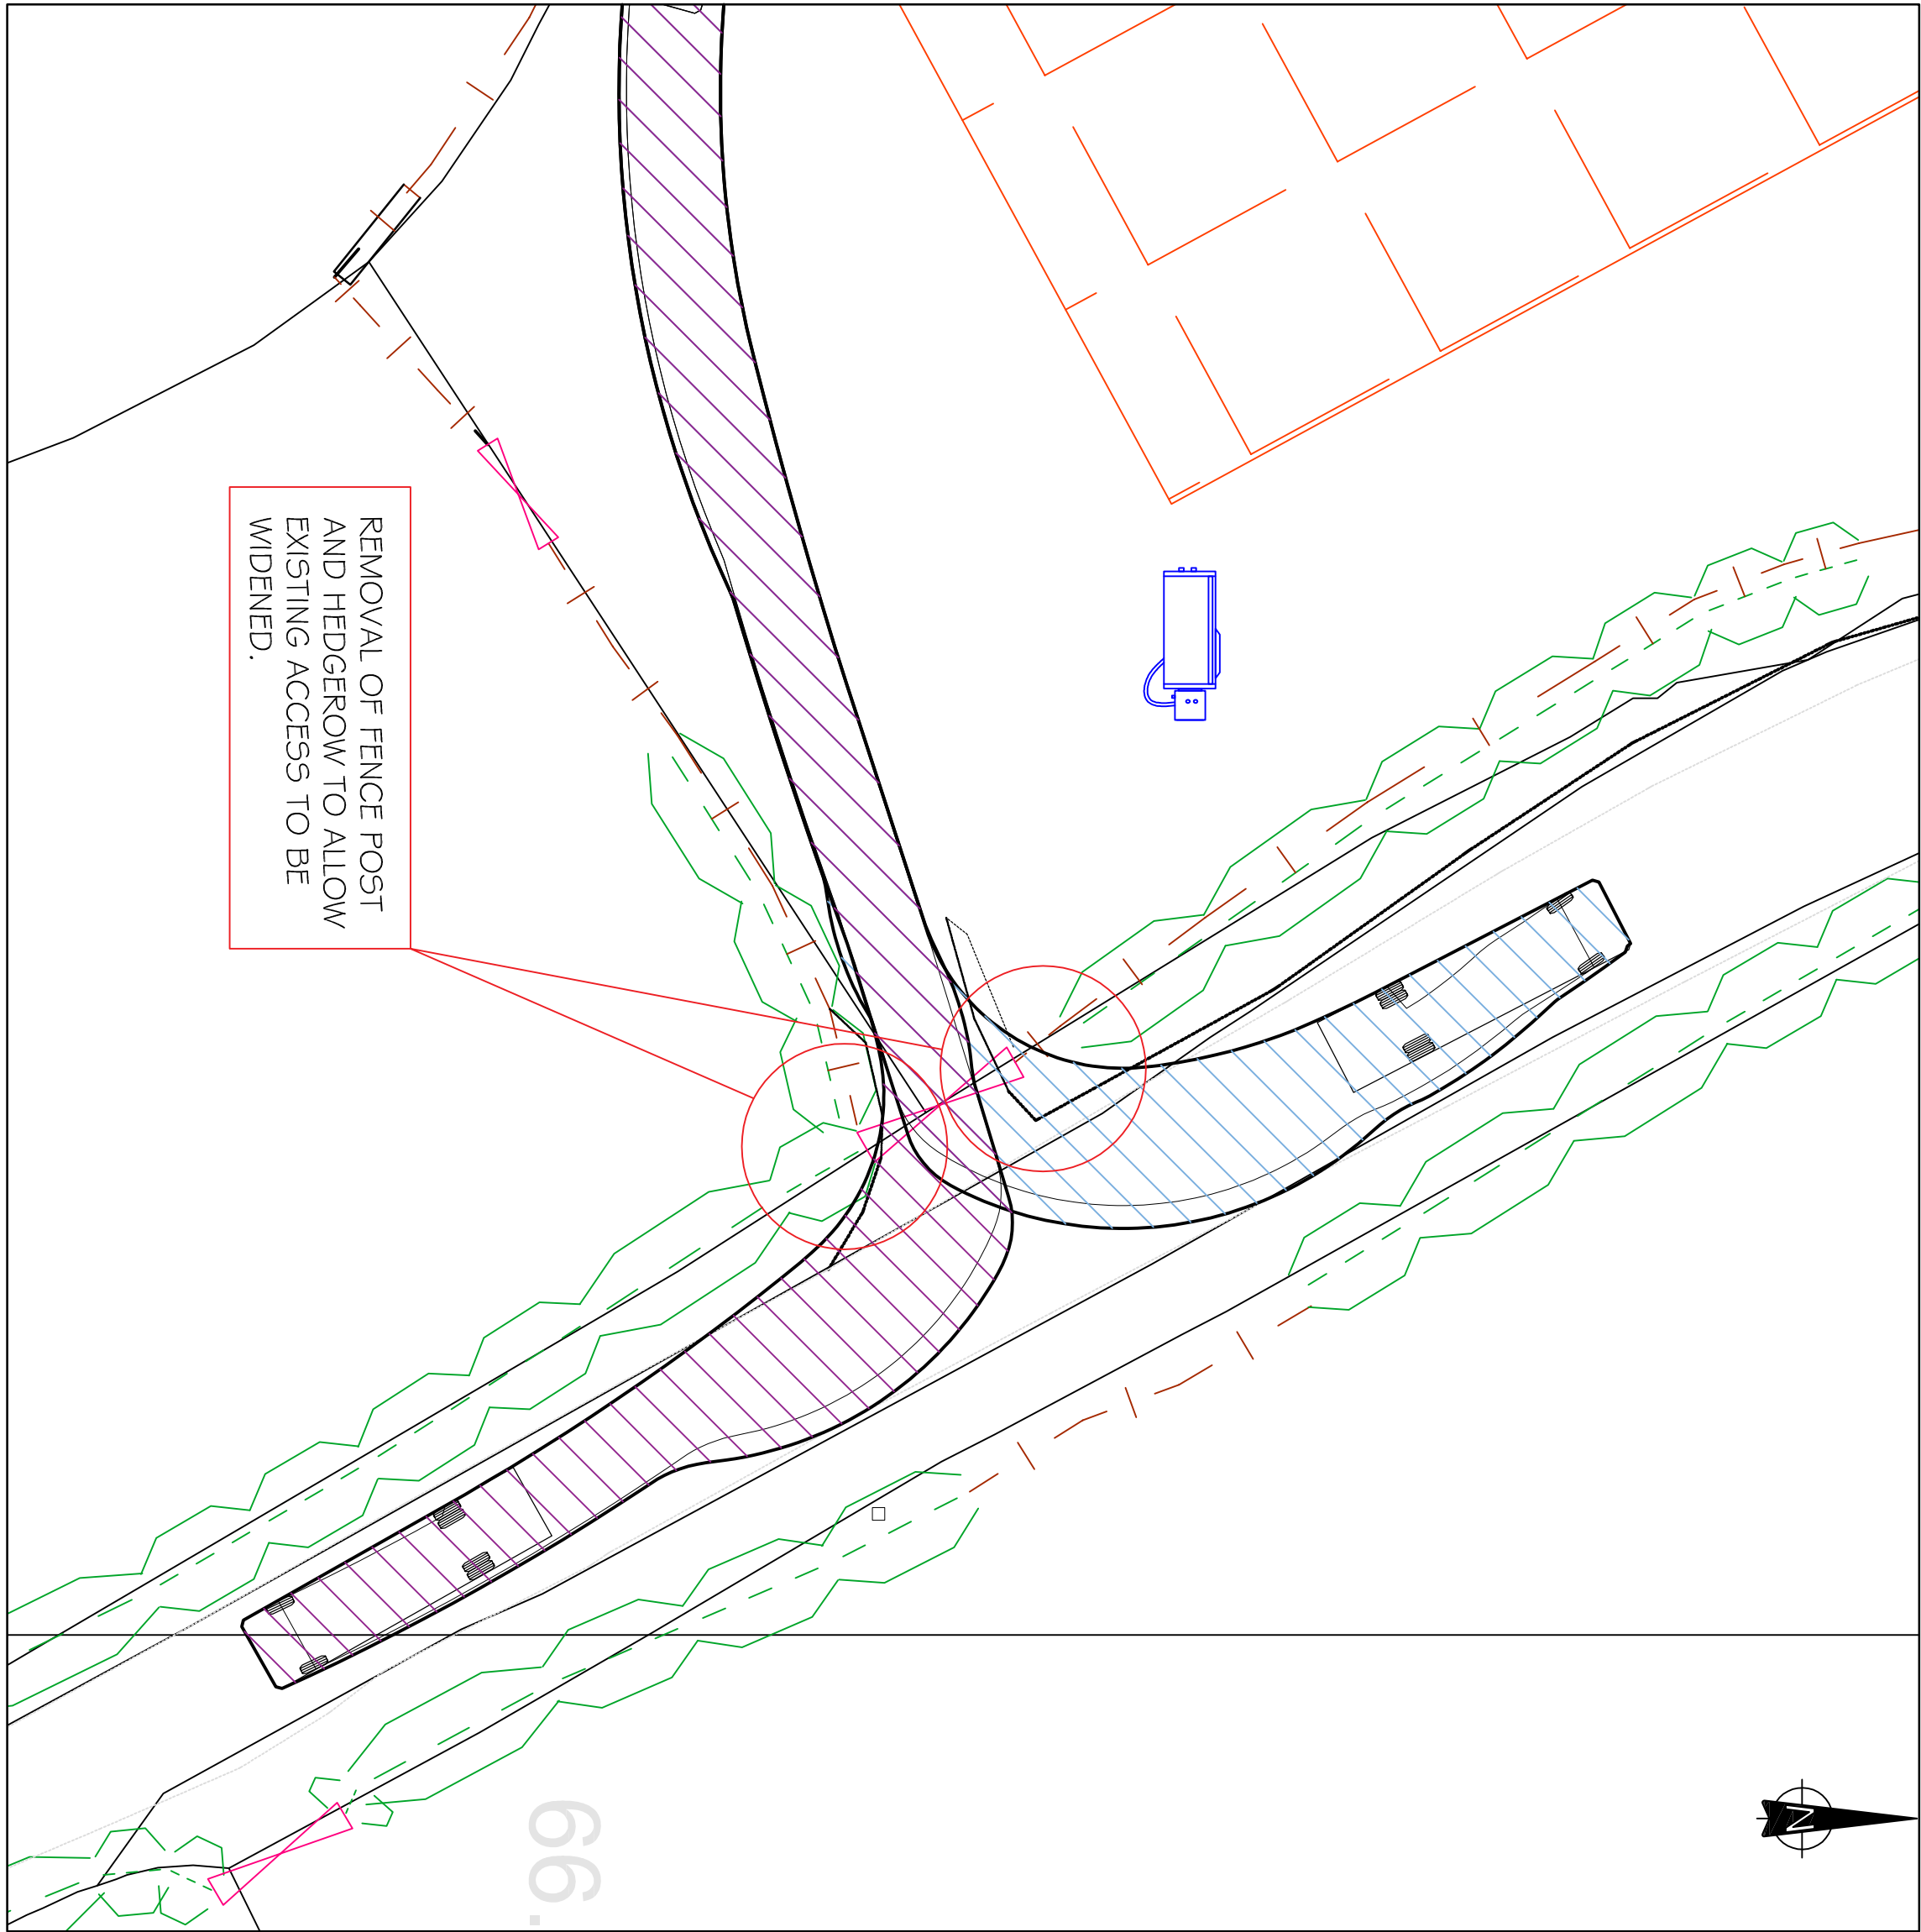
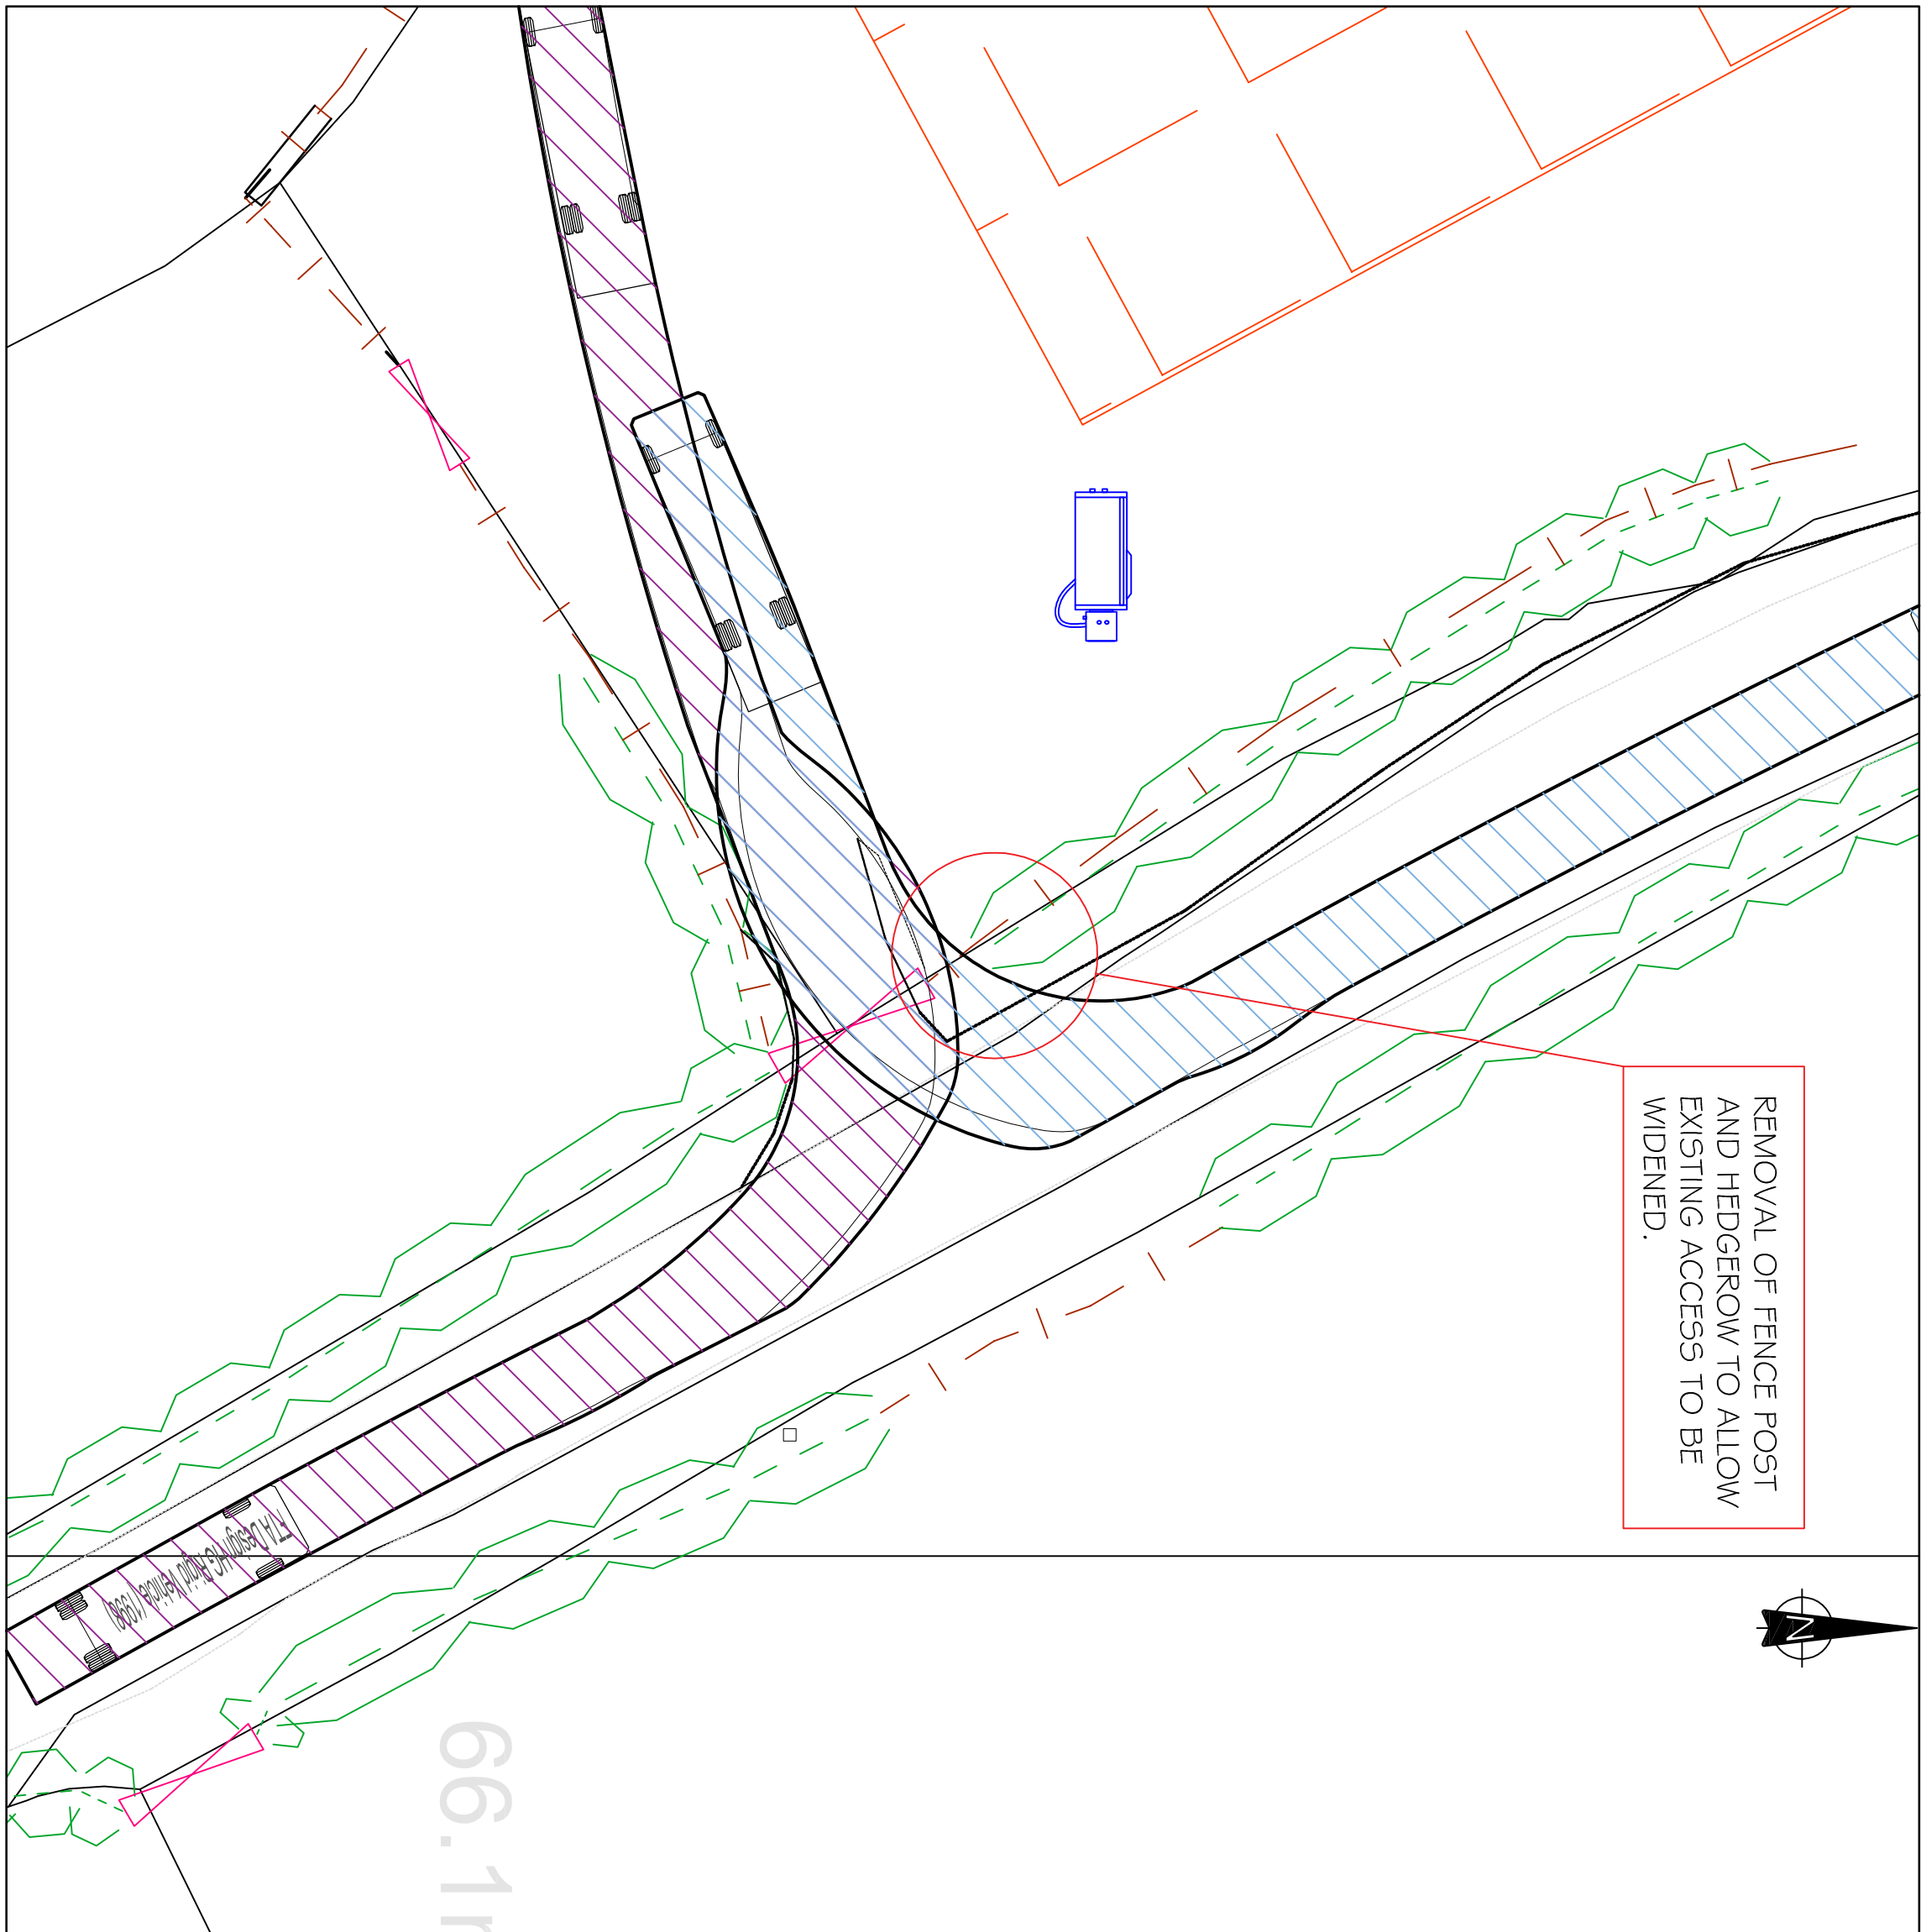


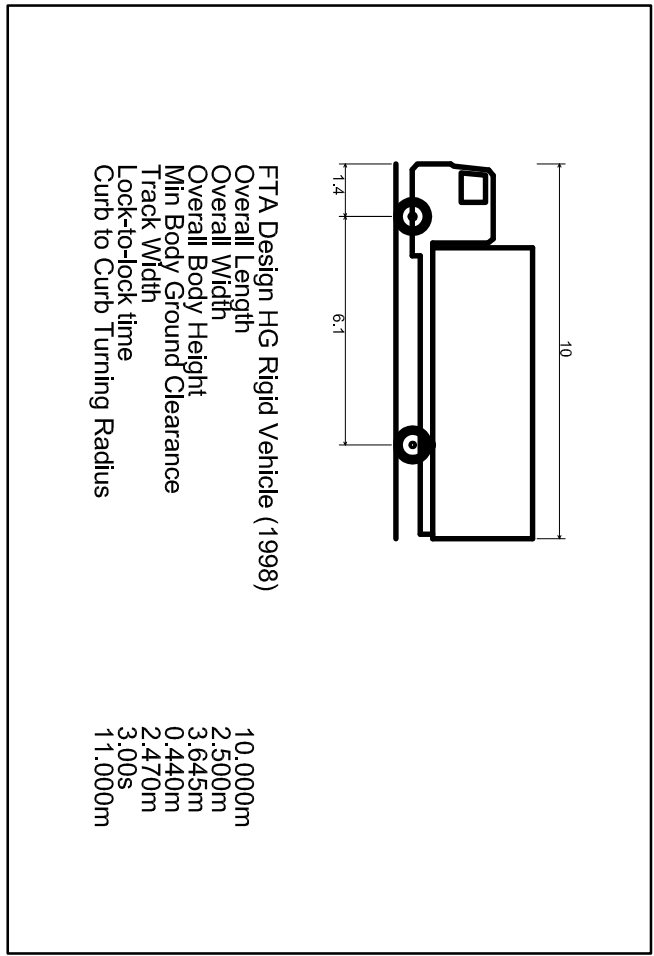

ENTRY MANOEUVRE USING A 10.0m RIGID VEHICLE

EXITING MANOEUVRE USING A 10.0m RIGID VEHICLE

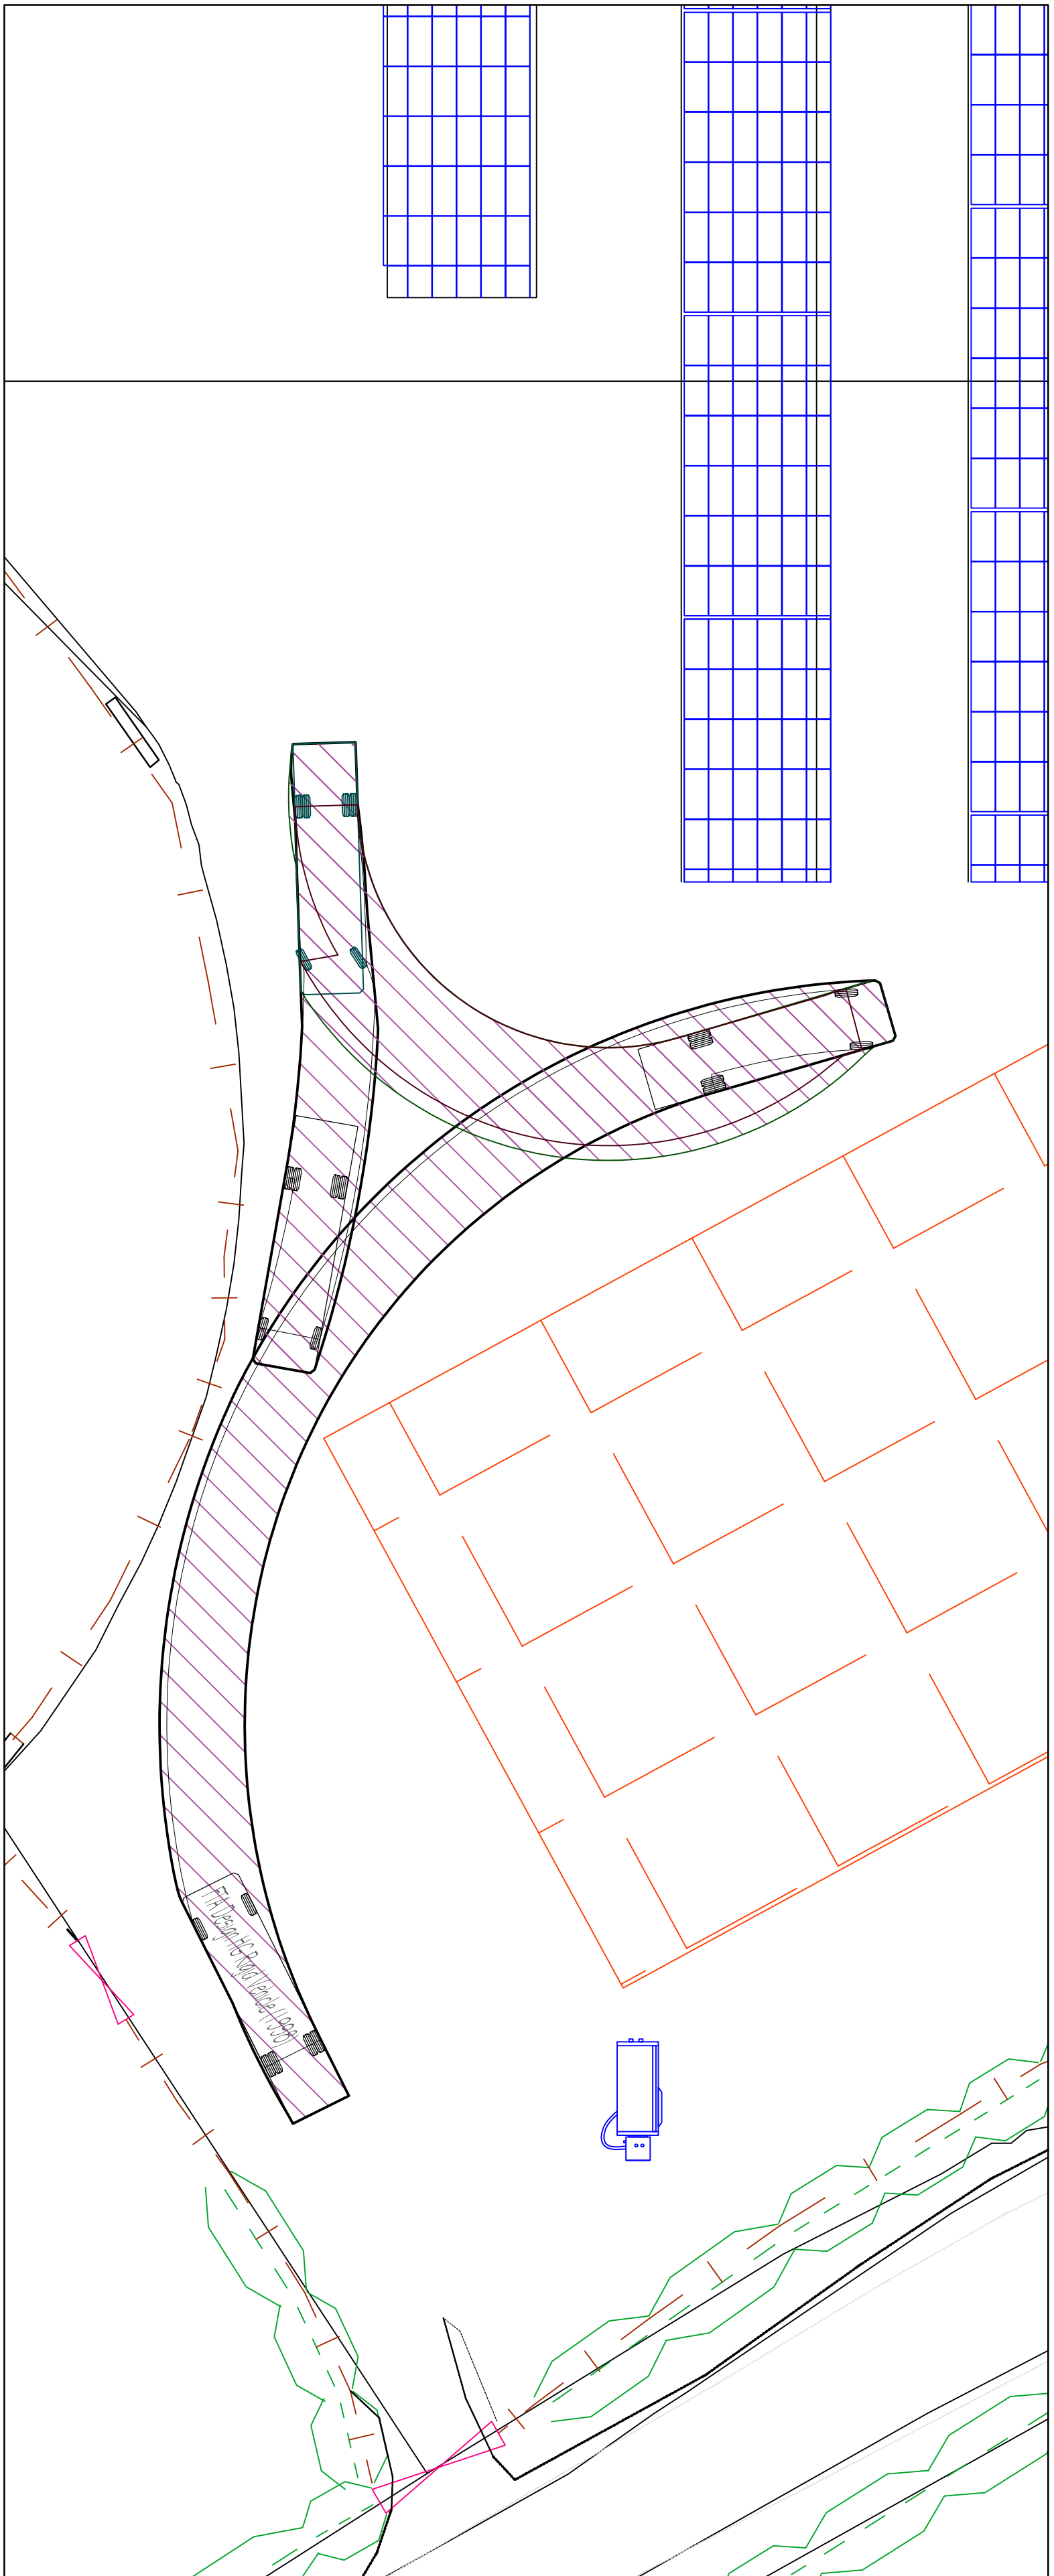

- NOTES
- SOLAR PV ARRAY
 - CCTV
 - TEMPORARY CONSTRUCTION COMPOUND (30x50)
 - EXISTING HEDGEROW
 - EXISTING FIELD GATE
 - EXISTING STOCK PROOF FENCING

EARTHWORM ENERGY
PLC Ltd

BORRAS HALL PROPOSED
SOLAR PV ARRAY

SWEPT PATH ANALYSIS
SHEET 2 of 2

DRAWN BY	DRM	DATE	17.12.15
REVIEWED BY	J.C	SCALE @ A1	1:200
AUTHORISED BY	HJ	ISSUE	P
DRAWING NUMBER	2320.PLG.15	REVISION	P1

Caulmert
engineering environmental planning