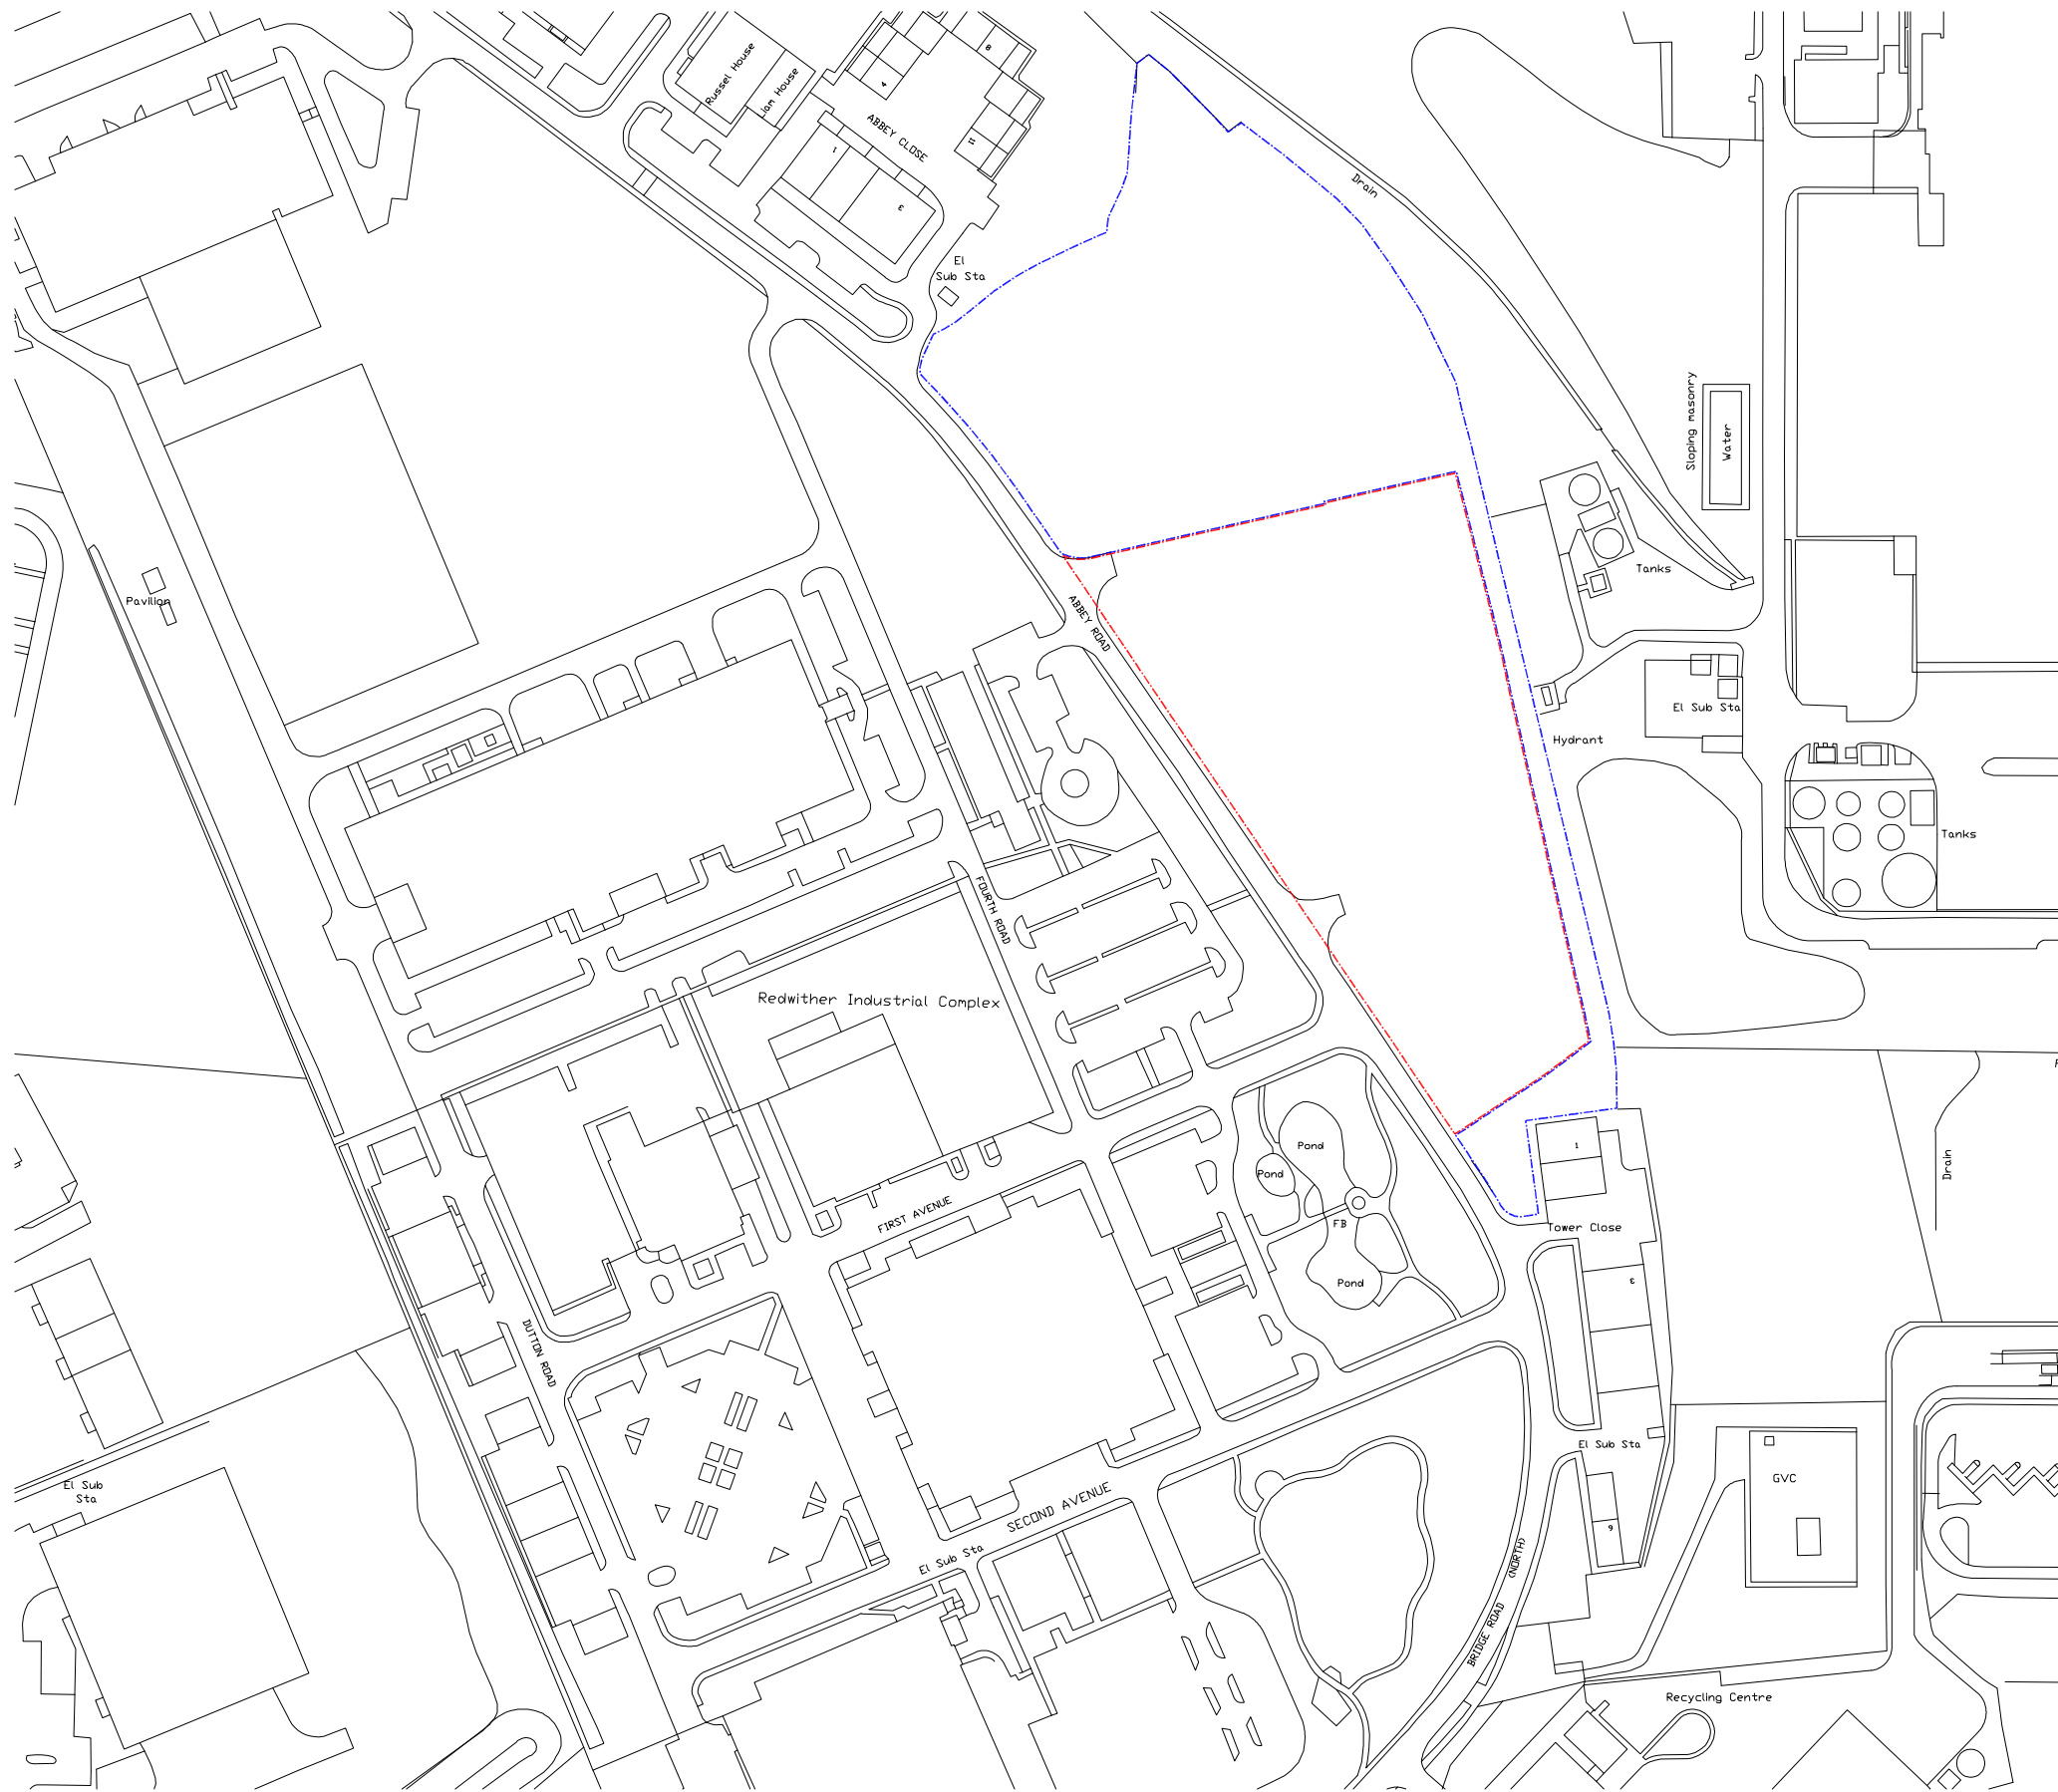


LOCATION PLAN SCALE 1-2500 SJ3850

Rev	Description	Date	By
Status: Planning			
Client: Russells Construction			
Contract: New Factory and Offices for: Clwyd Compounders Ltd. Wrexham			
Drawing: Site Location Plan			
Drawing No: AS450-01	Revision:	Scales: 1:2500@A3	
Drawn: RMC	Checked:	Date: JULY '15	