

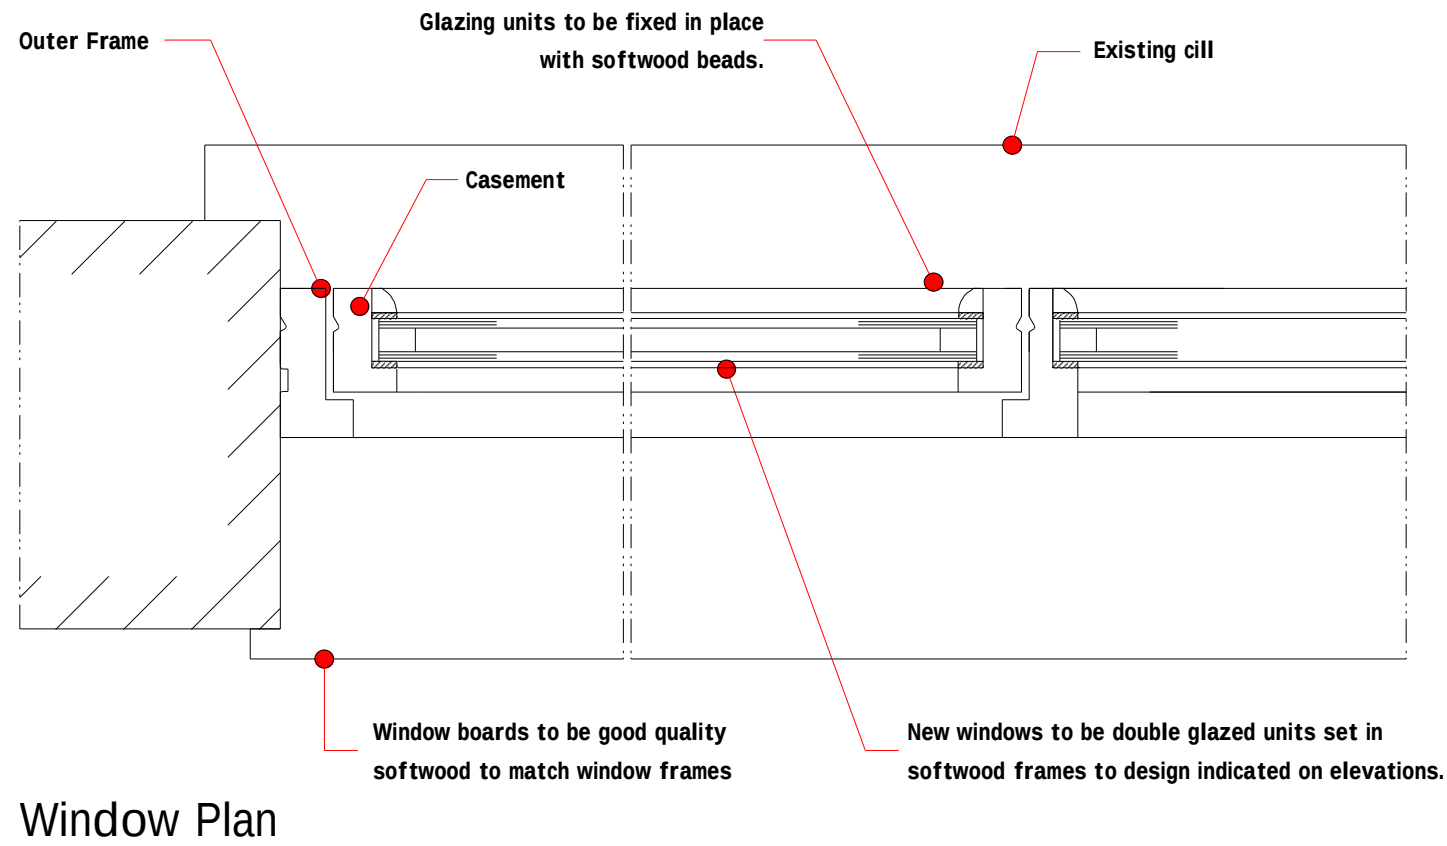
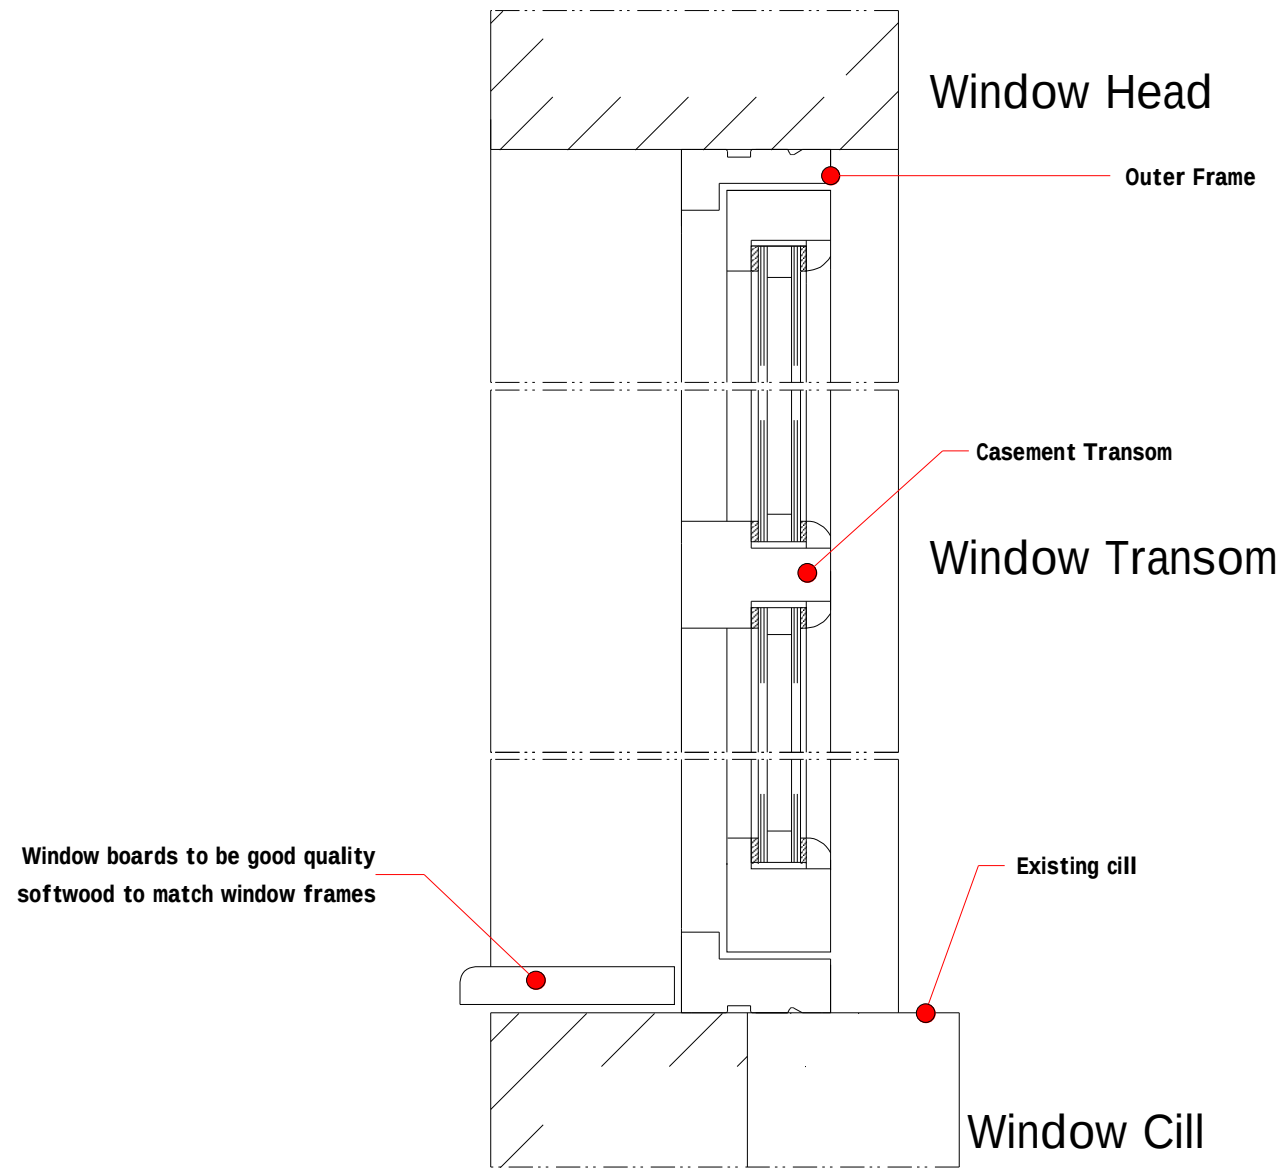


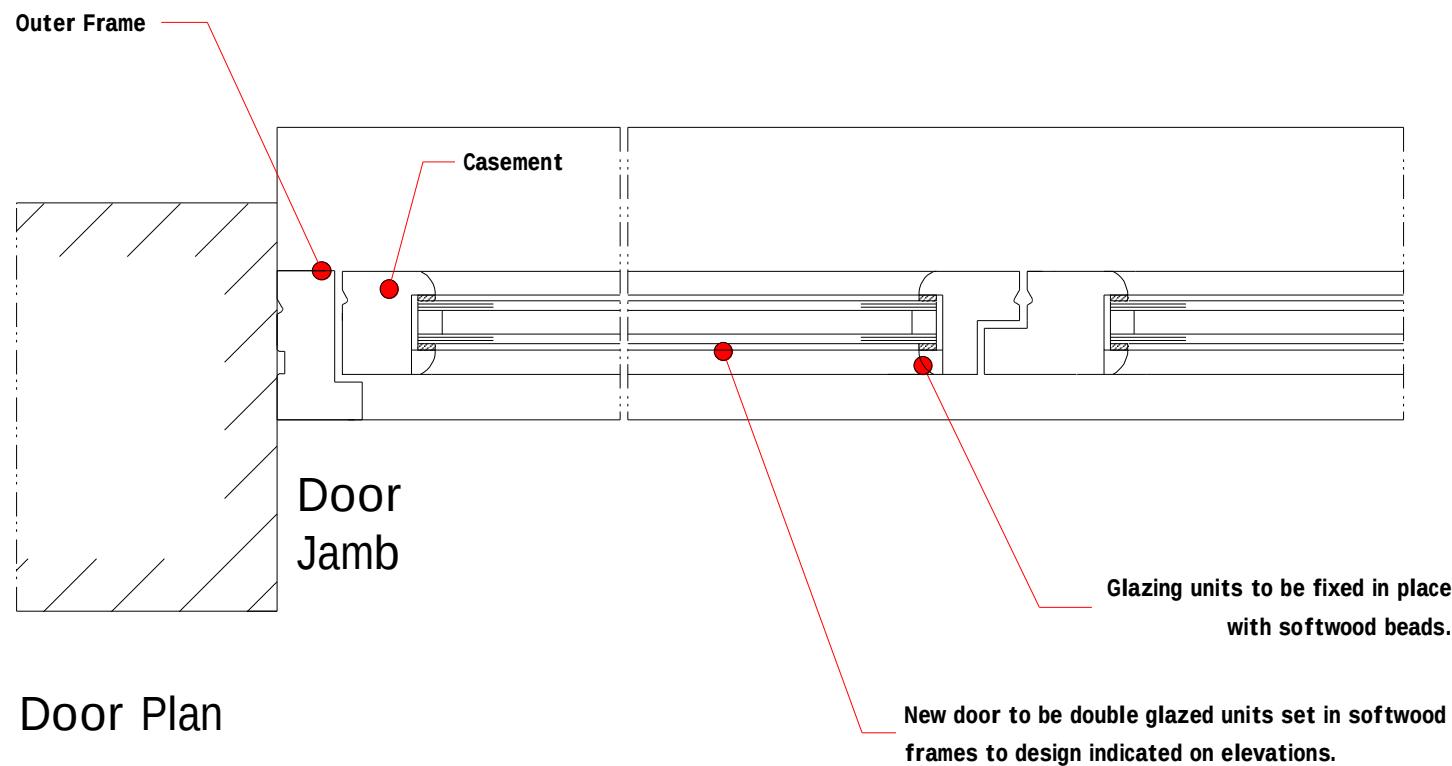

WINDOWS/DOORS/GLAZING
All windows and doors are to comprise sealed double glazed units set within good quality softwood frames with a grey colour finish. Sealed double glazed units are to achieve a minimum U-value of 1.6 W/m²K glazing. Opening areas of windows are to be equal to at least 5% of enclosed floor area with part of the opening set at 1750mm above floor level. Provide background ventilation by means of 8000mm² controllable trickle ventilators which are to be concealed. Glazing in critical locations such as within 800mm of floor level to windows, within 1500mm of floor level to doors, and windows adjacent to doors is to consist of laminated toughened safety glass in accordance with BS 6206 and permanently marked.

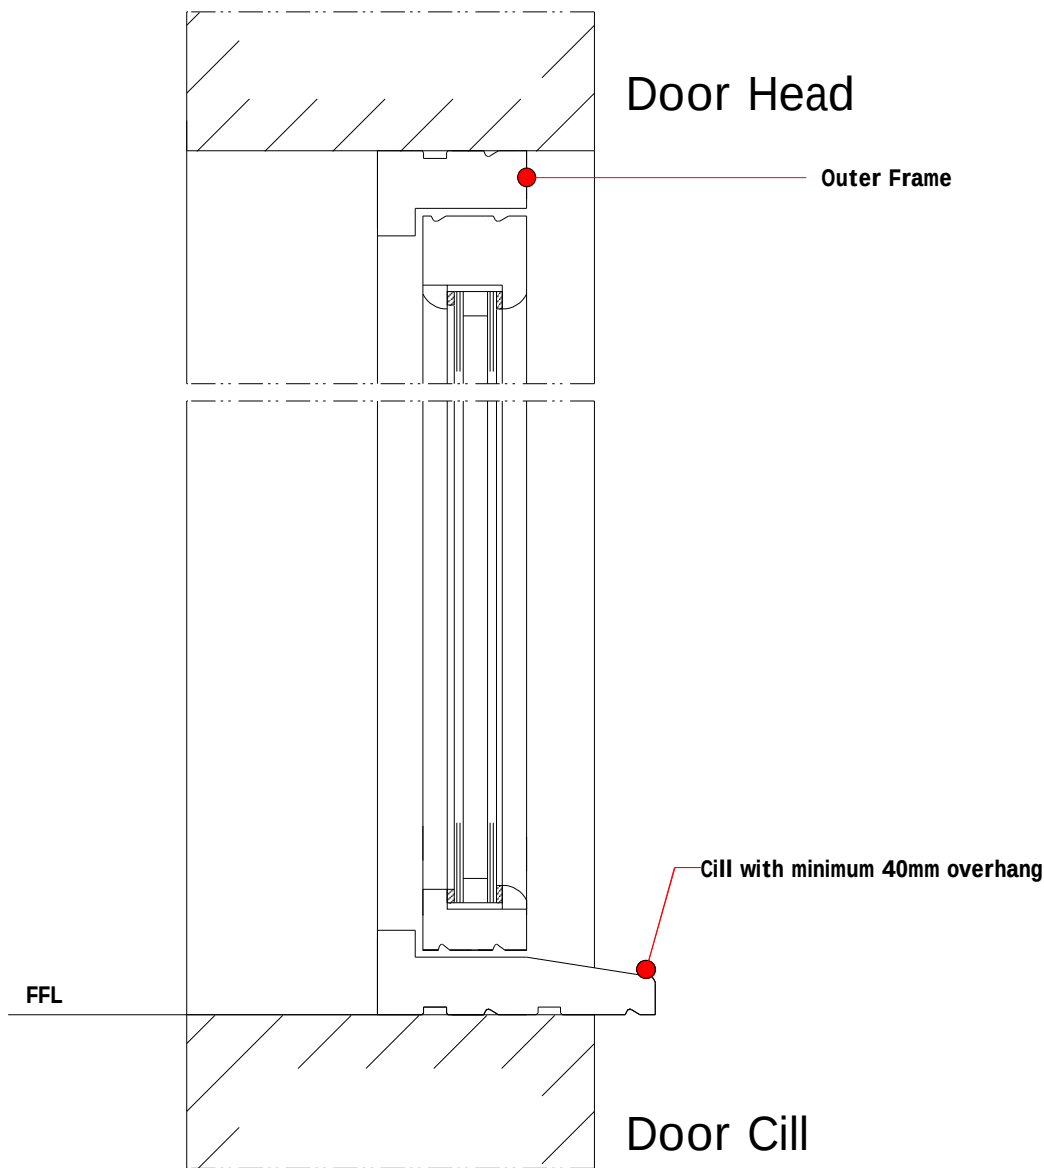

B	03/16	Planning Amends	S.M.E.
A	11/15	Design Amends	S.M.E.
Rev	Date	Detail	Initial

Project: Proposed Alterations to Penuel Chapel, Pandy, Glyn Ceiriog, Wrexham, LL20 7PD	
Title: Window & Door Details	Scale: (A2) 1:5

Drawn By: S M Eltham	Date: Nov 2015
Drawing No: W108/005	Sheet: 1 of 1

Office 3K4,
Redwither Business Tower,
Wrexham. LL13 9XT
Tel: 01978 356500
www.blueprintarchitectural.com