


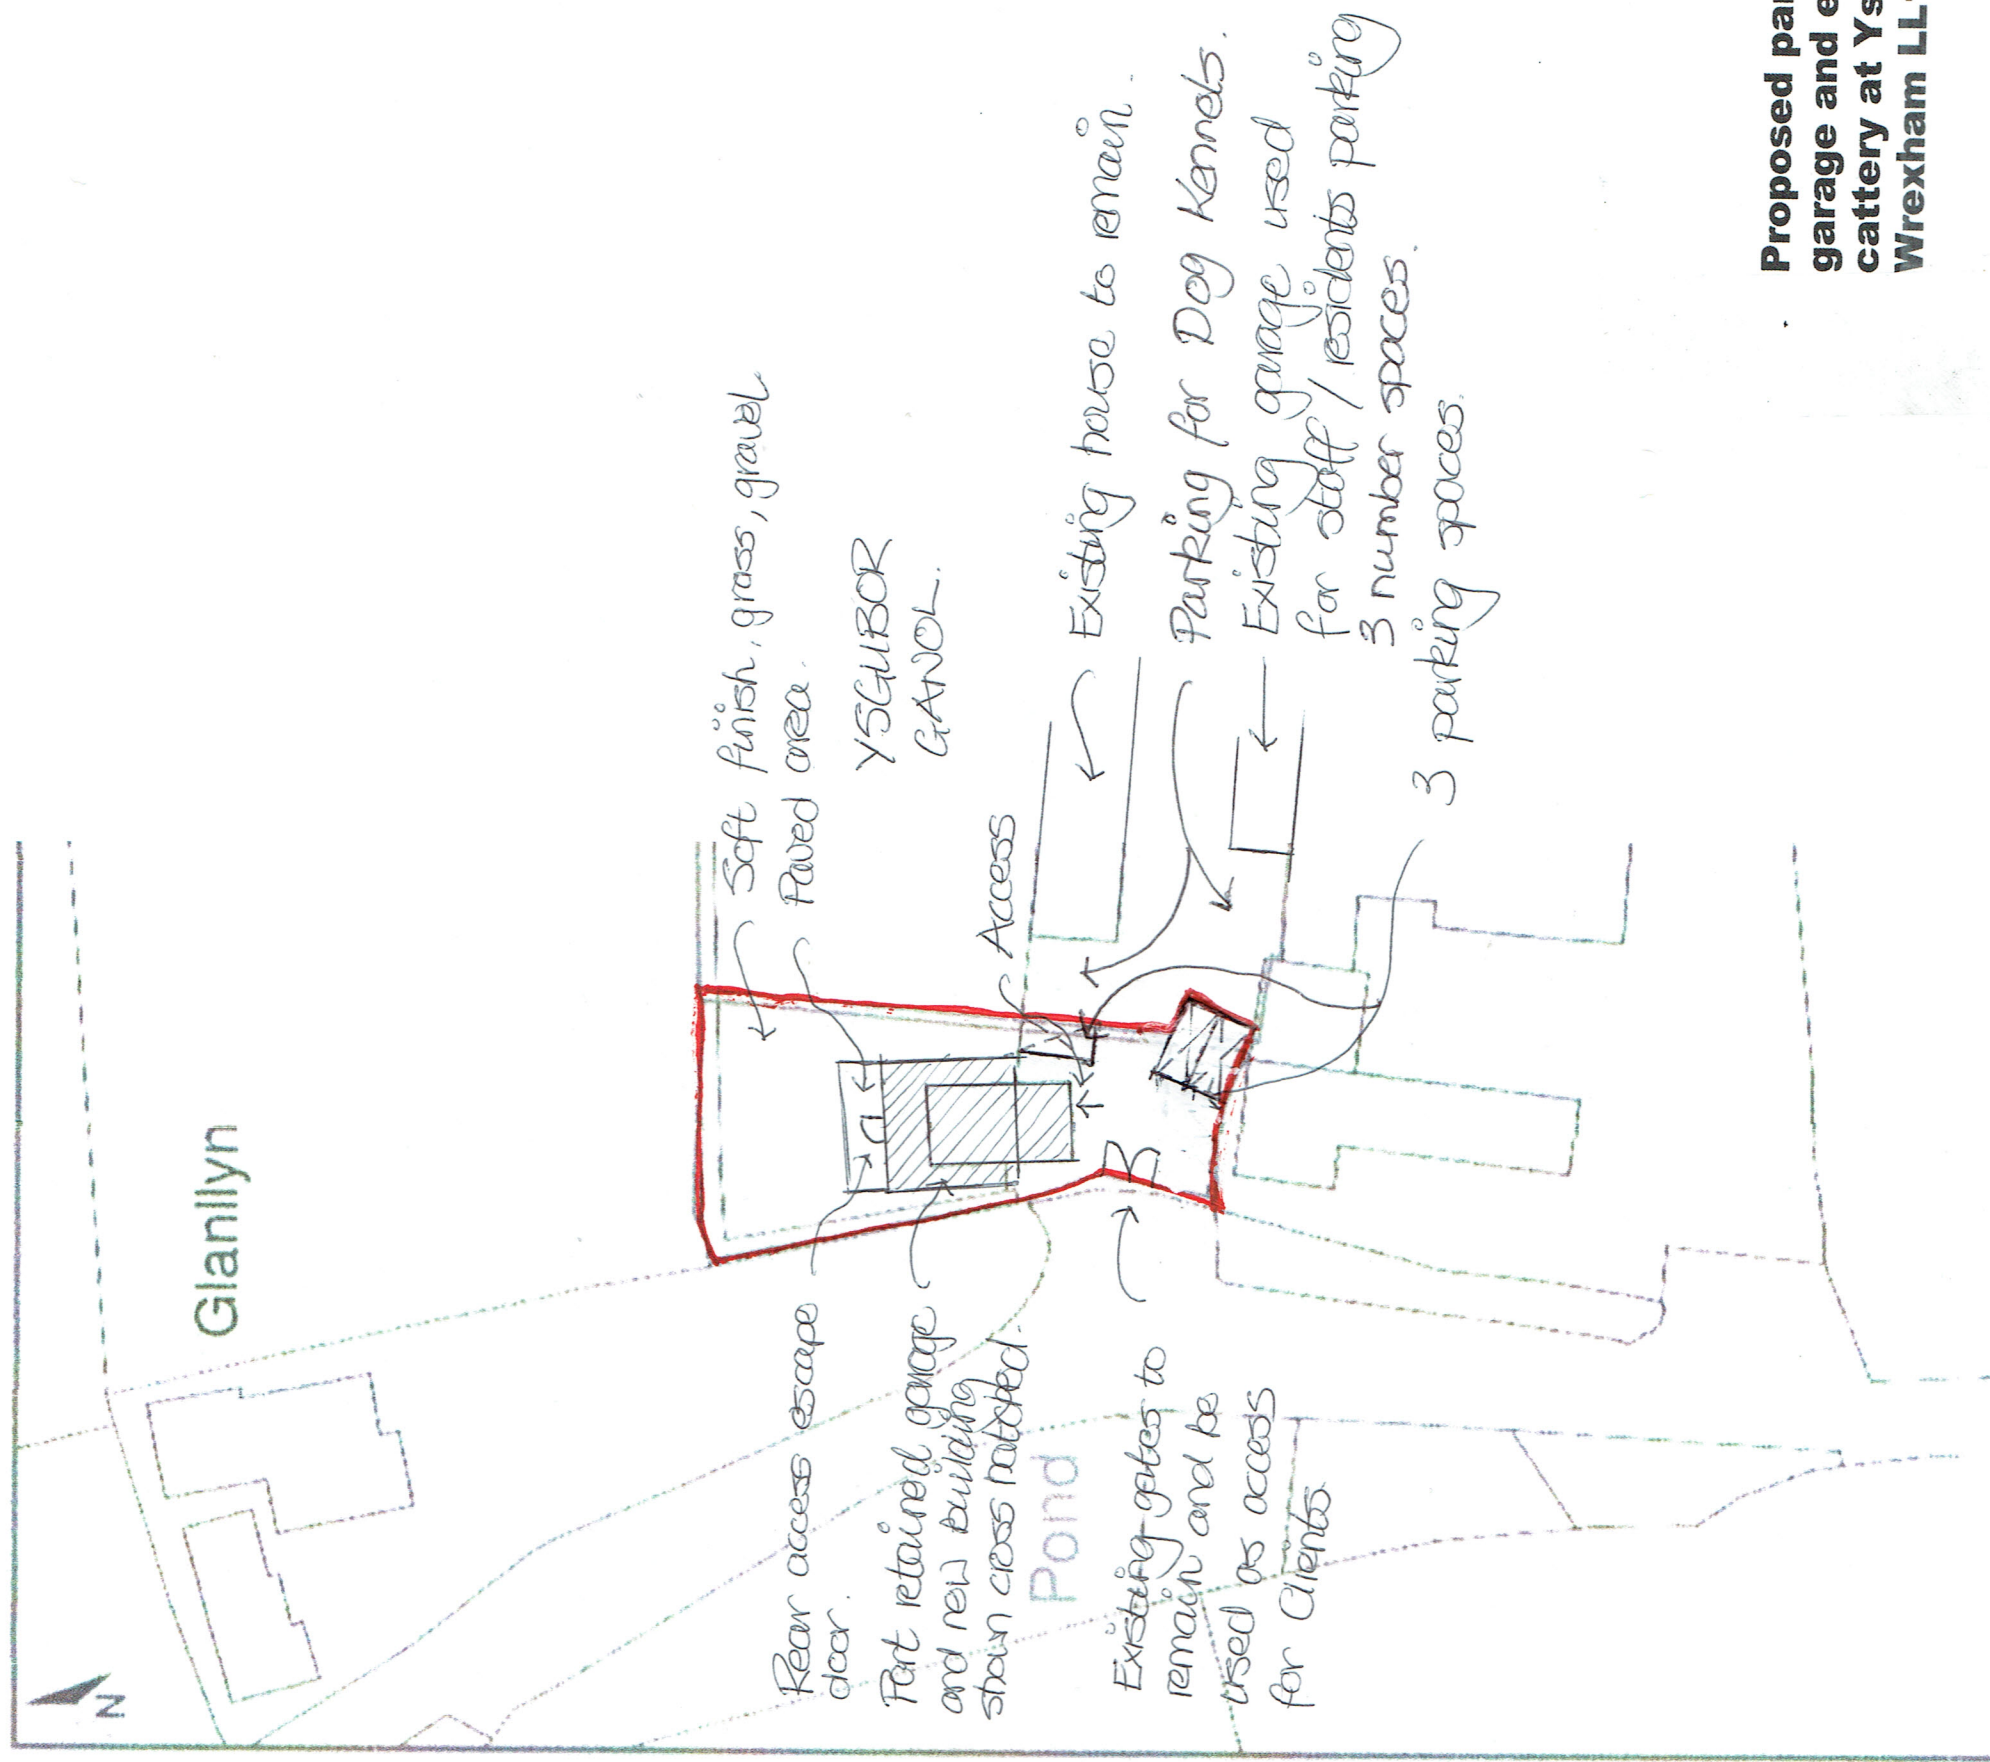

1:500 BLOCK PLAN.

Rev A:- Parking amended following comments received from Planners.

Proposed partial demolition of existing garage and erection of new building to form cattery at Ysgubor Ganol. Penrycae, Wrexham LL14. IUN for Ms. G. Czerniak.