




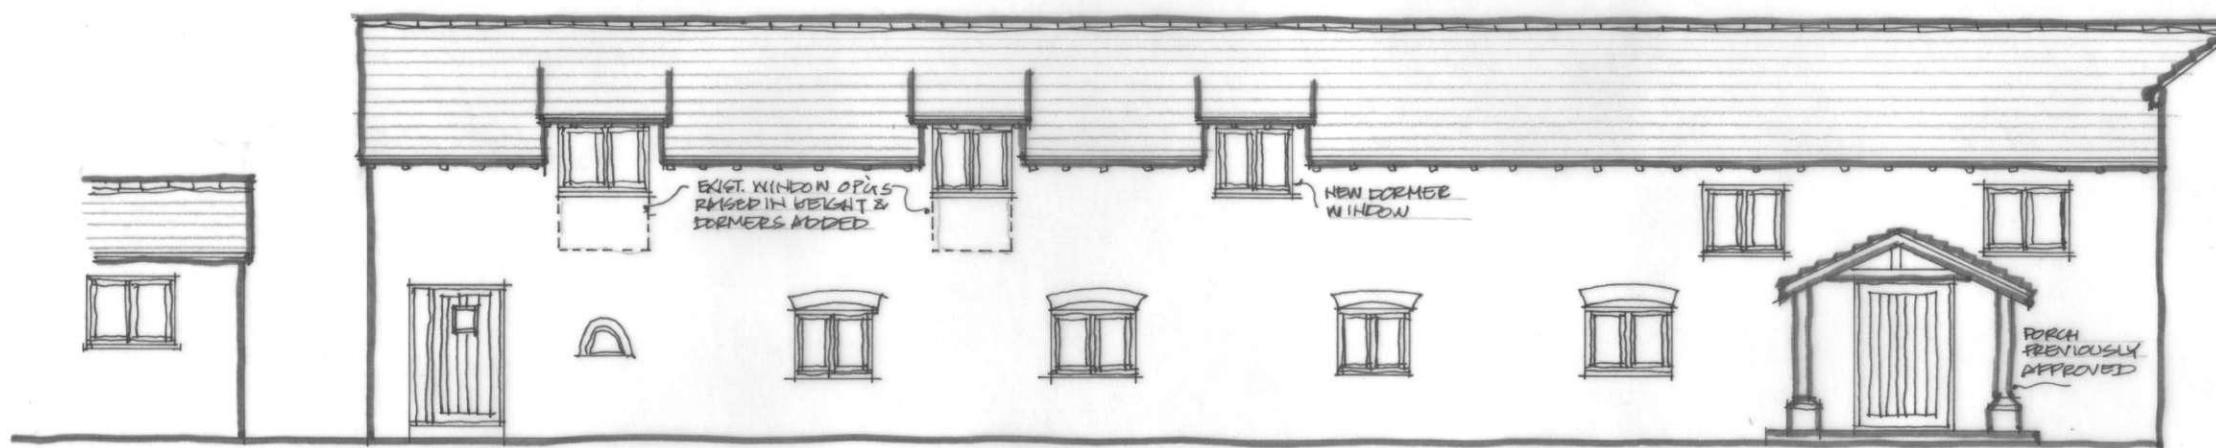

EAST ELEVATION

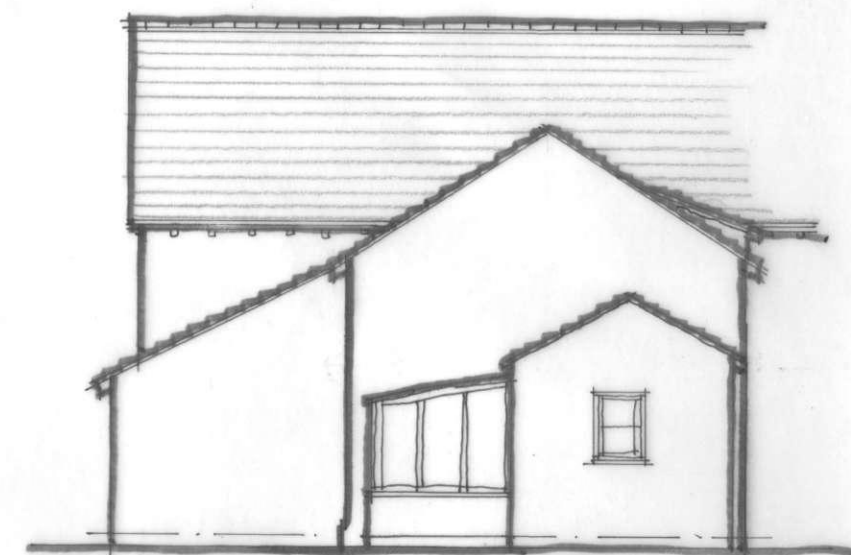

SOUTH ELEVATION

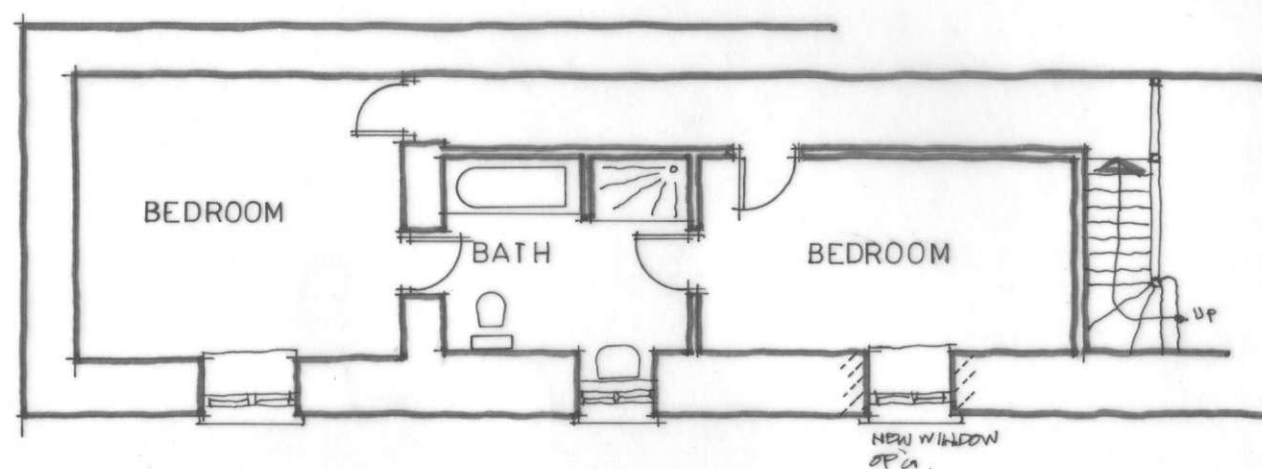

FIRST FLOOR PLAN

REVISION A 25.02.16 SOUTH ELEVATION ADDED

PROPOSED DORMERS
THE BARN • PENTRE SAESON • BWLCHGWYN
FOR Mr & Mrs .G. Fielding

PROPOSED PLAN & ELEVATION
1:100 at A3 December 2015

1510.05 A