


A3

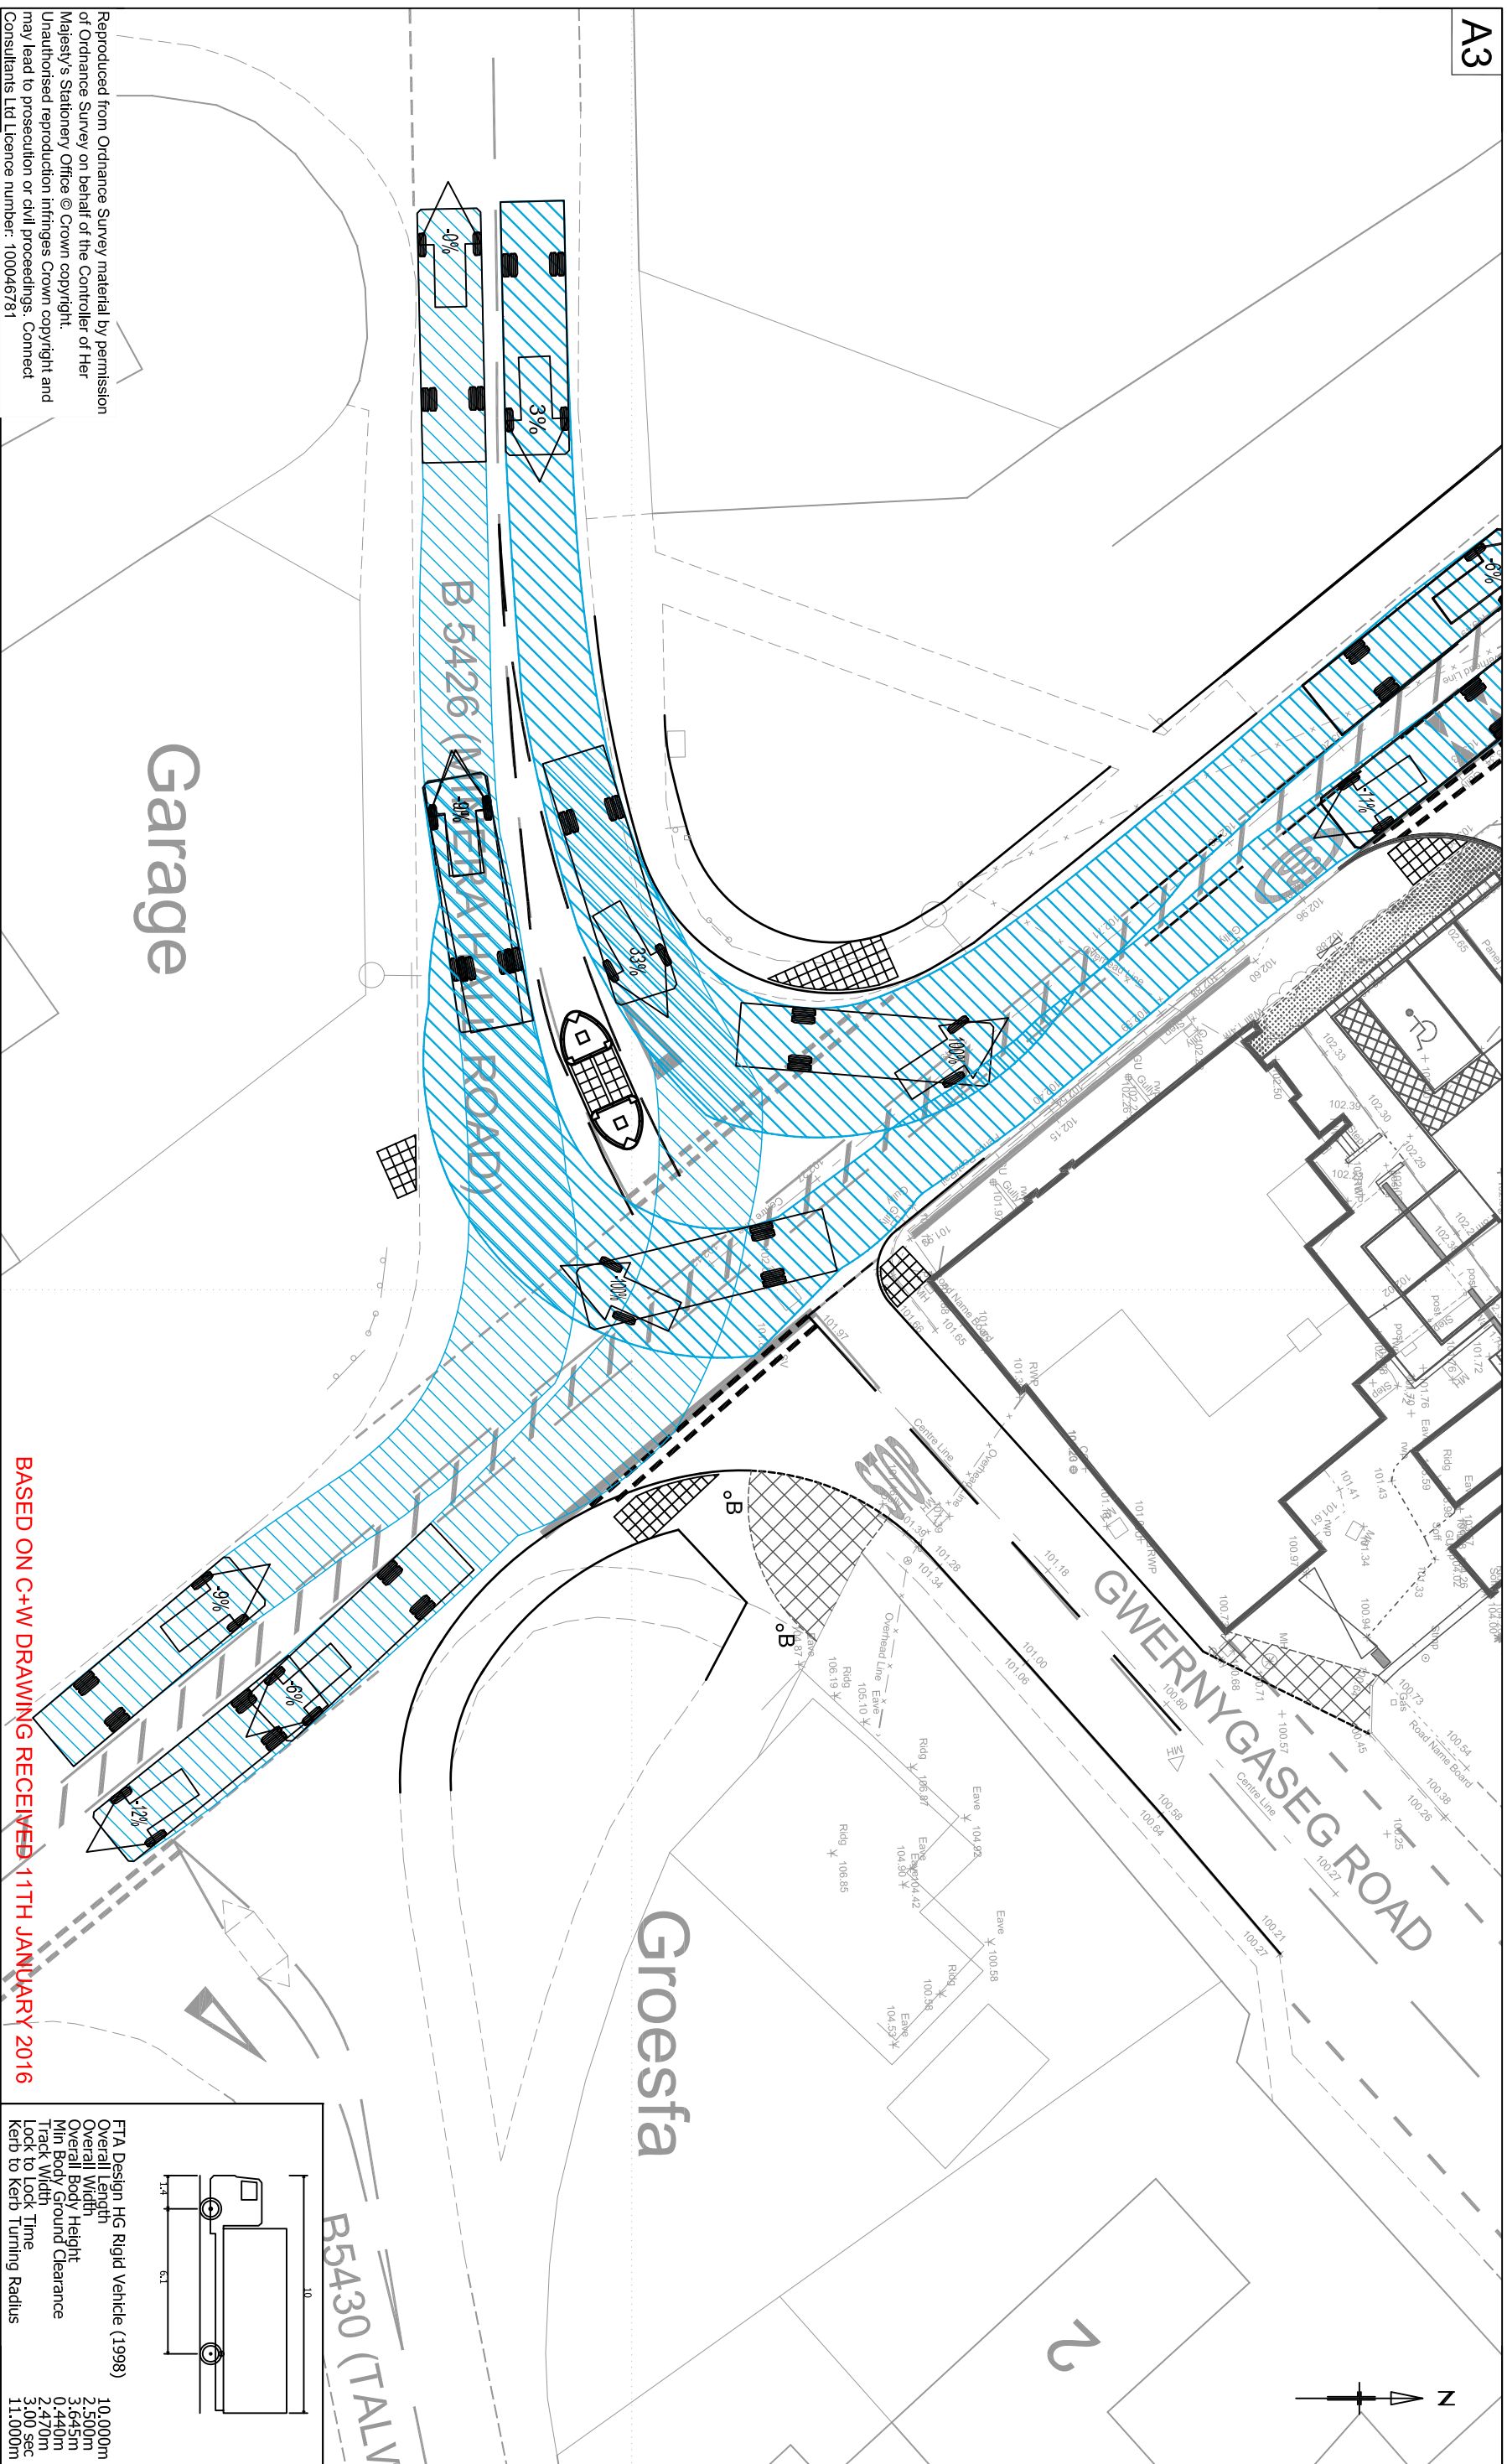

Reproduced from Ordnance Survey material by permission of Ordnance Survey on behalf of the Controller of Her Majesty's Stationery Office © Crown copyright.
Unauthorised reproduction infringes Crown copyright and may lead to prosecution or civil proceedings. Connect Consultants Ltd Licence number: 100046781

BASED ON C+W DRAWING RECEIVED 11TH JANUARY 2016

 78 BROAD STREET, CHIPPING SODDBURY, BRISTOL, BS37 6AG Tel: 01454 320 220 Fax: 01454 320 099 Web: www.connect-consultants.com Email: bristol@connect-consultants.com			
  committed to Platinum award			
  QUALITY MANAGEMENT SYSTEM ISO 9001 : 2008 FS 99497			
client	NEW RIVER RETAIL		
project	PROPOSED DEVELOPMENT MINERA FIVE CROSSES		
title	SWEPT PATH ANALYSIS 10m RIGID VEHICLE		
scale	1:250	drawn by M.C.W	checked by F.S.N
date	14015-T29-TR002.DWG JAN 2016		
drawing number	14015 - T29 - TR002	rev.	A