

Rev:	Description:	Date:


MACBRYDE
HOMES


Macbryde Homes Limited,
Macbryde House, Unit 28,
St. Asaph Business Park,
Ffordd Richard Davies, St Asaph,
Denbighshire. LL17 0LJ.
Tel. 01745 536677
Fax. 01745 536688

Site: Croesnewydd Road, Wrexham

File:
Oakley Block Floor Plans

Scale:	Date:
1:100	12.02.16

Ref:	CRW-Oak-PL01
Rev:	-

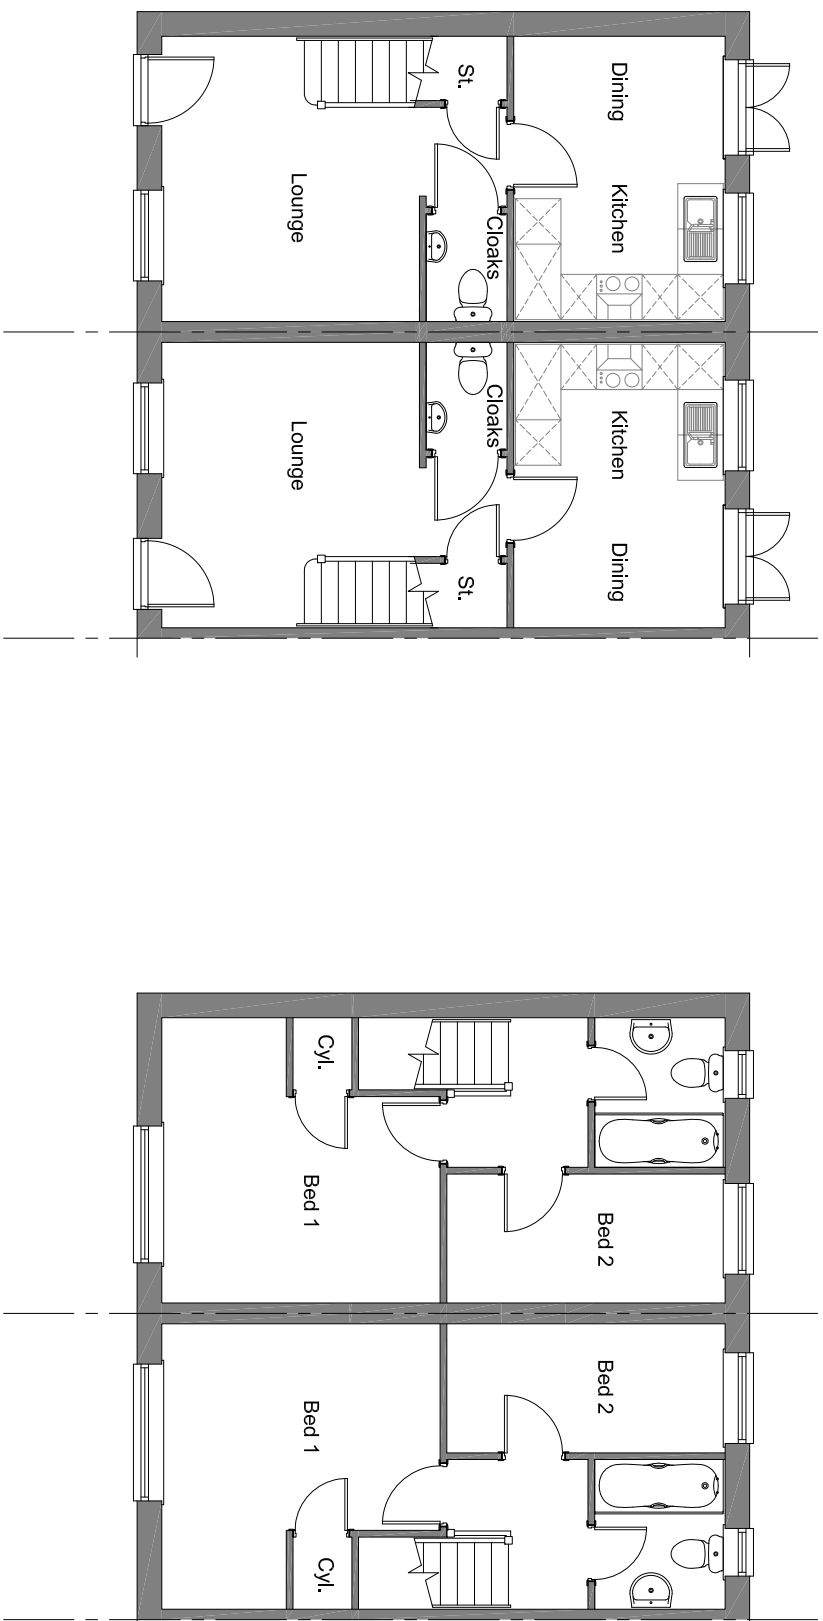

GROUND FLOOR

FIRST FLOOR