



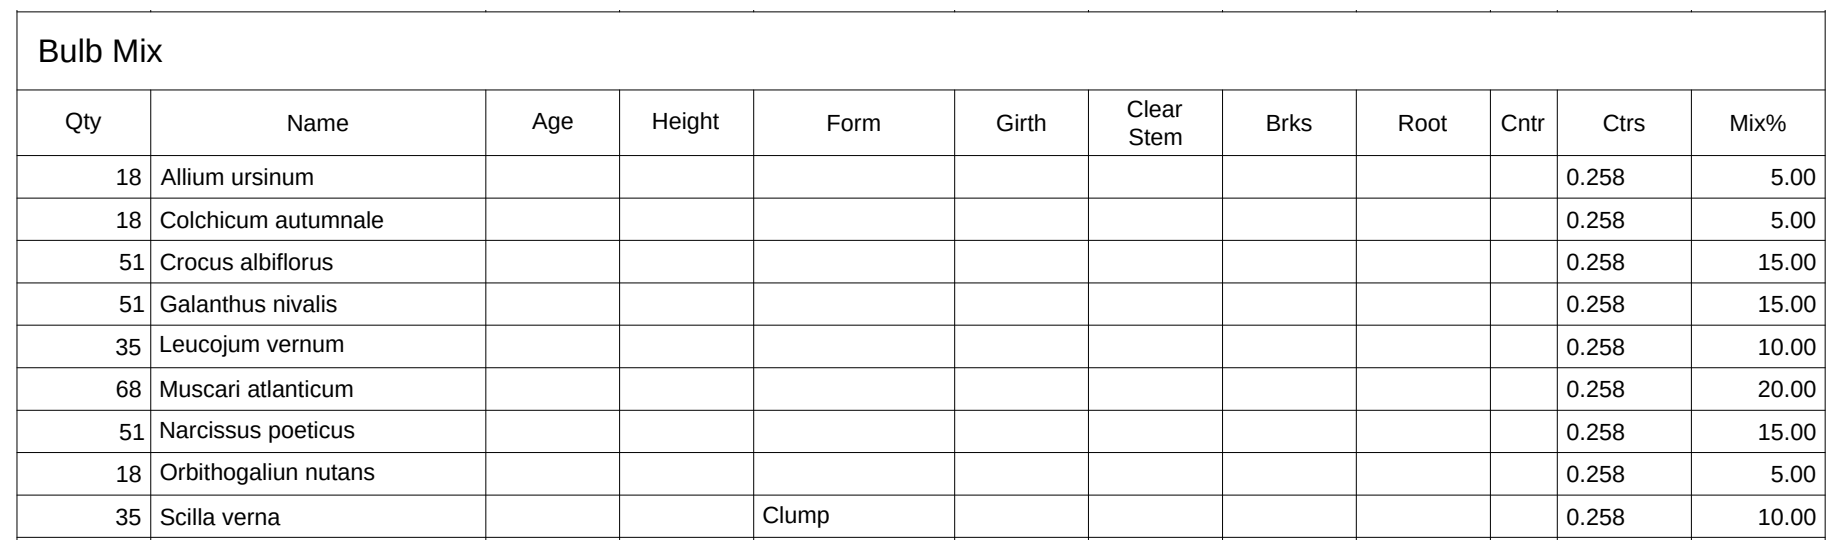


- Trees to include double timber stakes.
- Hedgerow to be planting at 5nr per lin/m in a double staggered row
- Apply 75mm medium grade bark mulch to all planting areas.

Full Planting Schedule										
Qty	Name	Age	Height	Form	Girth	Clear Stem	Brks	Root	Cntr	Ctrs
1	Acer campestre	3x	min 450cm	Standard (Extra heavy)	14-16cm	min 200cm	22	RB		1.000
22	Achillea 'Cloth of Gold'							C	3L	0.447
28	Ajuga reptans							C	3L	0.447
36	Alchemilla mollis							C	3L	0.447
1	Alnus cordata		400-450cm	Standard (Extra heavy)	14-16cm	min 200cm		RB		1.000
4	Amelanchier lamarckii	2x	300-350	Standard	10-12cm	175-200		RB		1.000
26	Bergeria 'Bressingham Ruby'							C	3L	0.450
3	Betula albonensis 'Fascination'	3x	400-450cm	Standard (extra-heavy)	16-18cm	Min 200cm		RB		0.000
2	Betula utilis jacquemontii	3x	250-300cm	Multi-stem				RB		1.000
58	Buxus sempervirens		30-40cm					C	5L	0.200
17	Carex flacca		30-40cm					C	3L	0.447
163	Carpinus betulus	1u1	125-150	Seedling - undercut				BR		0.200
13	Caryopteris clandonensis 'Blue Mist'		20-30cm					C	3L	0.447
24	Centranthus alba							C	3L	0.447
42	Choisyia ternata		40-60cm				3	C	3L	0.577
67	Cornus sericea 'Kelsey'		30-40cm				3	C	3L	0.447
40	Deschampsia cespitosa		30-40cm					C	3L	0.447
17	Echinacea purpurea							C	3L	0.447
247	Escallonia 'Donard Radiance'		60-80cm				5	C	5L	0.200
40	Euonymus fortunei 'Emerald Gaiety'		20-30cm (D)				2	C	3L	0.447
76	Fuchsia magellanica		20-30cm					C	3L	0.447
49	Fuchsia 'Mrs Popple'		20-30cm				2	C	3L	0.447
49	Geranium macrorrhizum		30-40cm					C	3L	0.447
58	Geranium pratense		30-40cm	Cutting				C	3L	0.447
44	Hebe albicans 'Red Edge'		20-30cm				2	C	3L	0.447
52	Hebe 'Great Orme'		30-40cm					C	3L	0.447
61	Hebe pinguifolia 'Pagei'		20-30cm				2	C	3L	0.447
2	Hydrangea macrophylla 'White Wave'		40-60cm					C	5L	1.000
49	Lavandula angustifolia 'Hidcote'		20-30				2	C	3L	0.447
3	Liquidambar styraciflua	3x	min 450cm	Standard (Extra heavy)	14-16cm	min 200cm		RB		1.000
2	Malus 'Golden Hornet'	2x	150-175cm	Maiden				B		1.000
27	Pennisetum alopecuroides 'Hamein'		20-30cm					C	3L	0.470
16	Philadelphus 'Manteau d'Hermine'		30-40cm				2	C	3L	0.447
1	Prunus avium	3x	400-450cm	Standard (extra-heavy)	14-16cm	175-200cm		RB		1.000
34	Pyracantha coccinea		30-40cm					C	3L	0.577
1	Pyrus 'Conference'		175-200cm					B		1.000
44	Rosmarinus officinalis		30-40				2	C	3L	0.447
36	Rudbeckia fulgida 'Goldsturm'							C	3L	0.447
19	Salvia officinalis		20-30cm					C	3L	0.447
25	Sarcococca confusa		20-30cm				3	C	3L	0.447
50	Sarcococca humilis		20-30cm					C	3L	0.447
32	Sedum spectabile								3L	0.447
2	Sorbus aucuparia 'Cardinal Royal'	3x	400-450cm	Standard (Extra heavy)	14-16cm	175-200cm		RB		1.000
11	Stachys lanata		20-30cm					C	3L	0.447
25	Stipa arundinacea		10-15cm					C	3L	0.450
23	Thymus vulgaris							C	3L	0.447
49	Viburnum davidii		30-40cm				8	C	3L	0.447
33	Vinca major		30-40cm					C	3L	0.447

 Specimen shrub

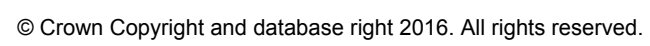

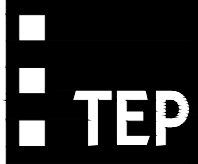		Genesis Centre Birchwood Science Park Warrington WA3 7BH Tel 01925 844004 Fax 01925 844002 e-mail tep@tep.uk.com	
Project			
Grosvenor Road Wrexham			
Title			
Detailed Planting Plan Lower Ground Floor			
Drwg No		D5644.002	
Scale		Date	
1:200 @ A1		17/03/16	
Drawn	Checked	Approved	
NVF	SW	JTS	