



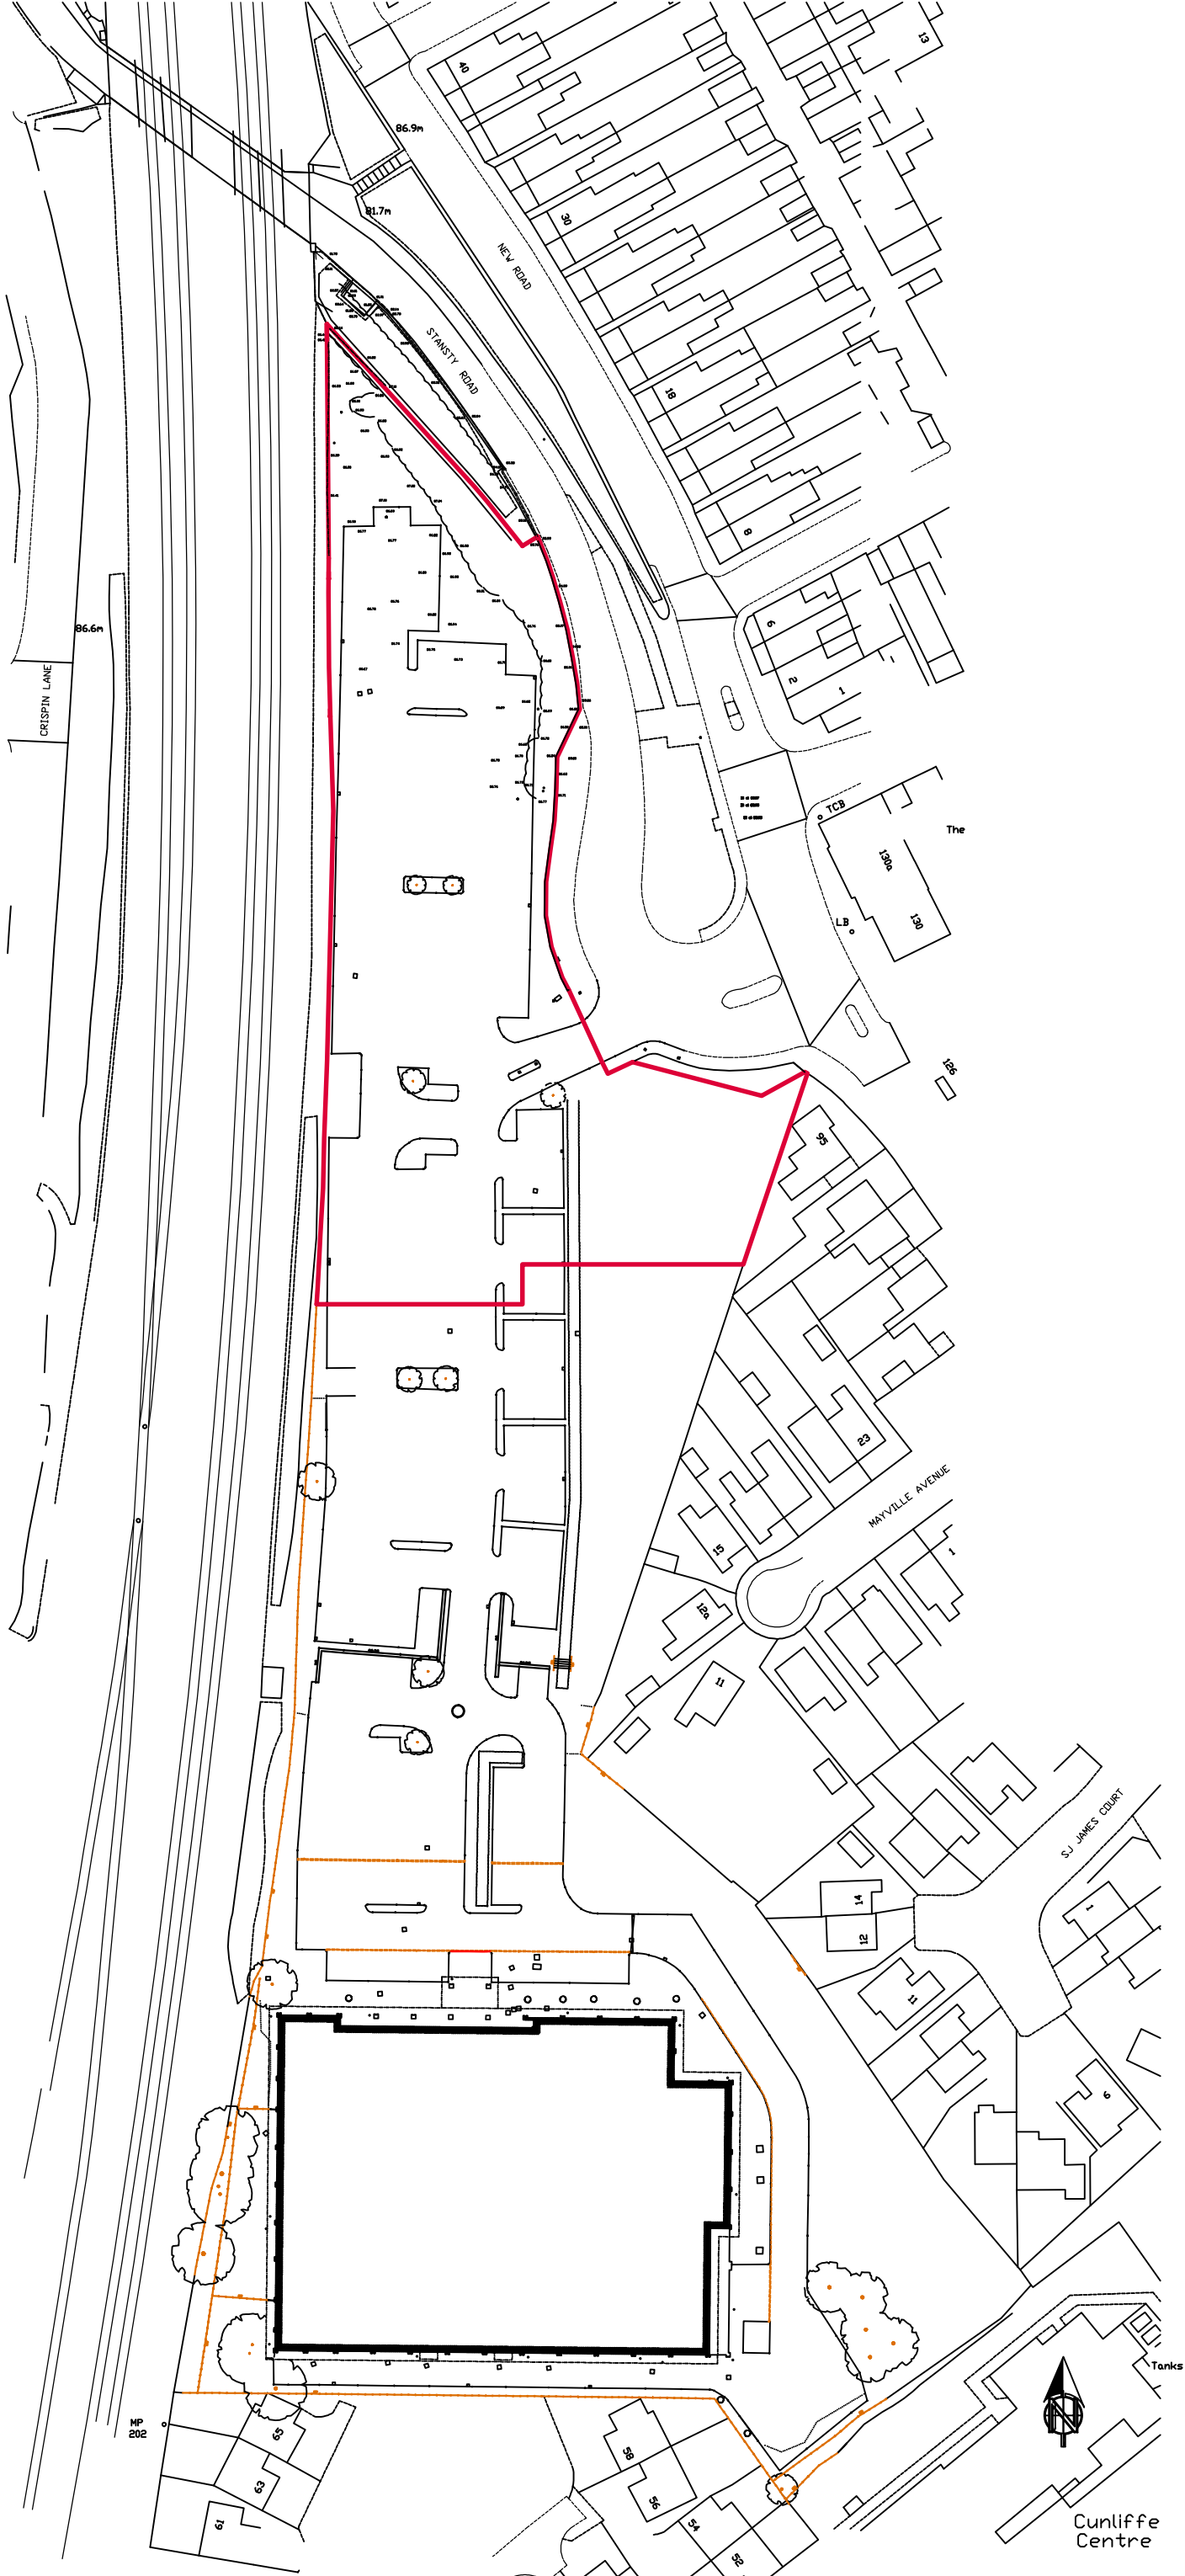

© COPYRIGHT. DO NOT SCALE. CHECK DIMENSIONS ON SITE. REPORT ANY ERRORS OR OMISSIONS TO ARCHITECT.

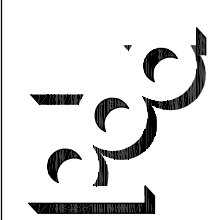

Parry Davies Architects.

Chartered Architects.

PROJECT TITLE
LAND ADJ TOTAL FITNESS STANSTY ROAD WREXHAM

DATE
OCT 2015

SCALE
1:12500@A3

DRWN
RSG

CHK

DRWG. TITLE
LOCATION PLAN

DRWG. NOS.

15.5554/L1

REV
B

Barclays Buildings, High Street, St Asaph, LL17 ORF

Tel:01745 585517 Fax: 01745 582162. E-mail: PDPArchitects@aol.com