
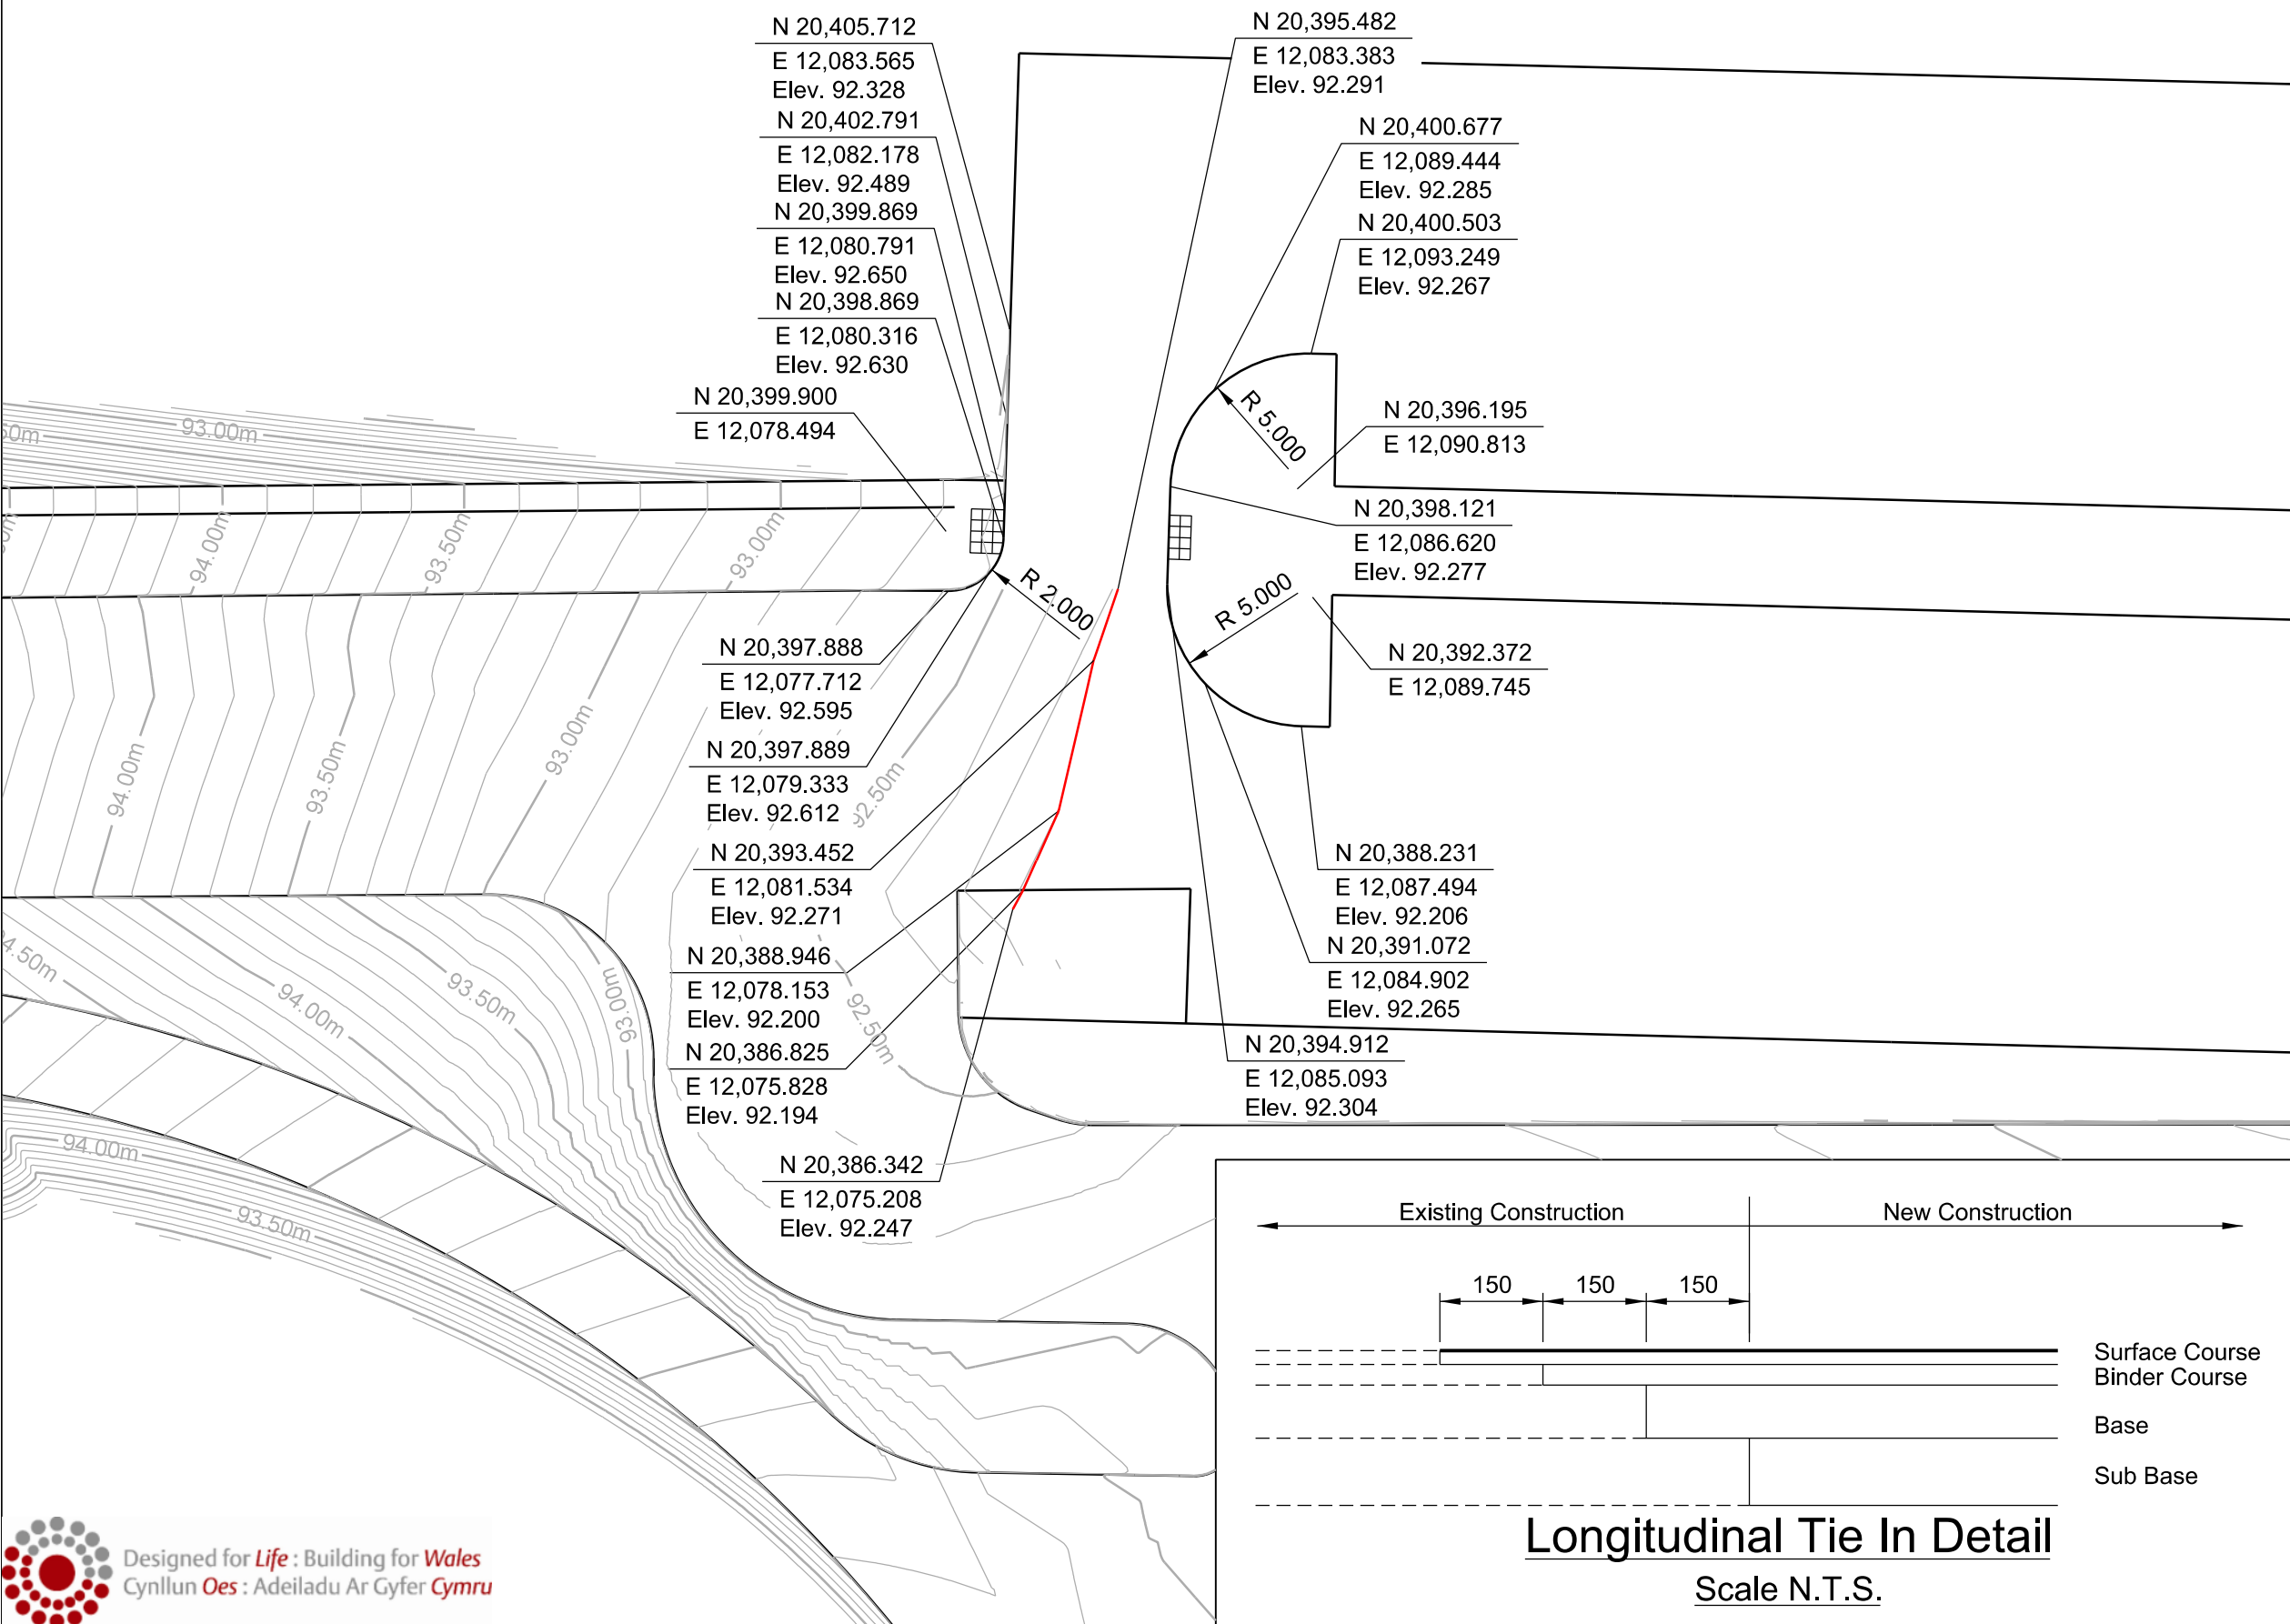


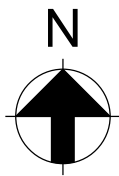

Notes

- 1. To be read in conjunction with P030-ARU-C-A00-GR-GA-314 to 317.
- 2. Tie in based on survey information provided by Williams on 10/12/15.

C0	11/12/15	Issued for Construction	DS	DL
Mark	Date	Details	By	Rvd

REVISIONS

Trust:
Welsh Ambulance Services NHS Trust
North Wales Fire and Rescue Services

Supply Chain Partner:

Project Title:
WAST AFSRC
Wrexham

Key Plan:

Scales: 1:250 for the Original Drawing Size: A3

Drn By: DS Chkd By: DL Passed By: DL Date: Dec '15

Drawing Status:
FOR CONSTRUCTION

Drawing Originator:
ARUP
4 Plerhead St, Capital Waterside
Cardiff, CF10 4QP
T +44(0)29 20473727 F +44(0)29 20472277
www.arup.com

Drawing Title:
Breakthrough into Existing Car Park
Setting Out

Job No:	Drawing No:	Revision:
213833	P030-ARU-C-A00-GR-GA-1202	C0

Do NOT scale this drawing.
Refer to Architects for details of current
building layouts