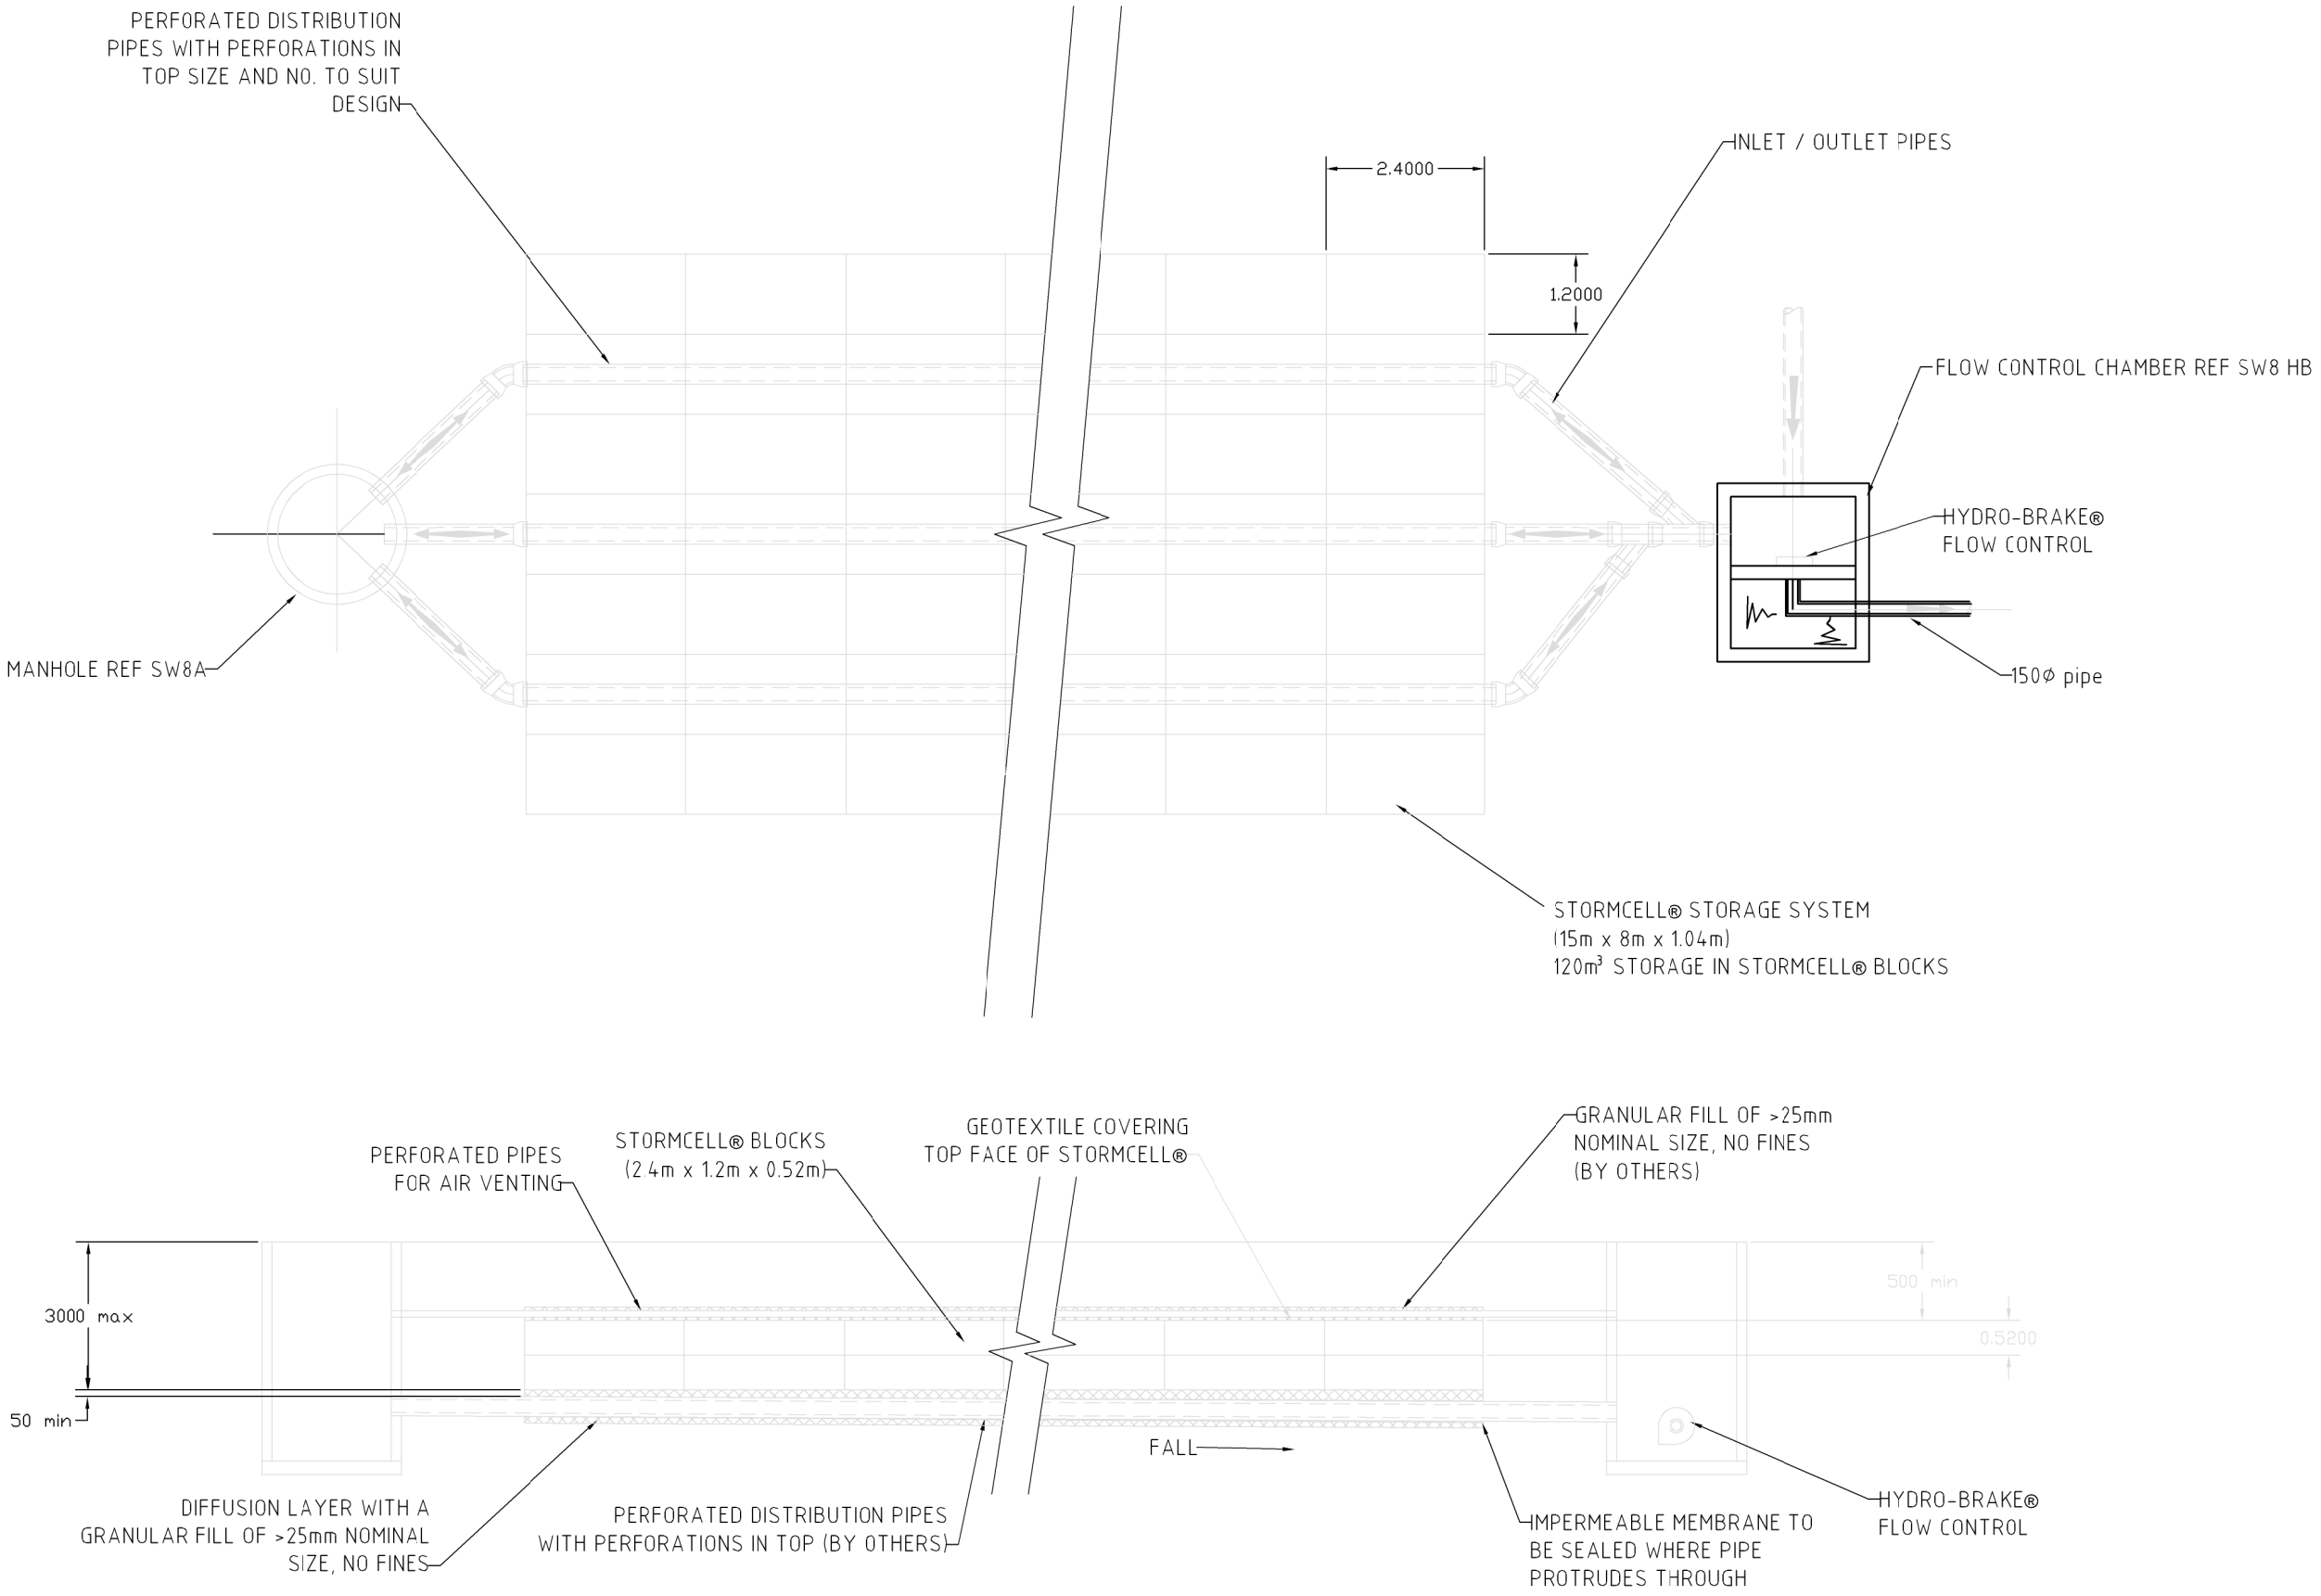

Notes:

0mm 25mm A3 original sheet size

Contact BAY regarding terms & conditions, copyrights, CDM, etc. Check printed scale, responsibility is not accepted for reproduction of digital media or measuring from this document. Only figured dimensions to be used for construction. Report to the Project Engineer any doubts or discrepancies.

Client	Project	Drawing Title
PENNAF HOUSING	RESIDENTIAL DEVELOPMENT GLAN GORS WREXHAM	HYDRO STORMCELL DETAIL ATTENUATION

Drawing Status	Scale	Date	Design By/ Drawn By/Checked	Job No:	Drawing No.	Rev.
TENDER ISSUE		23.07.13	NL NL	6503	113	-

Bay Associates Civil + Structural Engineers
21/22 Neptune Court, Vanguard Way,
Cardiff, CF24 5PJ
t:029 2045 1011 f:029 2037 4690
e:bay@bayassociates.co.uk w:www.bayassociates.co.uk

CARDIFF BROMSGROVE LONDON

BAY ENGINEERING CIVIL + STRUCTURAL