A3

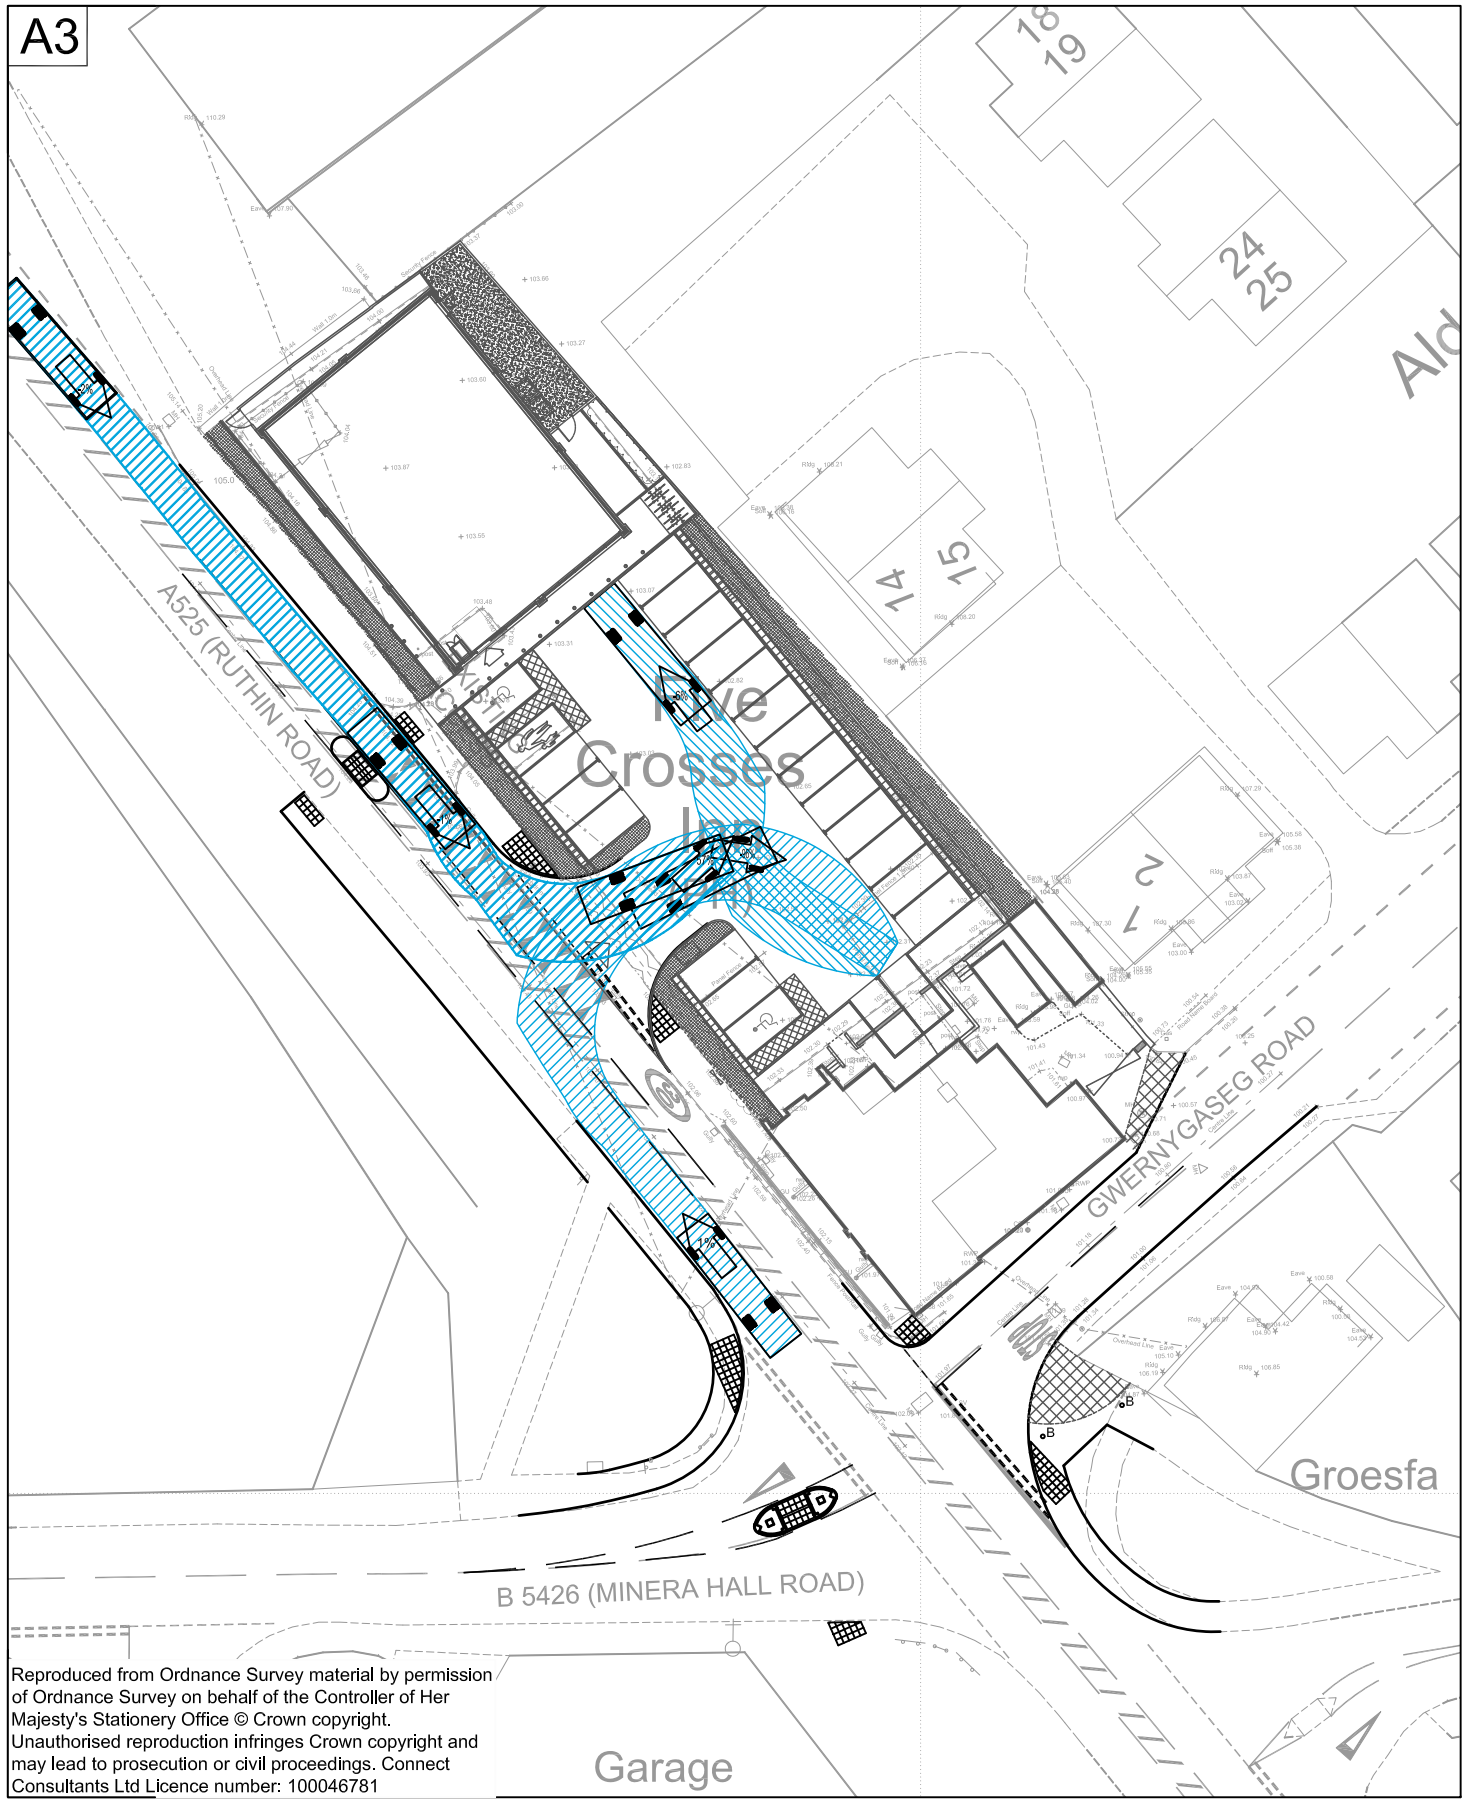

Reproduced from Ordnance Survey material by permission of Ordnance Survey on behalf of the Controller of Her Majesty's Stationery Office © Crown copyright. Unauthorised reproduction infringes Crown copyright and may lead to prosecution or civil proceedings. Connect Consultants Ltd Licence number: 100046781

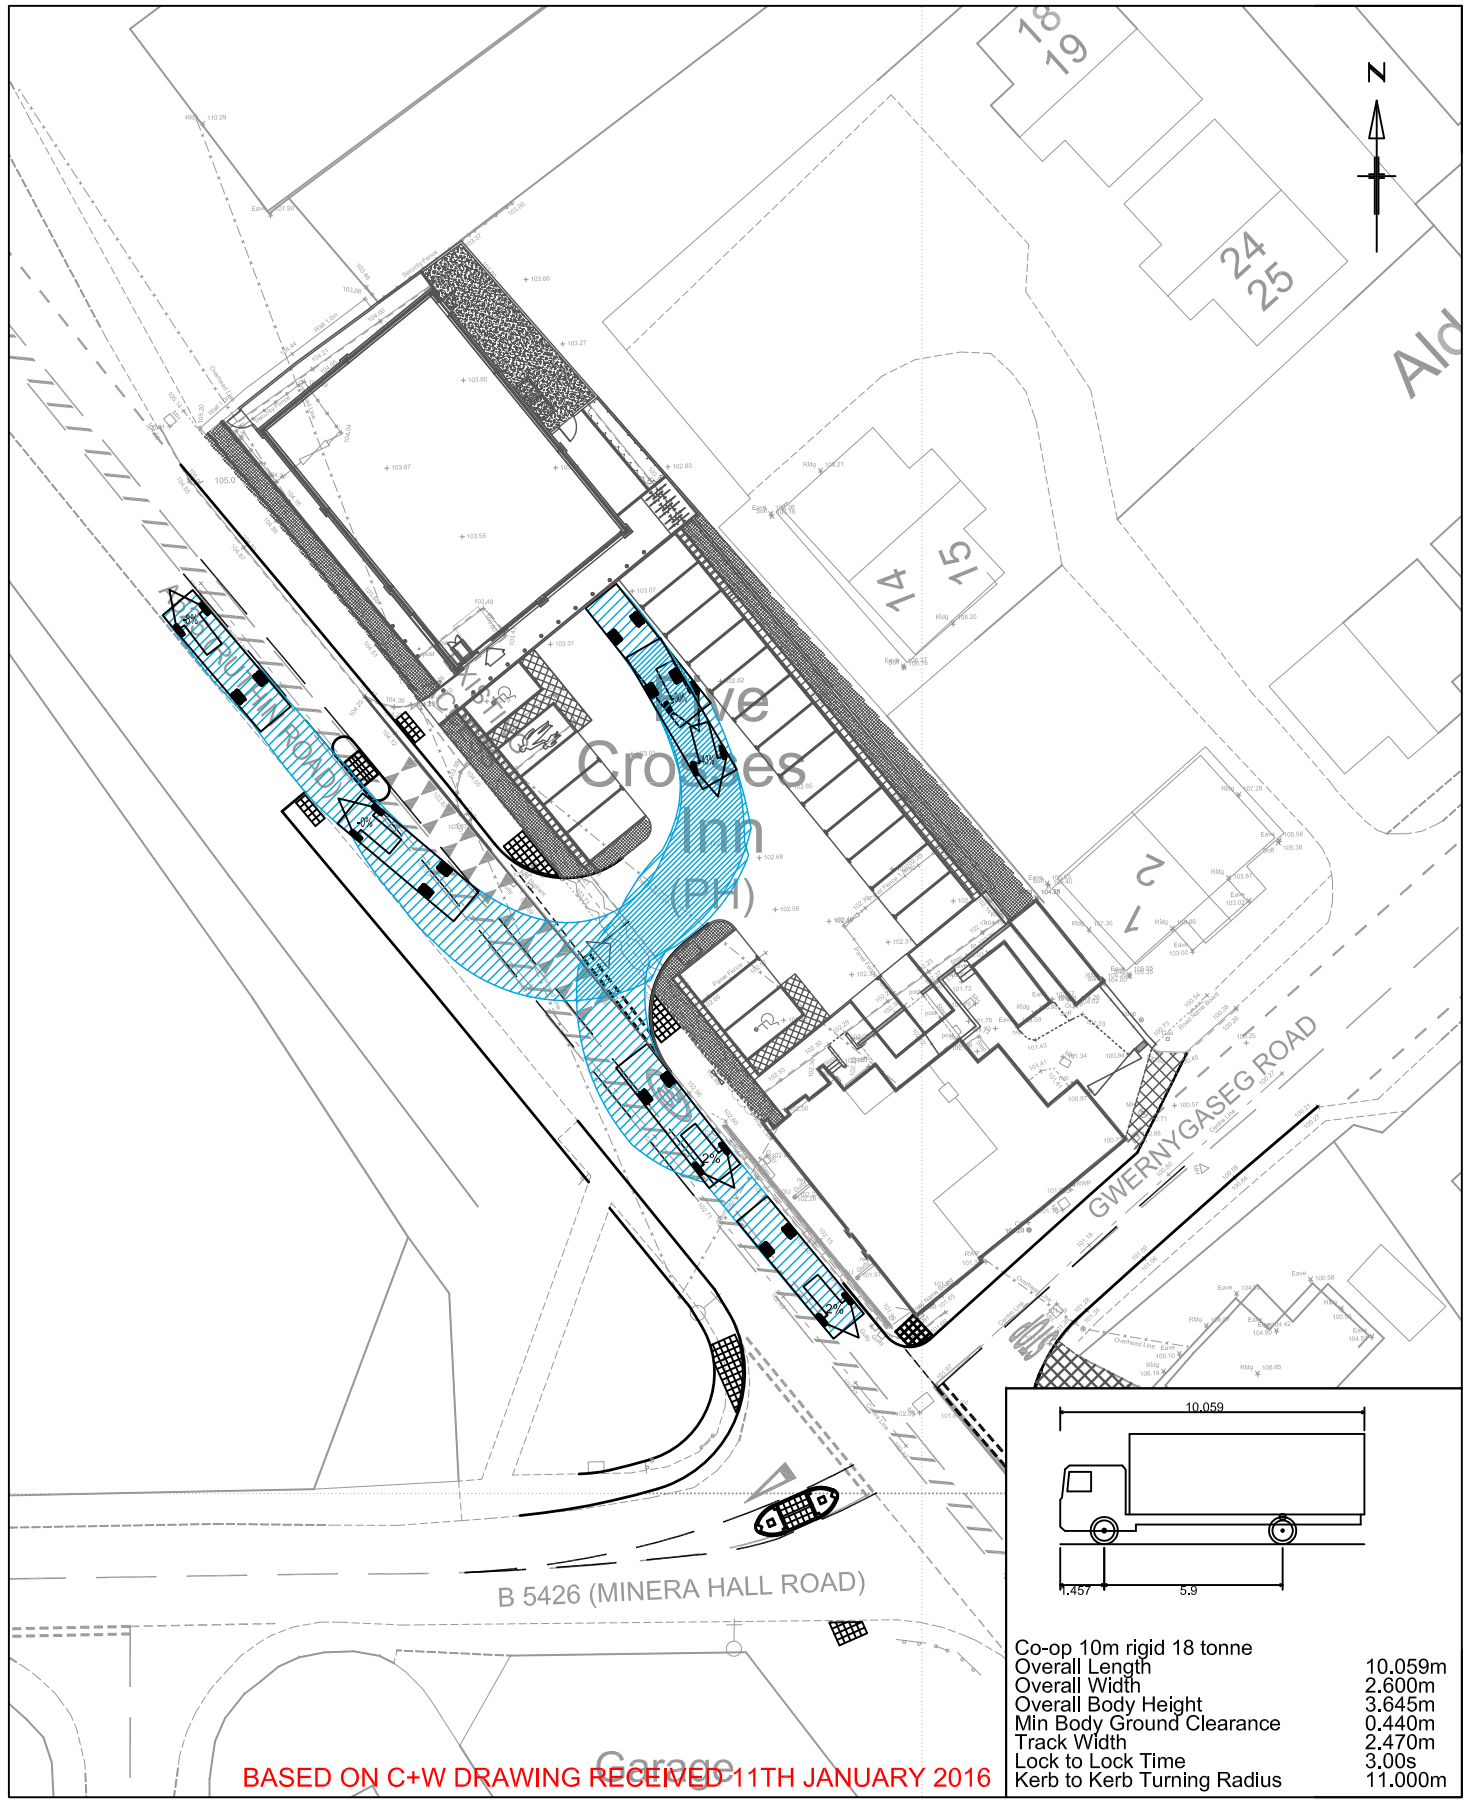

BASED ON C+W DRAWING RECEIVED 11TH JANUARY 2016

Co-op 10m rigid 18 tonne	
Overall Length	10.059m
Overall Width	2.600m
Overall Body Height	3.645m
Min Body Ground Clearance	0.440m
Track Width	2.470m
Lock to Lock Time	3.00s
Kerb to Kerb Turning Radius	11.000m

connect CONSULTANTS
78 BROAD STREET, CHIPPING SODBURY, BRISTOL. BS37 6AG
Tel: 01454 320 220 Web: www.connect-consultants.com
Fax: 01454 320 099 Email:bristol@connect-consultants.com

safecontractor APPROVED

committed to CSCS Platinum award

QUALITY MANAGEMENT SYSTEM ISO 9001 : 2008 FS 594947

client
NEWRIVER RETAIL

project
PROPOSED DEVELOPMENT
MINERA
FIVE CROSSES

title
SWEPT PATH ANALYSIS
10m RIGID SERVICE VEHICLE

scale	drawn by	checked by
1:500	M.C.W	F.S.N
date	cad file	
JAN 2016	14015-T29-TR001.DWG	
drawing number		rev.
14015 - T29 - TR001		F