


Copyright of this drawing is vested in the Architect and it must not be copied or reproduced without consent. Figured dimensions only are to be taken from this drawing. All contractors must visit the site and be responsible for taking and checking all dimensions relative to their work. Hulme Upright Manning to be advised of any variation between drawings and site conditions.
DO NOT SCALE OFF THIS DRAWING.....IF IN DOUBT ASK

Rev.	Drawn	Comments	Date
B	SJR	Scale and massing modified, general alterations	JUN 05
C	SJR	General modifications, Unit 8 redesigned	JUL 05
D	SJR	Unit 5 and 7 modified, stone coursing indicated.	AUG 05
E	KLF	Survey information applied	NOV 05
F	SJR	Layouts adjusted to reflect additional site information	JAN 06
G	SJR	Unit 7 modified	FEB 06
H	SJR	Unit 8 internal layout modified to clients requirements. Garage to unit 7 moved and rotated.	APR 06



PREVIOUSLY APPROVED SECTION B-B VIEWING EAST

B – B

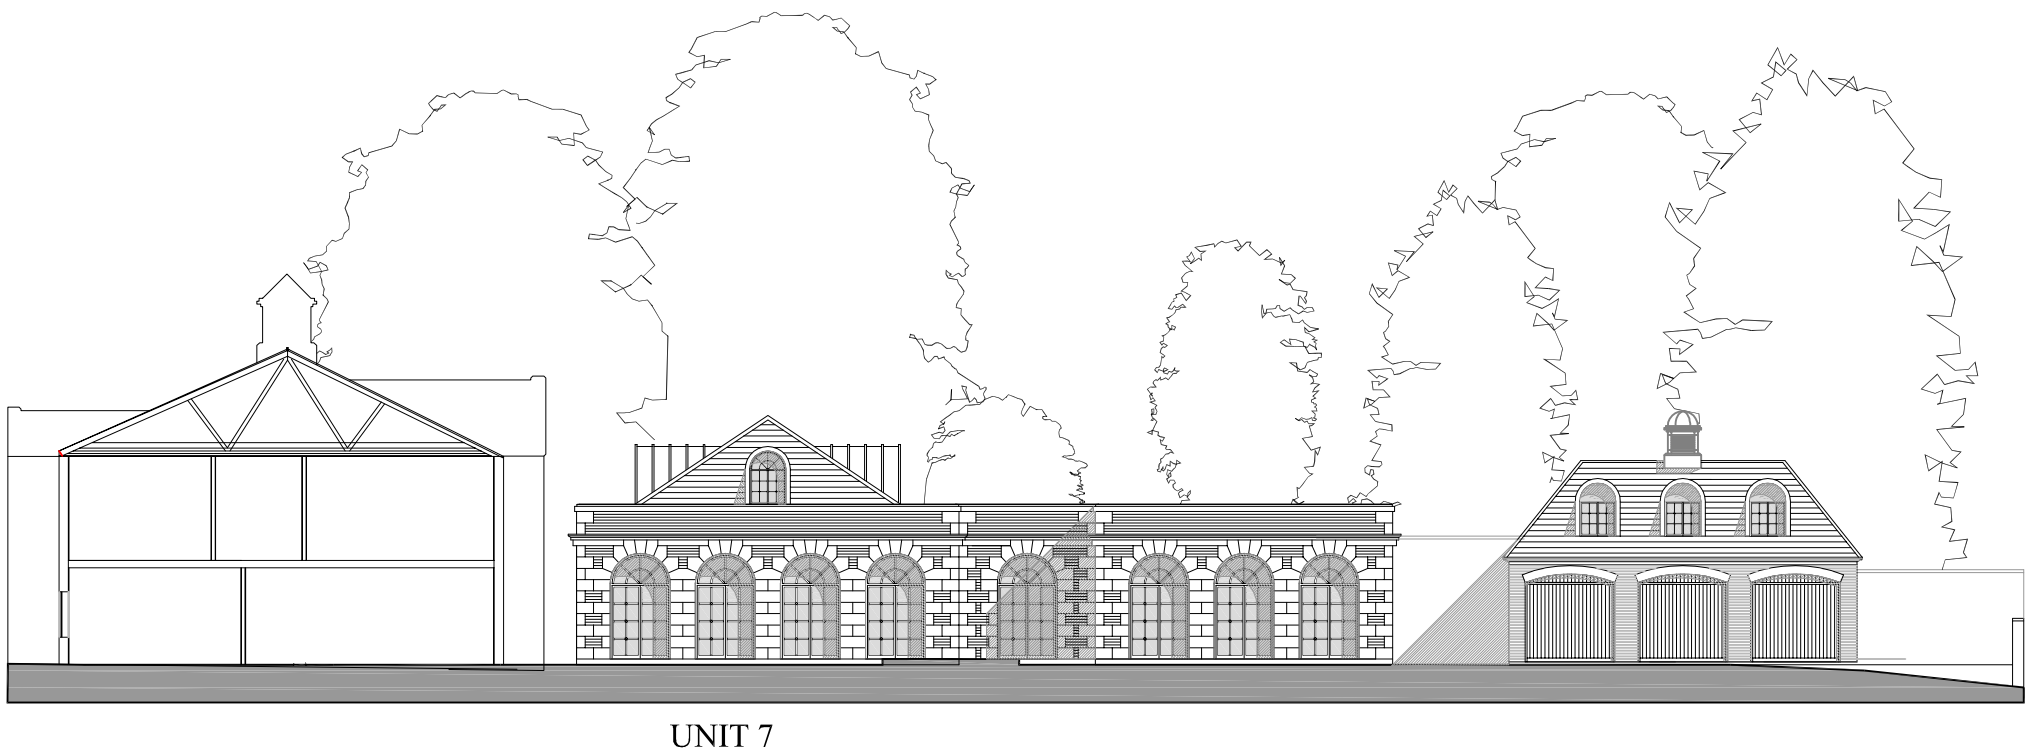

PREVIOUSLY APPROVED SECTION C-C VIEWING EAST

C – C



PROPOSED SECTION B-B VIEWING EAST

B – B



PROPOSED SECTION C-C VIEWING EAST

C – C

HULME UPRIGHT MANNING
ARCHITECTS TOWN PLANNERS INTERIOR DESIGNERS

Highpoint
Festival Park
Hanley
Stoke-on-Trent
ST1 5SH

Tel: 01782 208600
Email - stoke@hum-arch.co.uk

LEEK
MANCHESTER
STOKE-ON-TRENT

Fax: 01782 206080

Client
LOXLEY DEVELOPMENTS

Project
WYNNSTAY HALL ESTATE

Title
PROPOSED ELEVATIONS

Status
PLANNING

Date	NOV 04	Drawn	JH/SJR
Scale	1:200	Checked	
Job Ref.	18523	Drawing No.	AL [0] 08
		Revision	H