




Elevation along Abbey Road

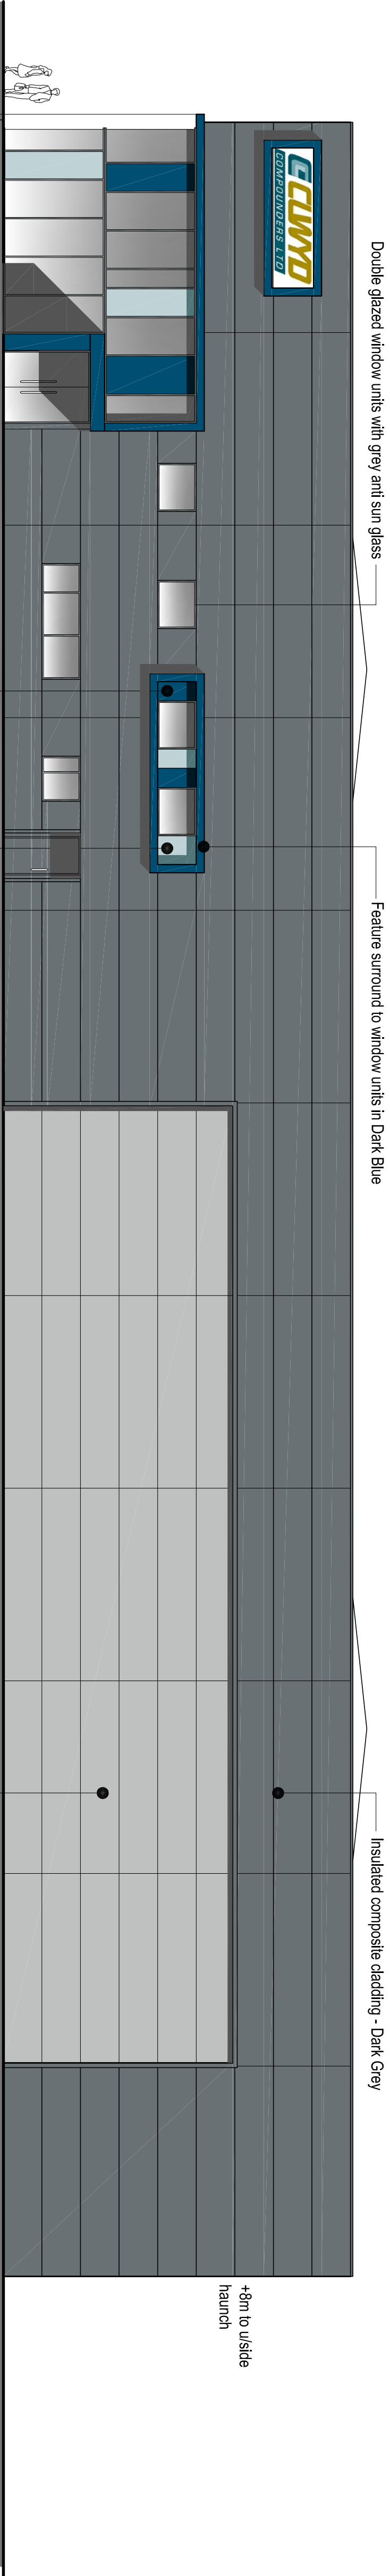

Elevation towards Main Entrance

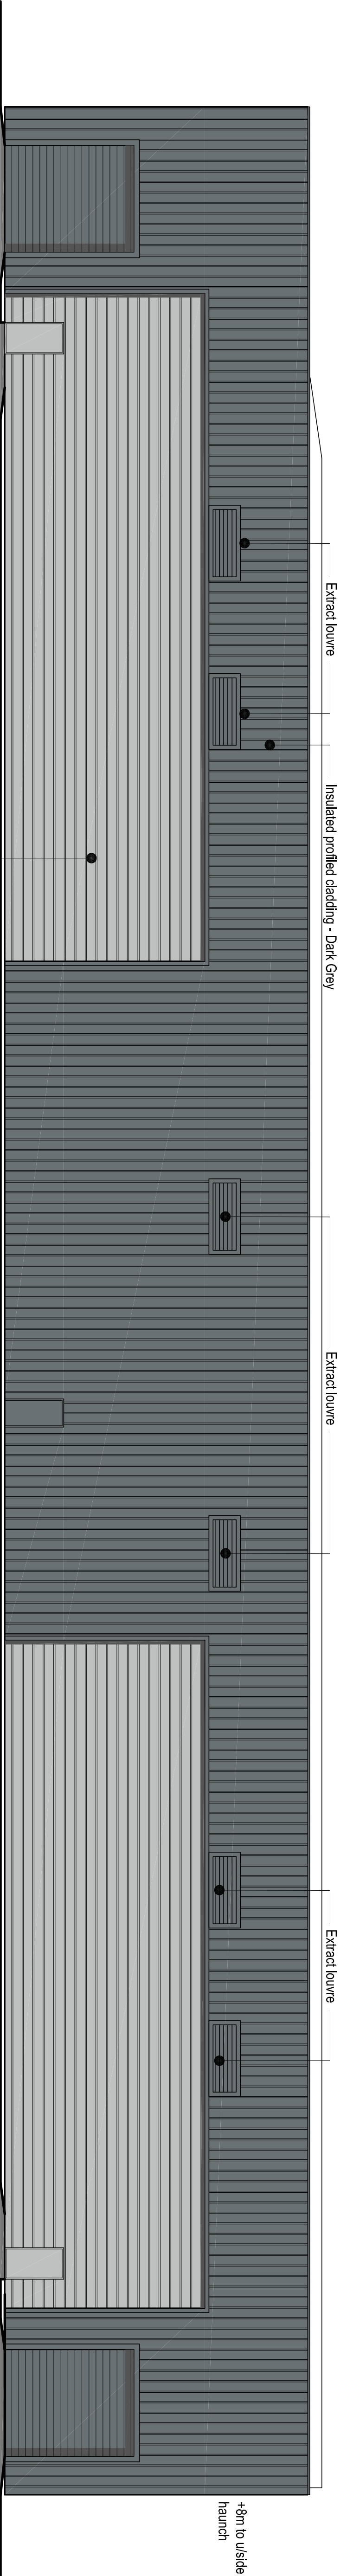

Elevation to Service Yard

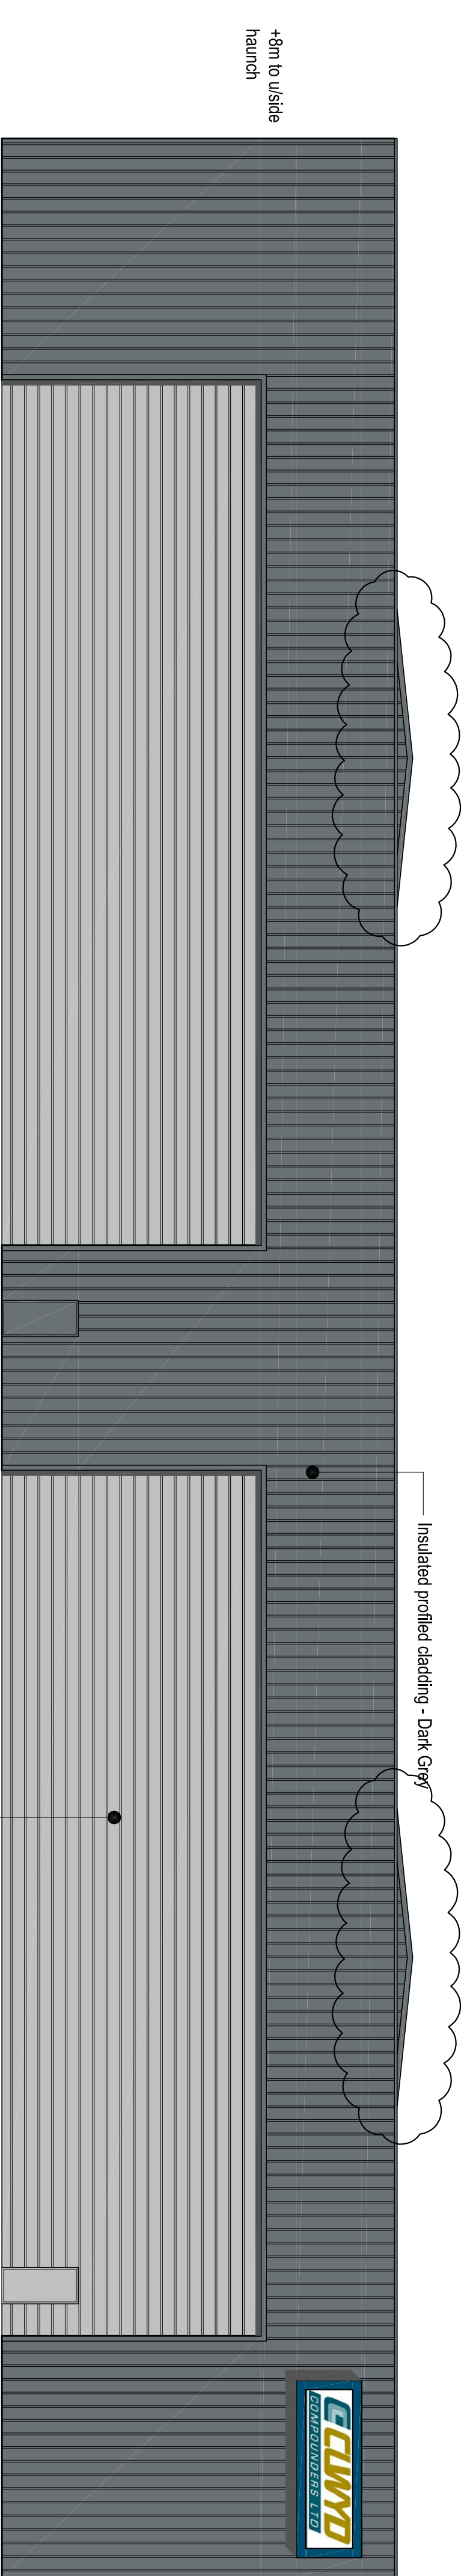

Elevation along service road

P3	Hipped roof changed to gable on Service Road Elevation	09/02/16	mmc
P2	Updated to reflect client requirements	30/10/15	mmc
P1	Updated to reflect client requirements	12/08/15	mmc
Rev	Description	Date	By

Status: Planning

Client: Russells Construction

Contract: New Factory and Offices for: Clwyd Compounders Ltd. Wrexham

Drawing: Elevations

Drawing No:	Revision:	Scales:
AS450-05	P3	1:200@A1
Drawn:	Checked:	Date:
RMC		July '15



DO NOT scale from this drawing.