


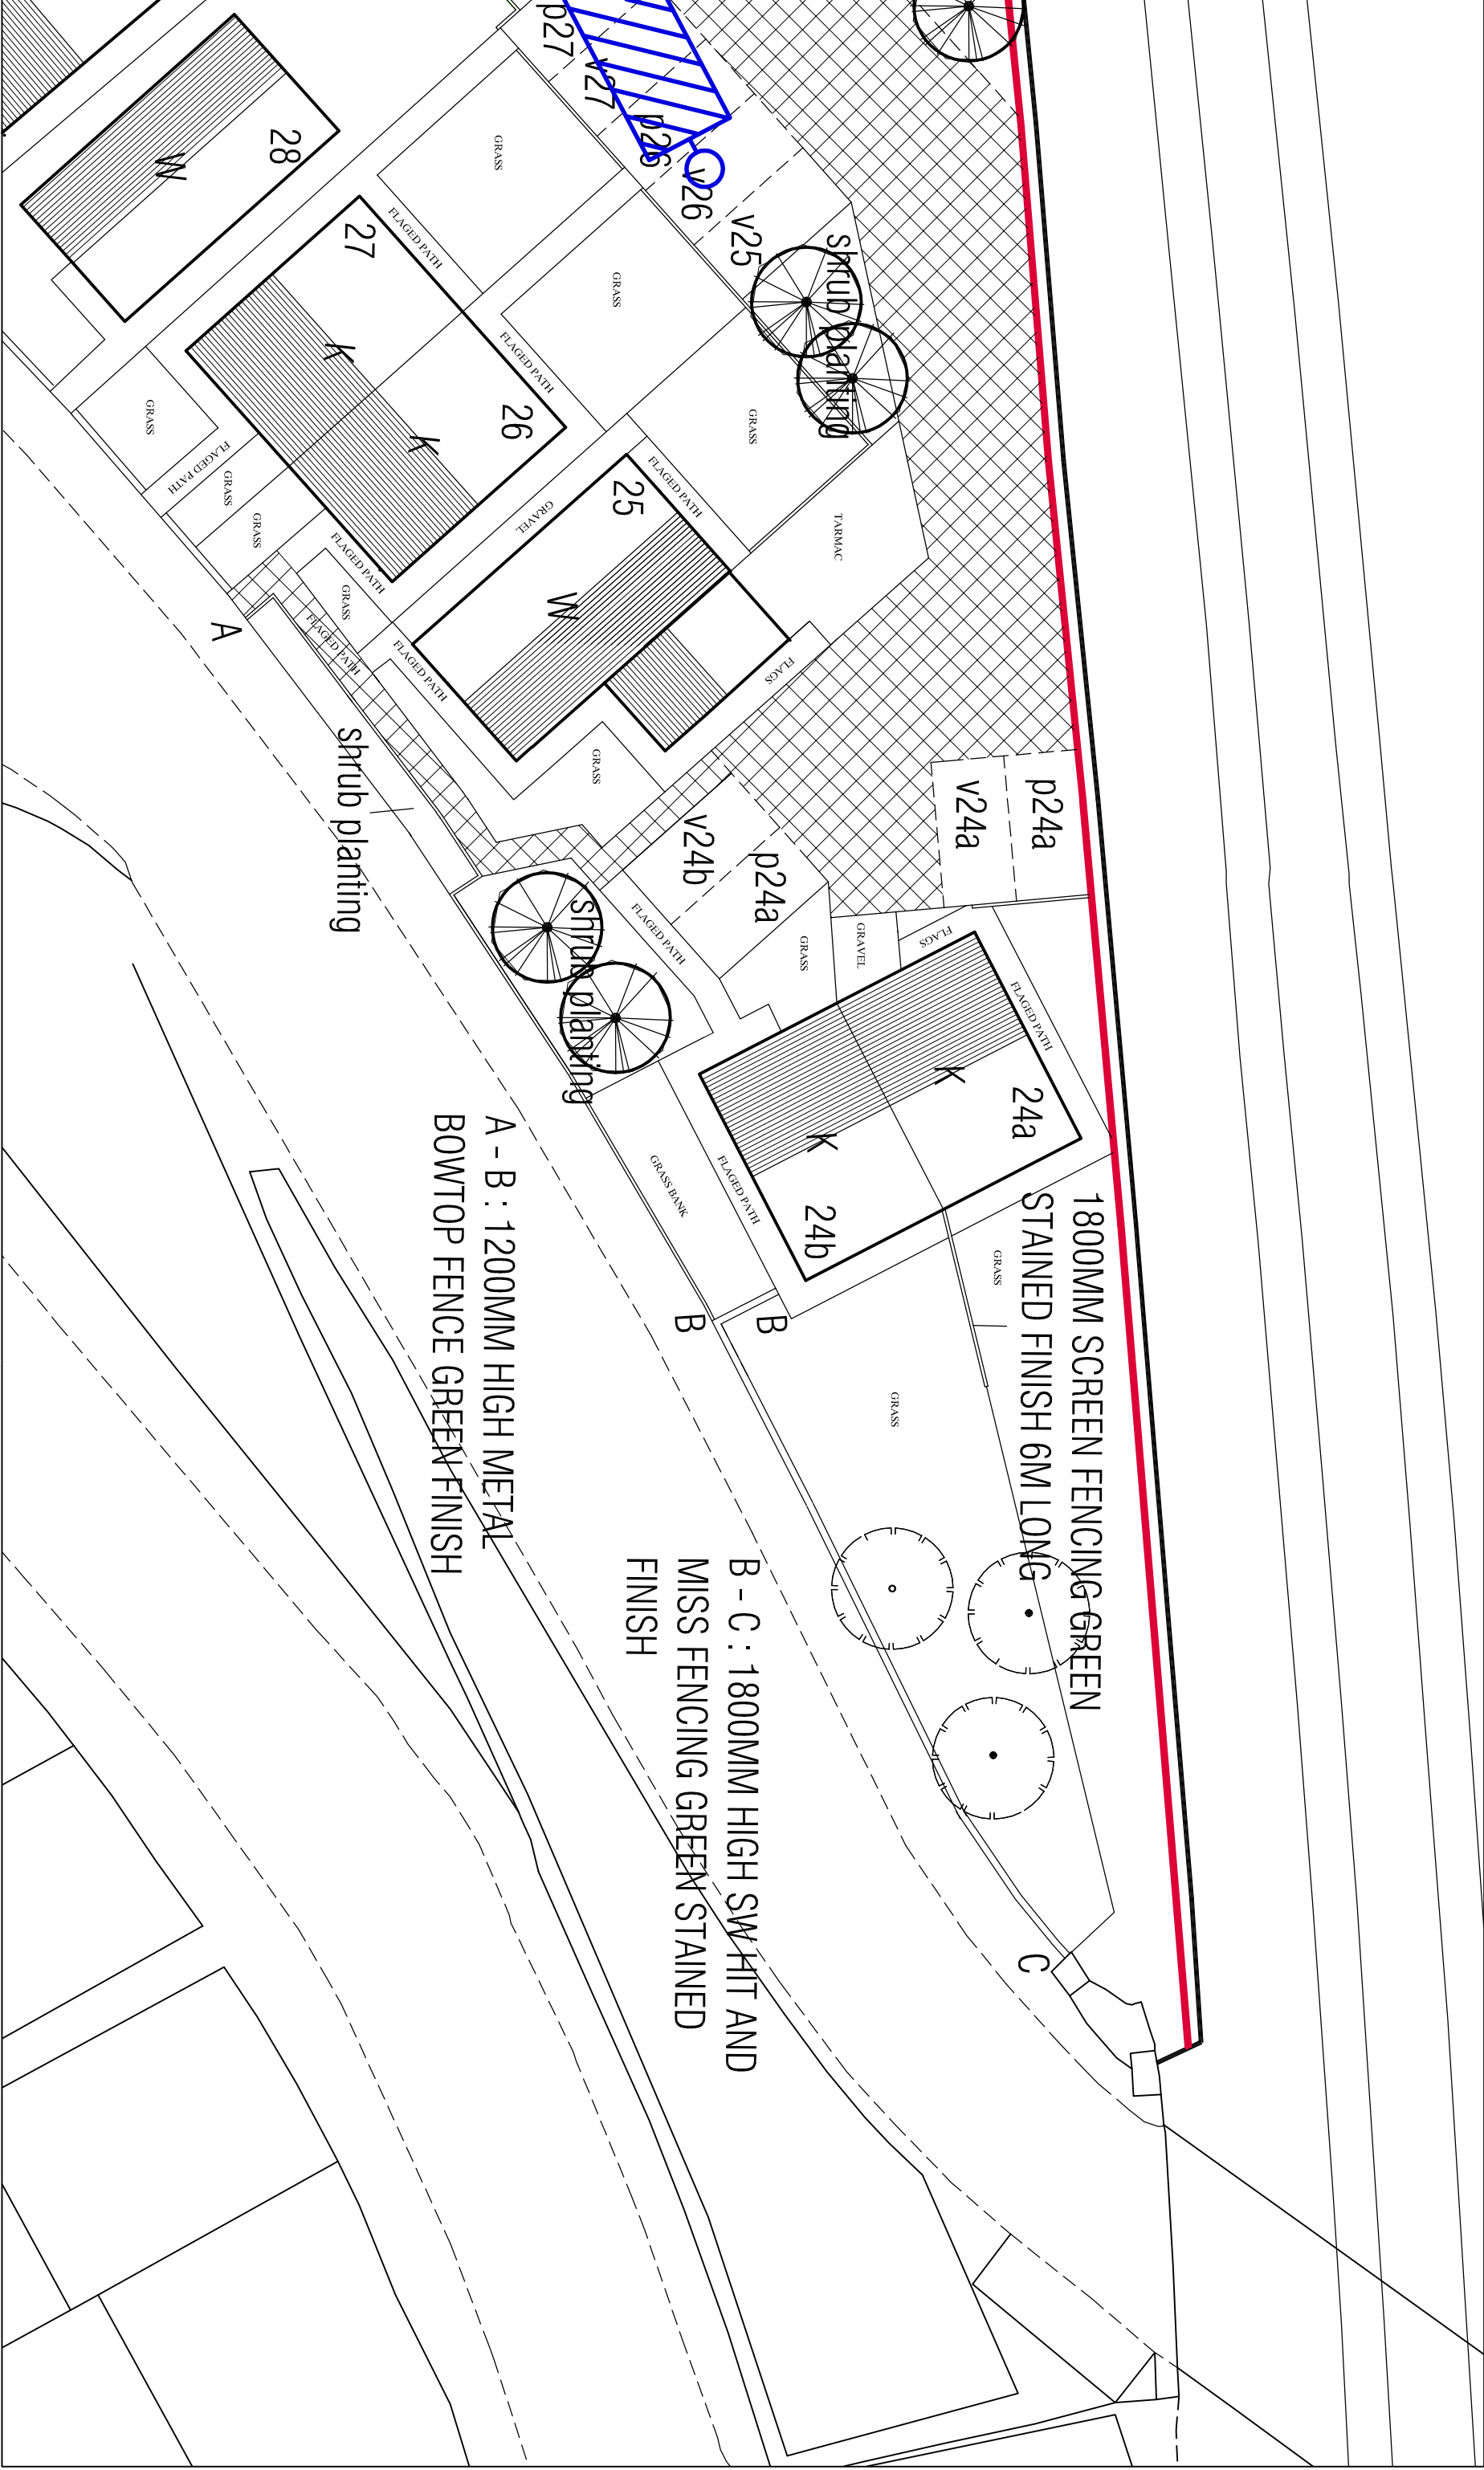

© COPYRIGHT. DO NOT SCALE. CHECK DIMENSIONS ON SITE. REPORT ANY ERRORS OR OMISSIONS TO ARCHITECT.

Parry Davies Architects.

Chartered Architects.

PROJECT TITLE		DATE	SCALE	DRWN	CHK
Land at Railway Road, Wrexham		AUG 2015	1:500 @ A3	RSG	
DRWG. TITLE		DRWG. NOS.		REV	
THE SIDINGS MANAGEMENT COMPANY - PART SITE PLAN		12.5407/		A	
Barclays Buildings, High Street, St Asaph, LL17 ORF		Tel: 01745 585517 Fax: 01745 582162, E-mail: PDPArchitects@aol.com			

