



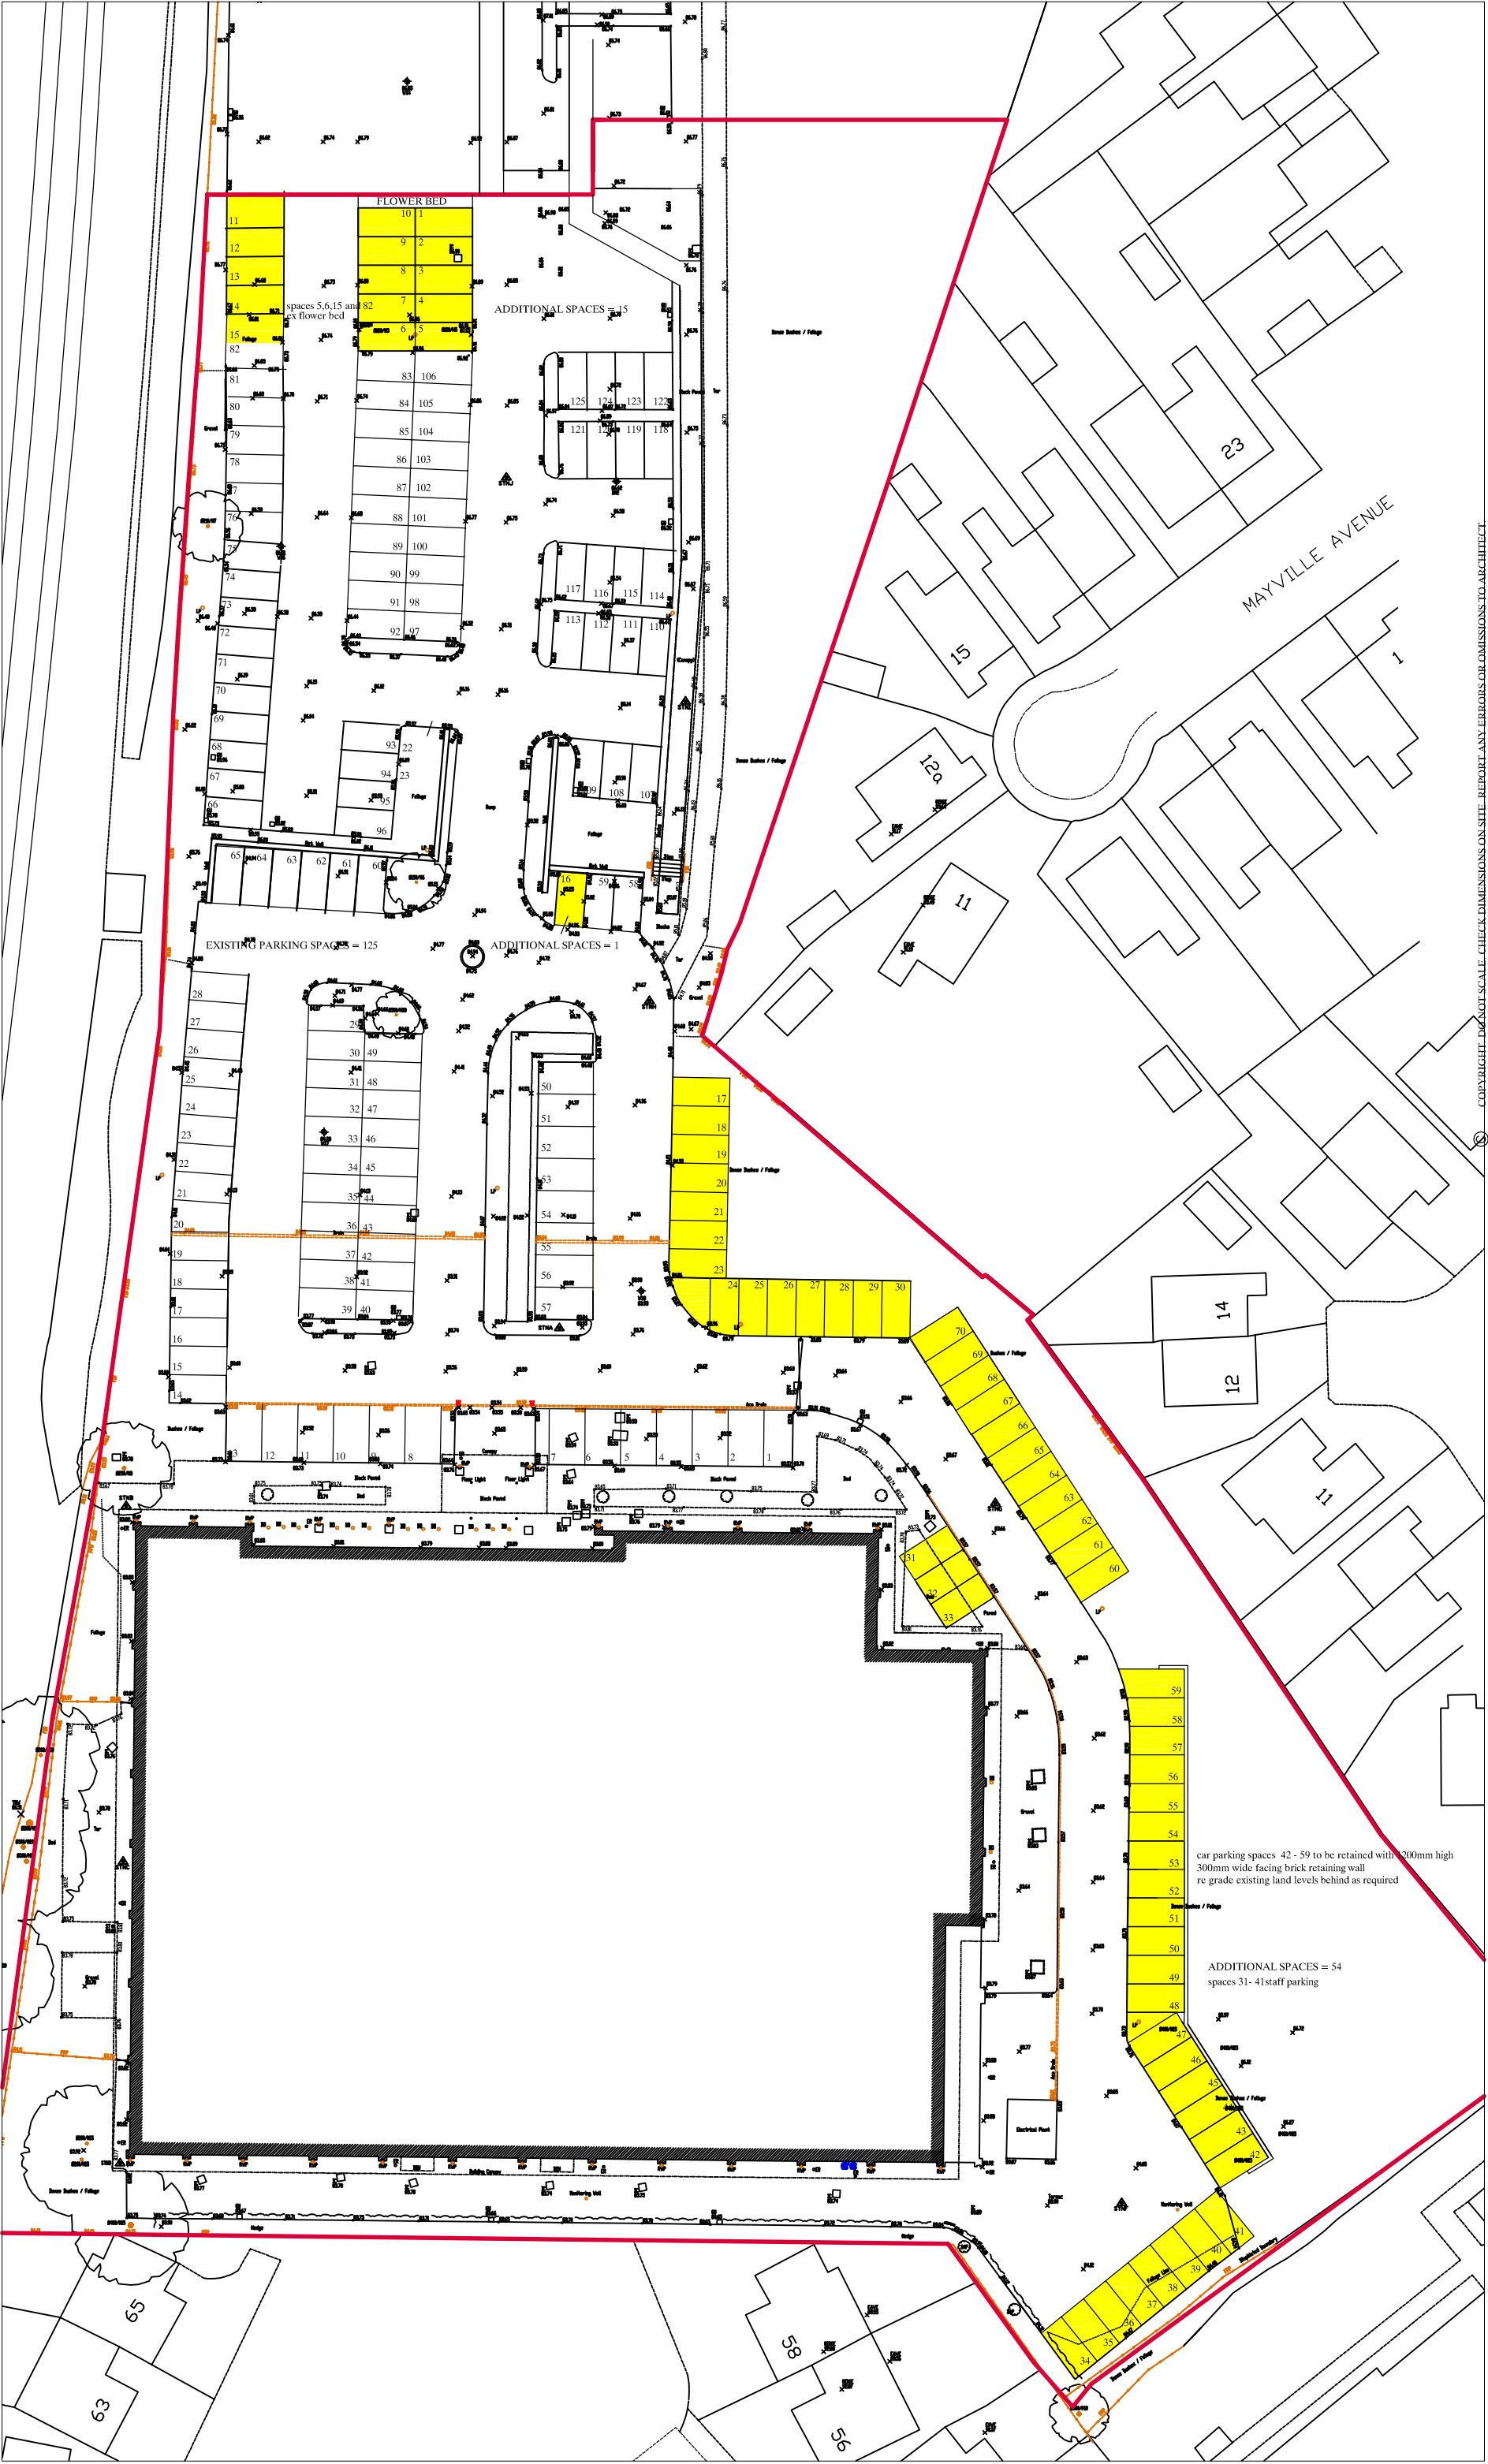

© COPYRIGHT, DO NOT SCALE. CHECK DIMENSIONS ON SITE. REPORT ANY ERRORS OR OMISSIONS TO ARCHITECT.

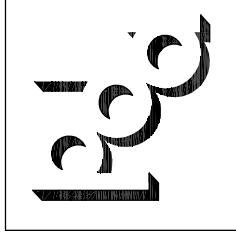

Parry Davies Architects.

Chartered Architects.

PROJECT TITLE <i>LAND ADJ TOTAL FITNESS STANSTY ROAD WREXHAM</i>	DATE OCT 2015	SCALE 1:500@A3	DRWN RSG	CHK
	DRAWG. NOS. <i>15.5554/site survey</i>			REV <u>B</u>
	Barclays Buildings, High Street, St Asaph, LL17 ORF Tel:01745 585517 Fax: 01745 582162. E-mail: PDPArchitects@aol.com			