




Proposed White Hart Coach House, Pentre Broughton

Owen Services

Existing Site Plan
Photographic Survey locations
scale @ a3 1:100

drawing 1622.PS.01





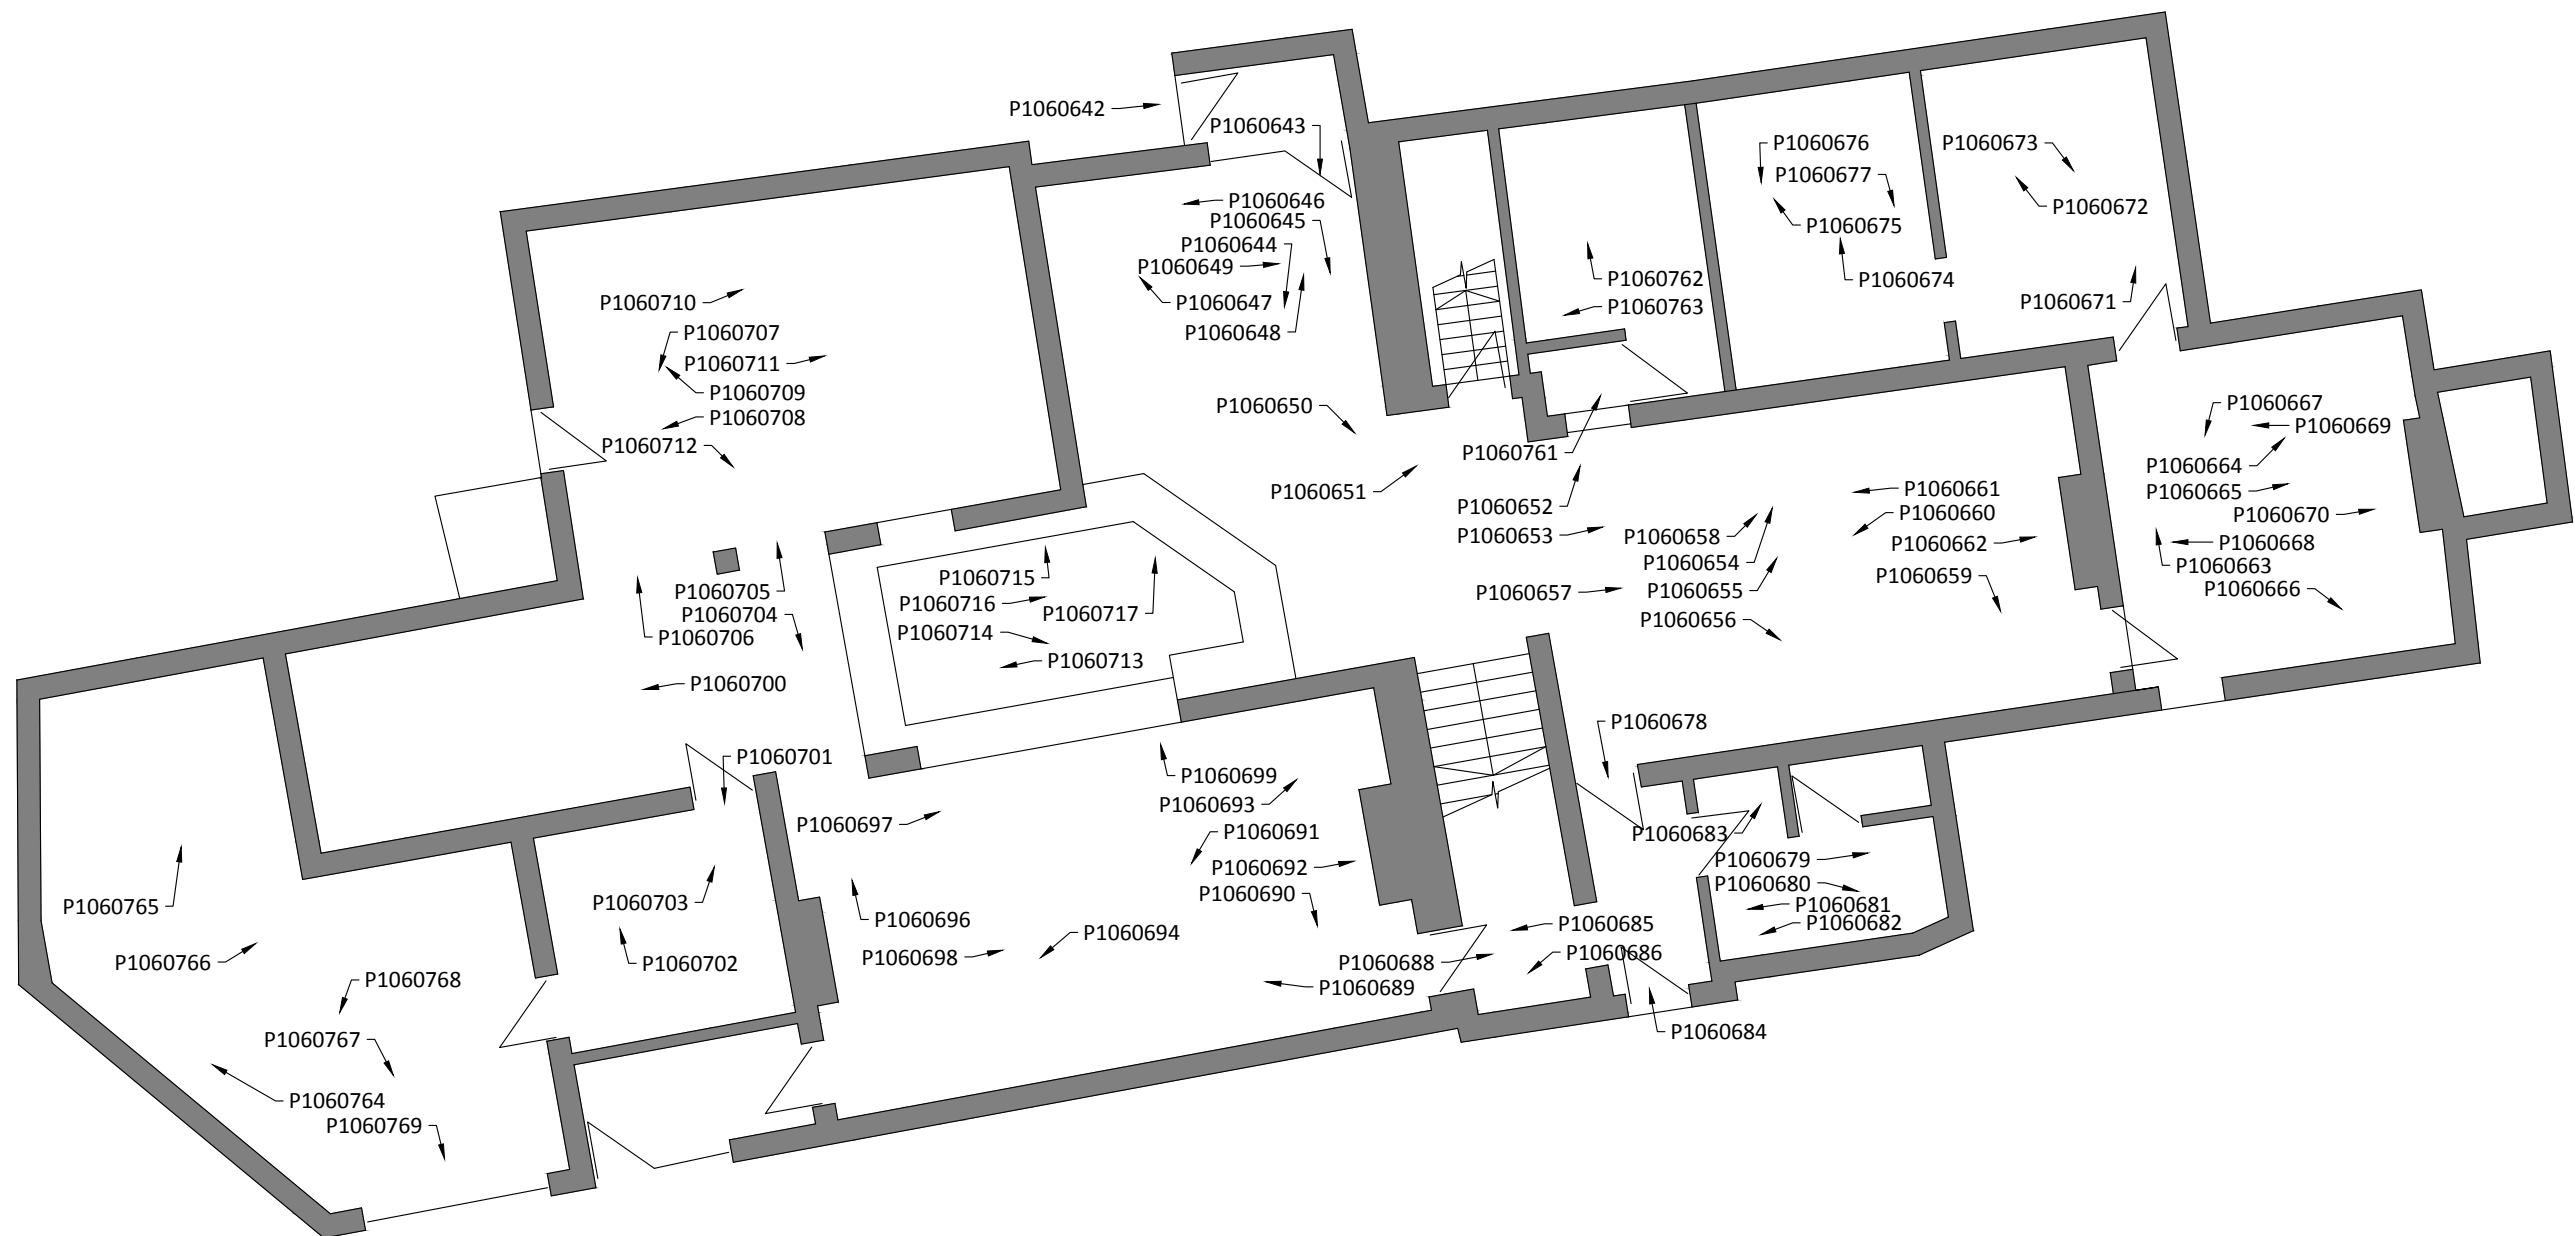

drawing 1622.PS.02



lawray architects
penseiri

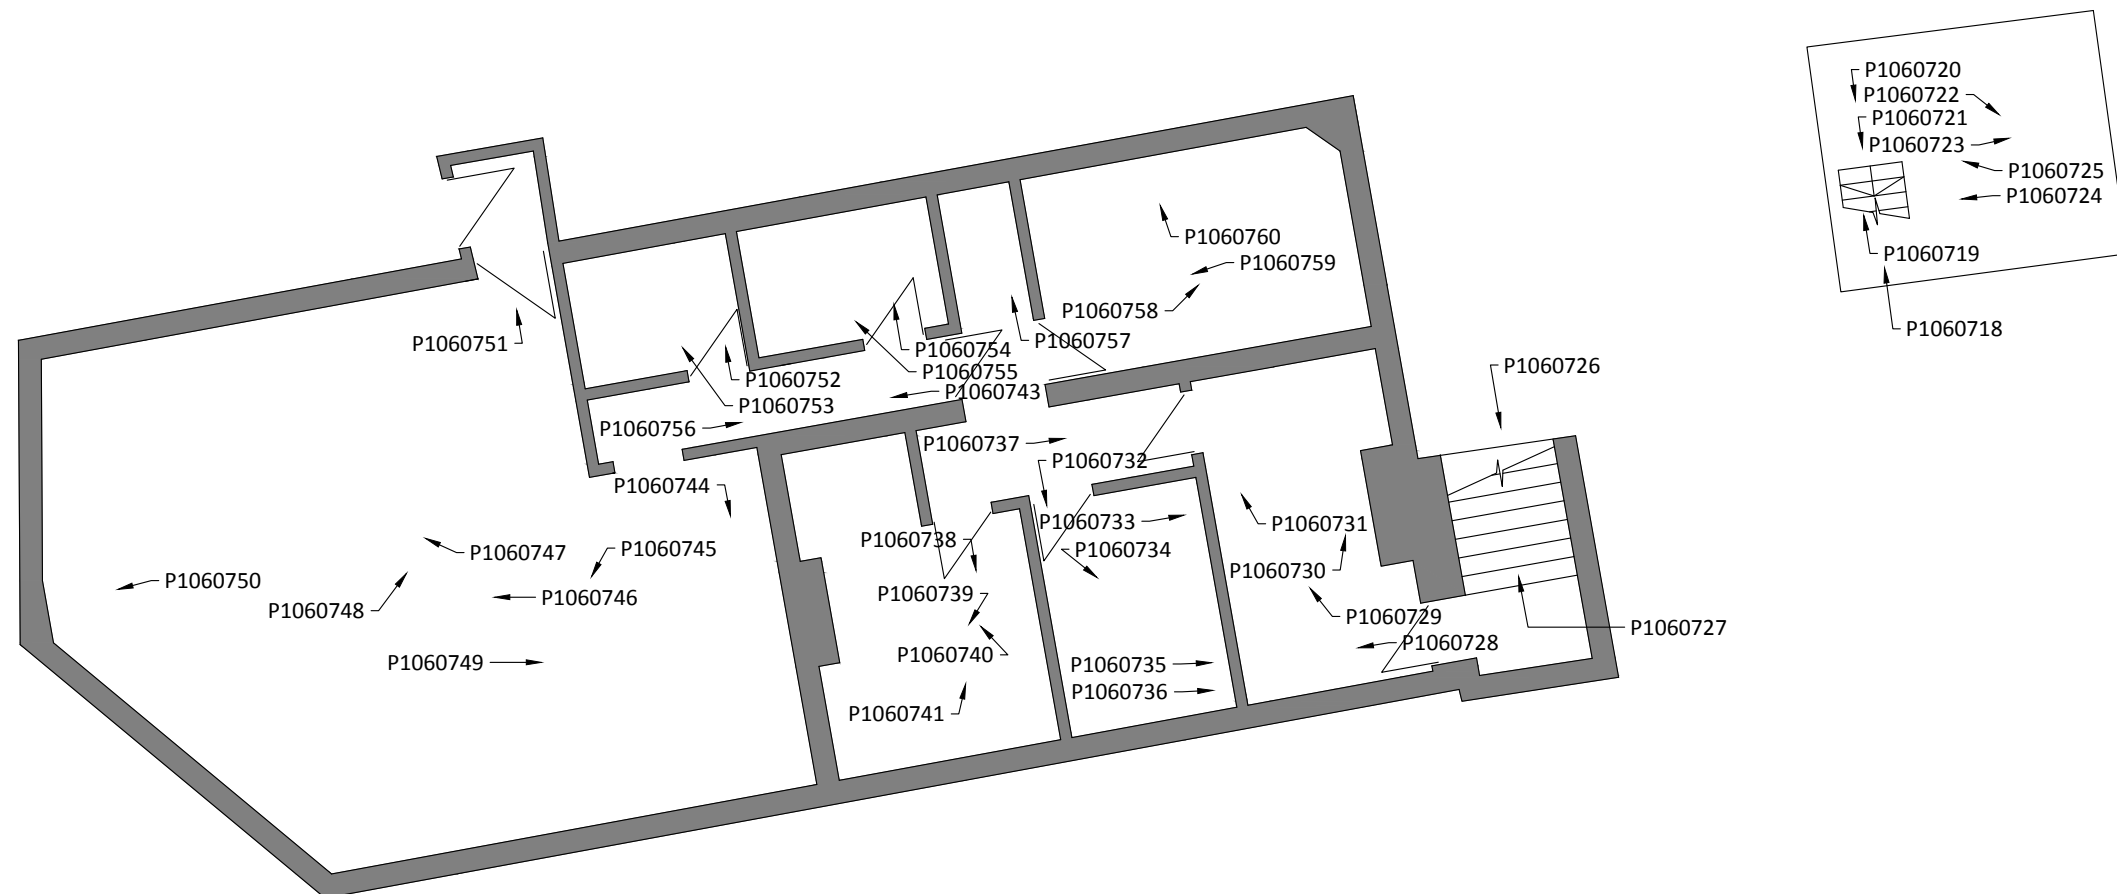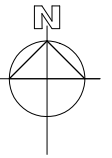

Existing Site Plan
Photographic Survey locations
scale @ a3 1:100

drawing 1622.PS.03

Proposed White Hart Coach House, Pentre Broughton

Owen Services